


PROPOSED ELEVATIONS




3 | NORTH ELEVATION - PROPOSED
SCALE: 1 : 100

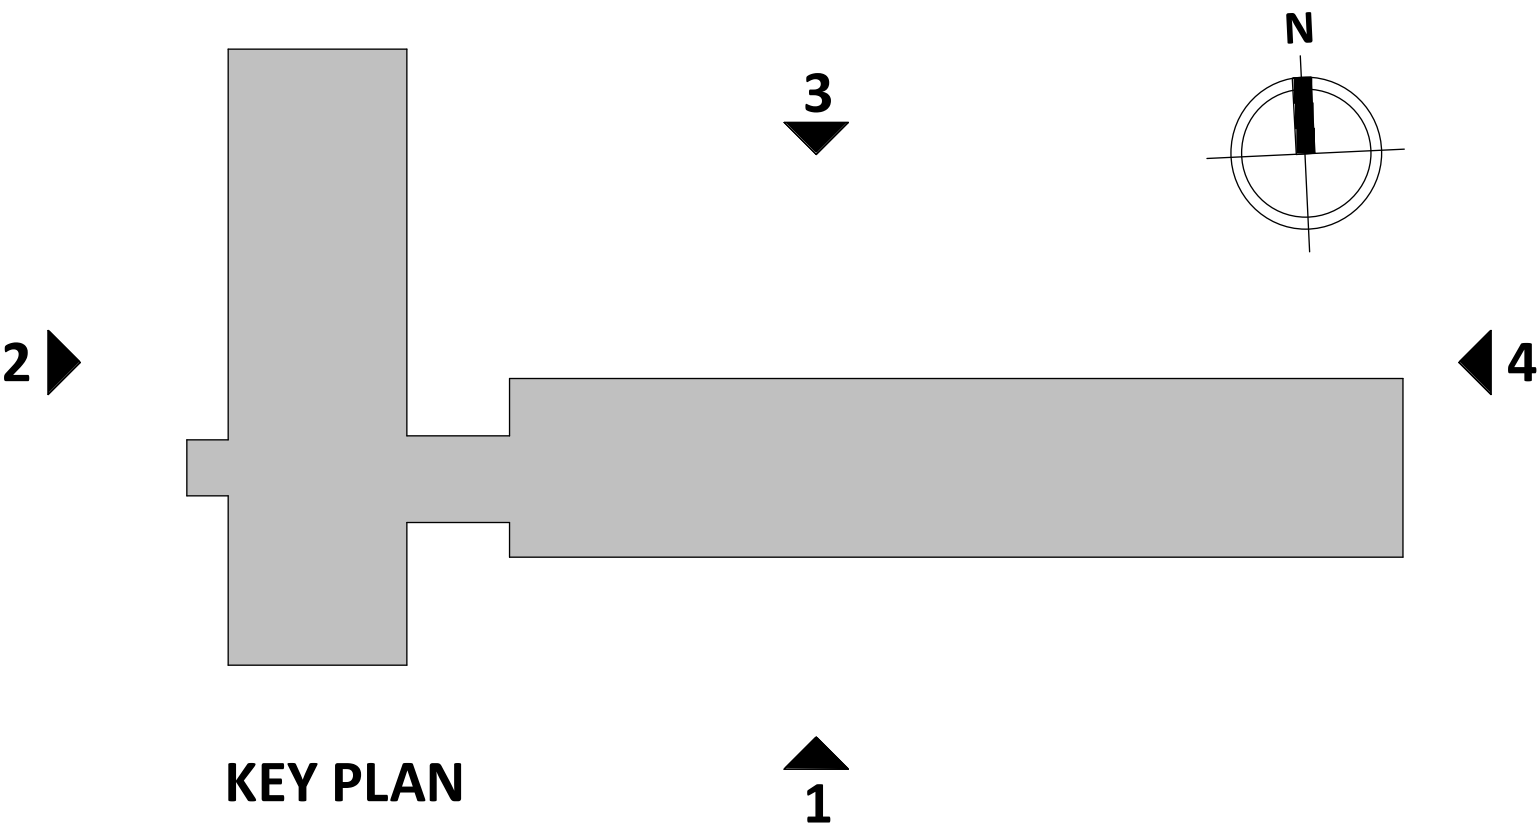


KEY PLAN




4 | EAST ELEVATION - PROPOSED
SCALE: 1 : 100

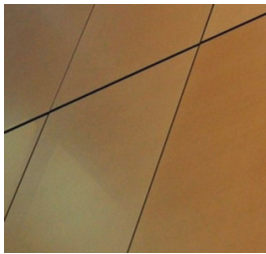


COPPER COLOURED RAINSCREEN CLADDING IN TWO COLOURS TO MAIN FACADE PLUS THIRD COLOUR TO ENTRANCE
ESTIMATED AREA = 812m²
plus CLADDING TO COLUMN FACES

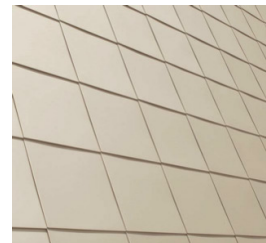

METAL SHINGLES CLADDING TO CAFE - COLOUR 1
ESTIMATED AREA = 53m²

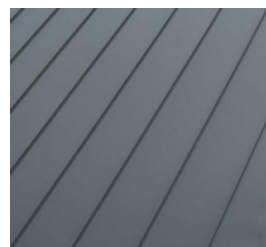


STANDING SEAM CLADDING TO GABLE ENDS & STAIR CORE WITH FEATURE CHEVRON IN SECOND COLOUR
ESTIMATED AREA = 919m²

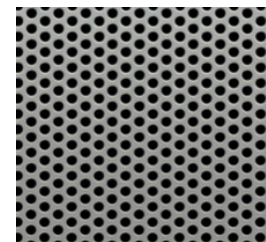

PERFORATED METAL PANEL TO 2 NO. STAIR CORES

DIMENSIONS AND LAYOUT OF THE EXISTING BUILDING ARE BASED ON EXISTING CAD AND PDF INFORMATION SUPPLIED BY WREXHAM CC AND MAY CONTAIN INACCURACIES. AS SUCH AINSLEY GOMMON ARCHITECTS ARE NOT RESPONSIBLE FOR DISCREPANCIES OR INACCURACIES THAT MAY EMERGE FROM THE INFORMATION PROVIDED. CONTRACTOR TO CHECK SITE DIMENSIONS BEFORE ORDERING OR FABRICATING MATERIALS OR COMPONENTS AND INFORM ARCHITECT OF ANY DISCREPANCIES.

 

VISUAL SCALE 1:100 @ A1

P7	WINDOWS TO CENTRAL CORE UPDATED	05.08.20	SD
P6	STANDING SEAM SETTING OUT UPDATED	30.06.20	SD
P5	FENESTRATION UPDATED TO MEET NAT VENT REQUIREMENTS	19.06.20	SD
P4	OPTION 2 COPPER COLOURED CLADDING ADDED. CHESTER RD ENTRANCE LOBBY REMOVED	10.06.20	SD
P3	UPDATED FOLLOWING CONTRACTOR COMMENTS	27.05.20	SD
P2	REVISED ELEVATION PROPOSALS	20.05.20	SD
P1	FIRST ISSUE	27.02.20	RB

THIS DRAWING IS THE COPYRIGHT OF AINSLEY GOMMON ARCHITECTS. DO NOT SCALE FROM THIS DRAWING. WORK TO FIGURED DIMENSIONS ONLY. CHECK ALL DIMENSIONS ON SITE. ANY DISCREPANCIES TO BE NOTIFIED TO THE ARCHITECT. ELEMENTS OF STRUCTURE SHOWN ARE INDICATIVE AND FOR GUIDANCE. FINAL DESIGN TO BE AS STRUCTURAL ENGINEERS DETAILS AND SPECIFICATION.

PROJECT
REFURB OF CROWN BUILDINGS, WREXHAM for WREXHAM CBC

DRAWING TITLE
PROPOSED ELEVATIONS - NORTH+EAST

SCALE	@A1	DATE	DRAWN	CHECKED
As indicated		27/02/20	RB	MF
STATUS	S2	PURPOSE OF ISSUE		
		FOR INFORMATION		

JOB No C1025 | DRAWING No CBW-AGA-A1-ZZ-DR-A-0022 | REV P7

AG | **A** AINSLEY GOMMON ARCHITECTS

THE OLD POLICE STATION, 15 GLYNNE WAY, HAWARDEN, CH5 3NS
Tel: 01244 537 100 | wales@agarchitects.co.uk | www.agarchitects.co.uk
Ainsley Gommon Architects Ltd. Registered in England & Wales No. 4187948
Registered Office: 1 Price Street, Hamilton Square, Birkenhead CH41 6JH

PRINTED: 10/08/2020 16:50:39