





Existing Front Elevation  
1:50




Existing Side Elevation  
1:50

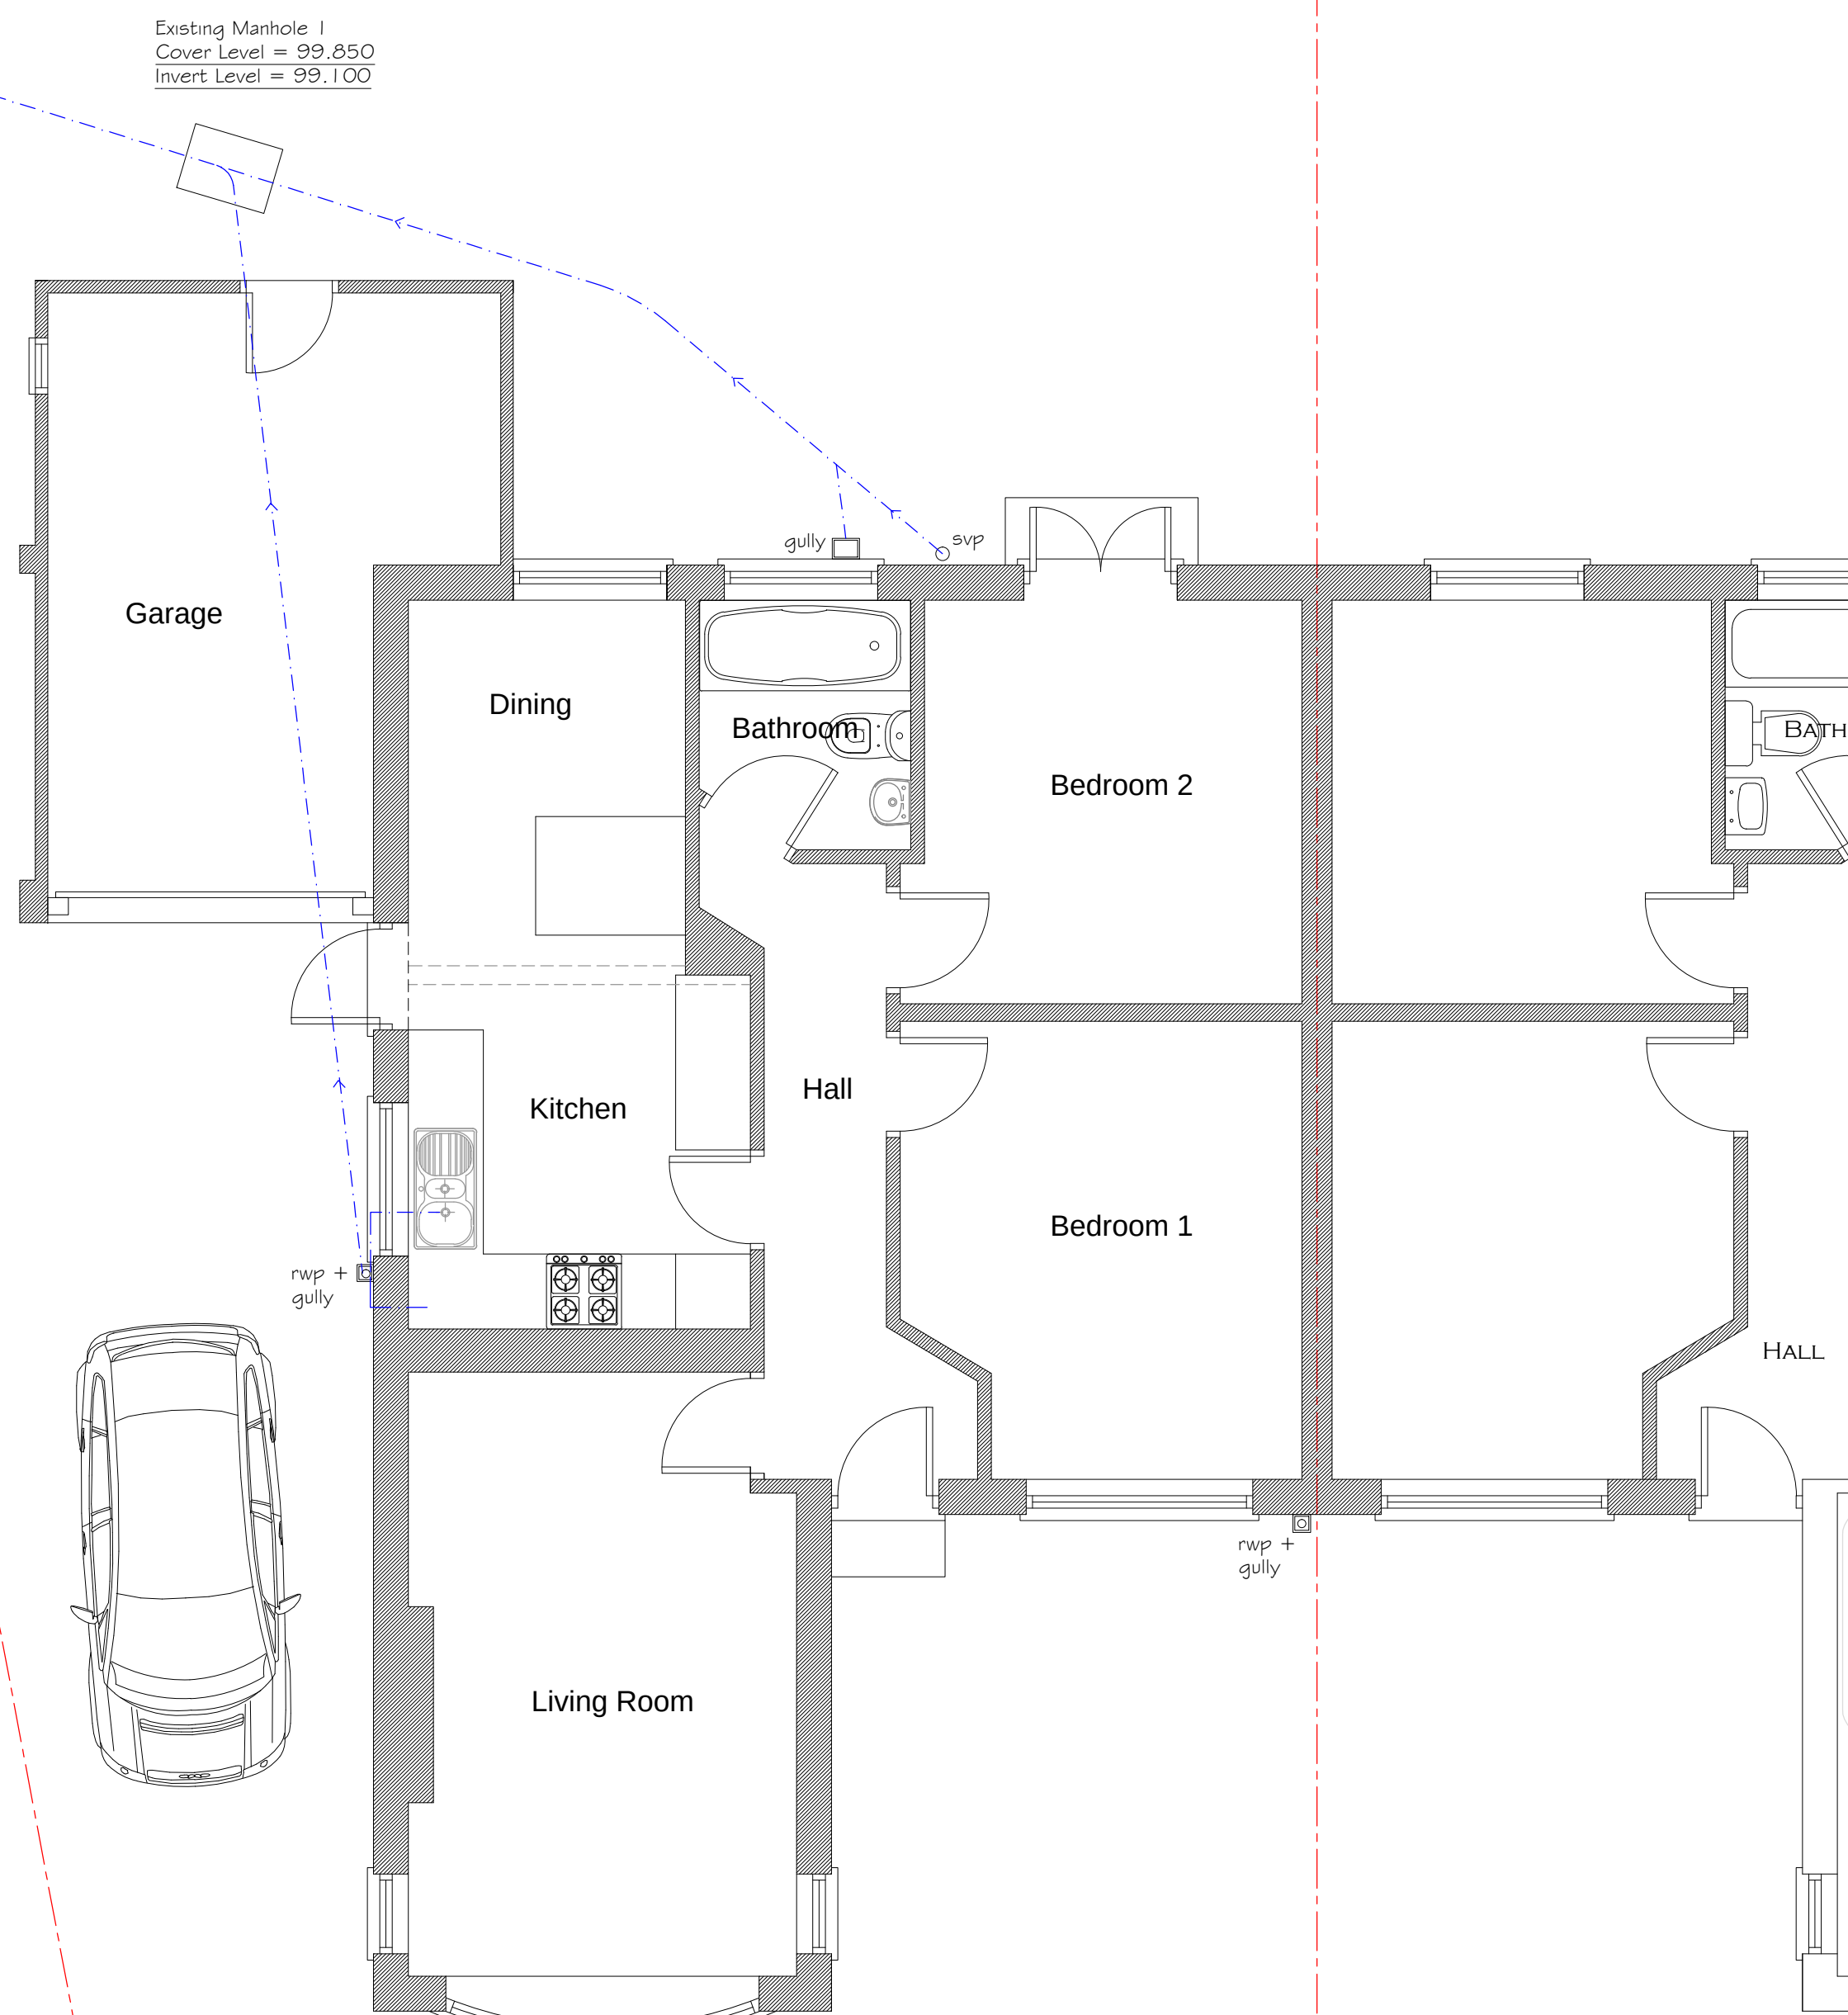


Existing Floor Plan

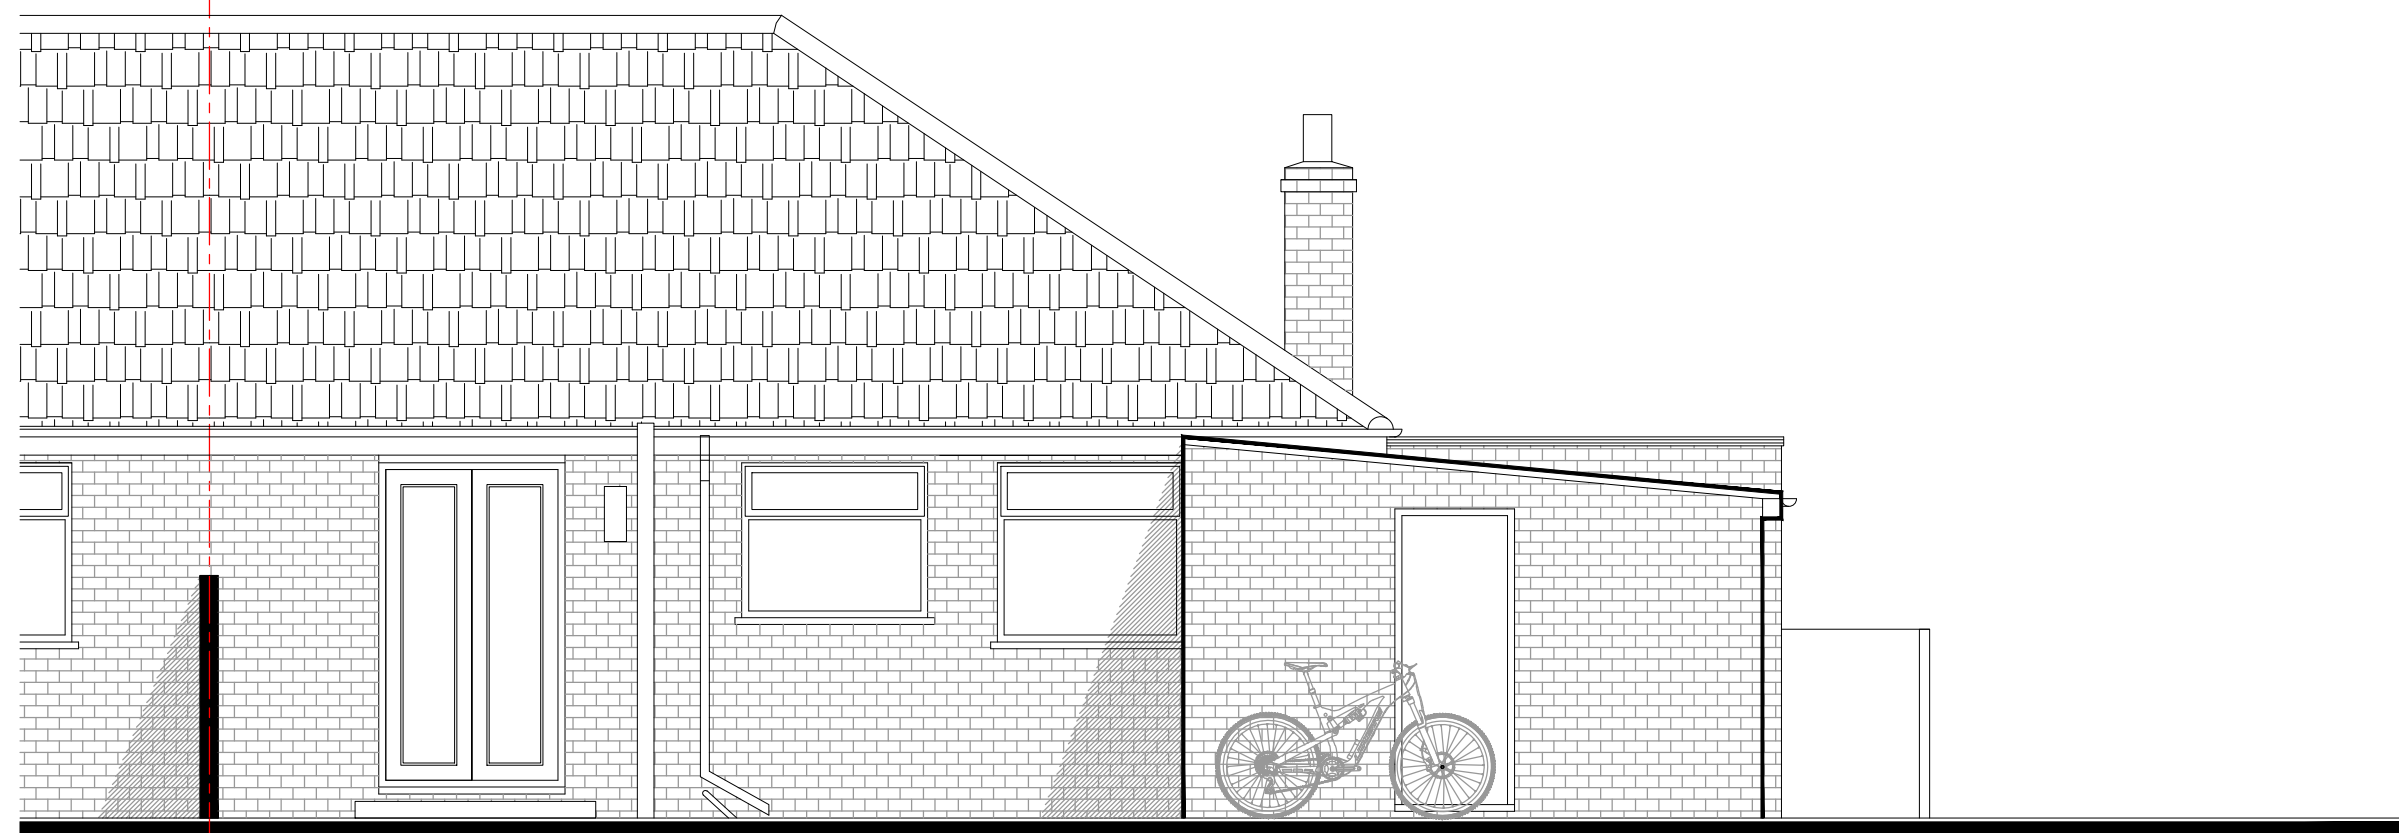

Existing Rear Elevation  
1:50

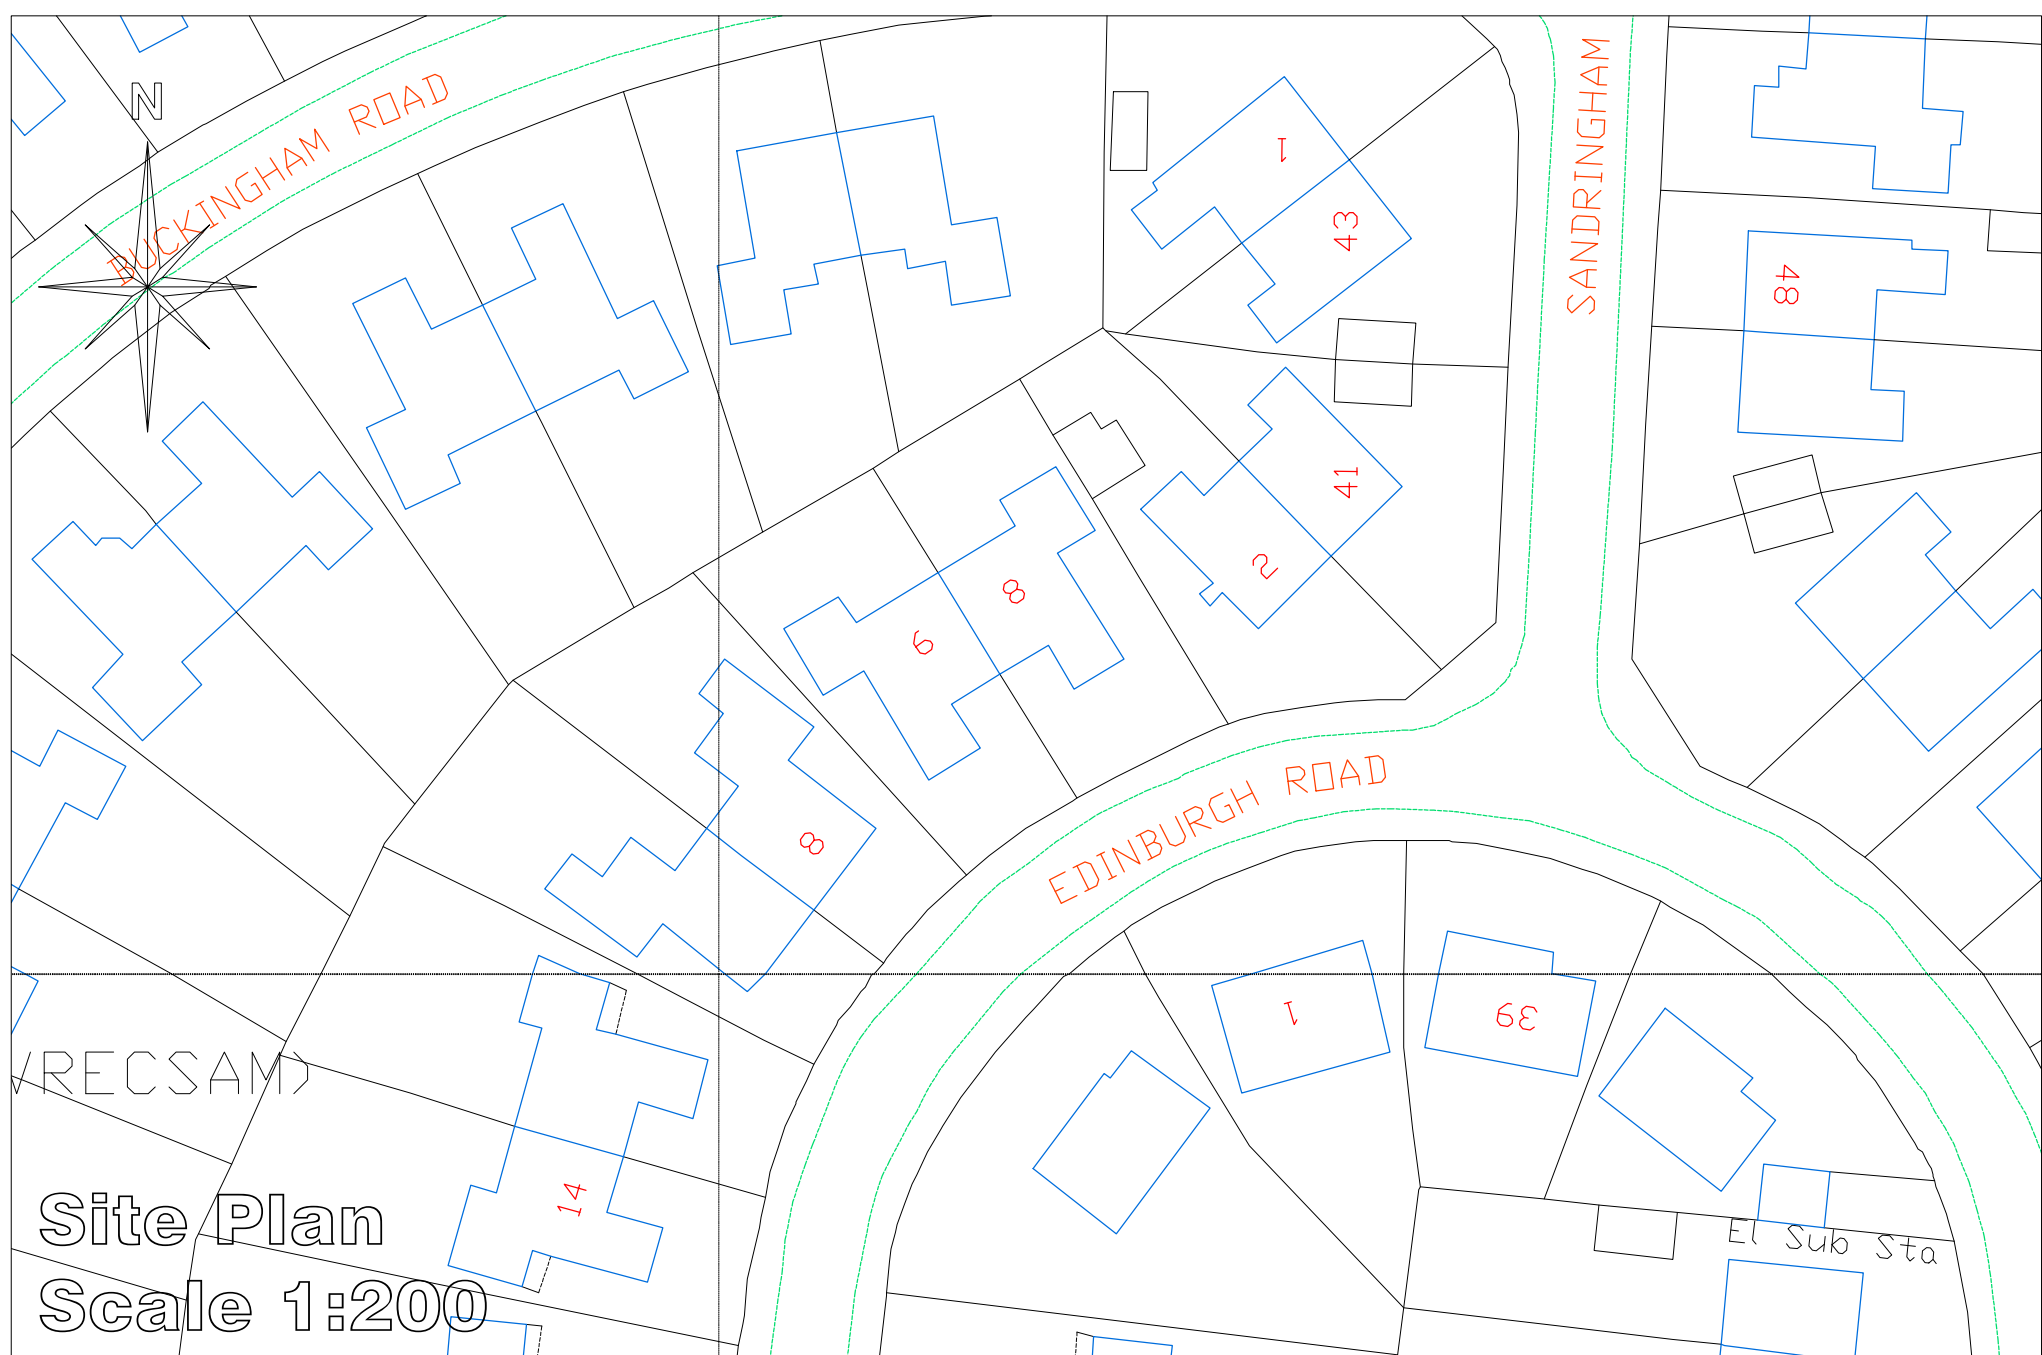

Site Plan  
Scale 1:200

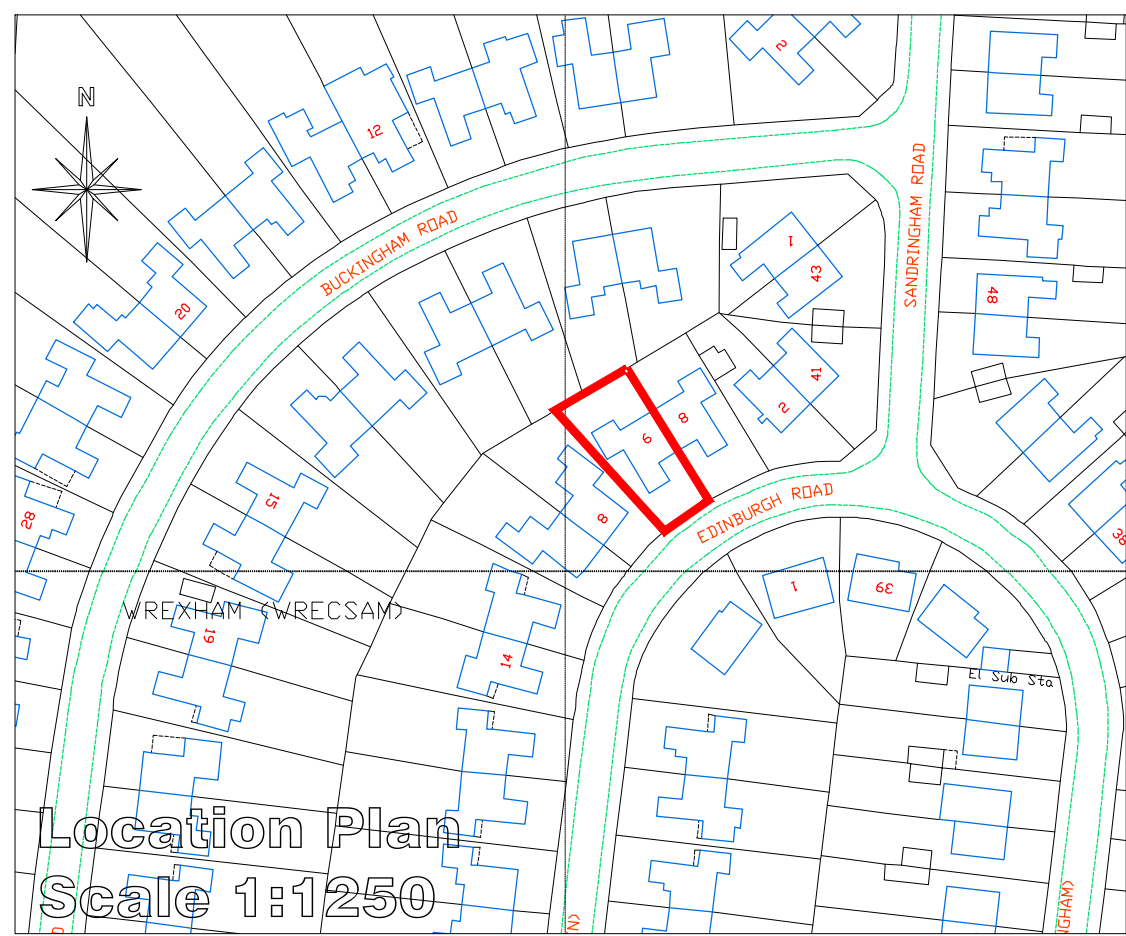

Location Plan  
Scale 1:1250

|   |                                                             |                   |
|---|-------------------------------------------------------------|-------------------|
| <br>25 Sunningdale Close<br>Wrexham<br>North Wales<br>LL13 9QU<br>T 01978 264376<br>M 07791 480768<br>E ajones540@btinternet.com | Client: Mr. M. Hughes.                                      |                   |
|   | Drawing Title: Existing Drawings.                           |                   |
|   | Job Title: Proposed Extension to 6 Edinburgh Road, Wrexham. | Draw No: 01       |
|   | Date: May 2020                                              | Scale: 1:50 at A1 |