




EXISTING FRONT ELEVATION

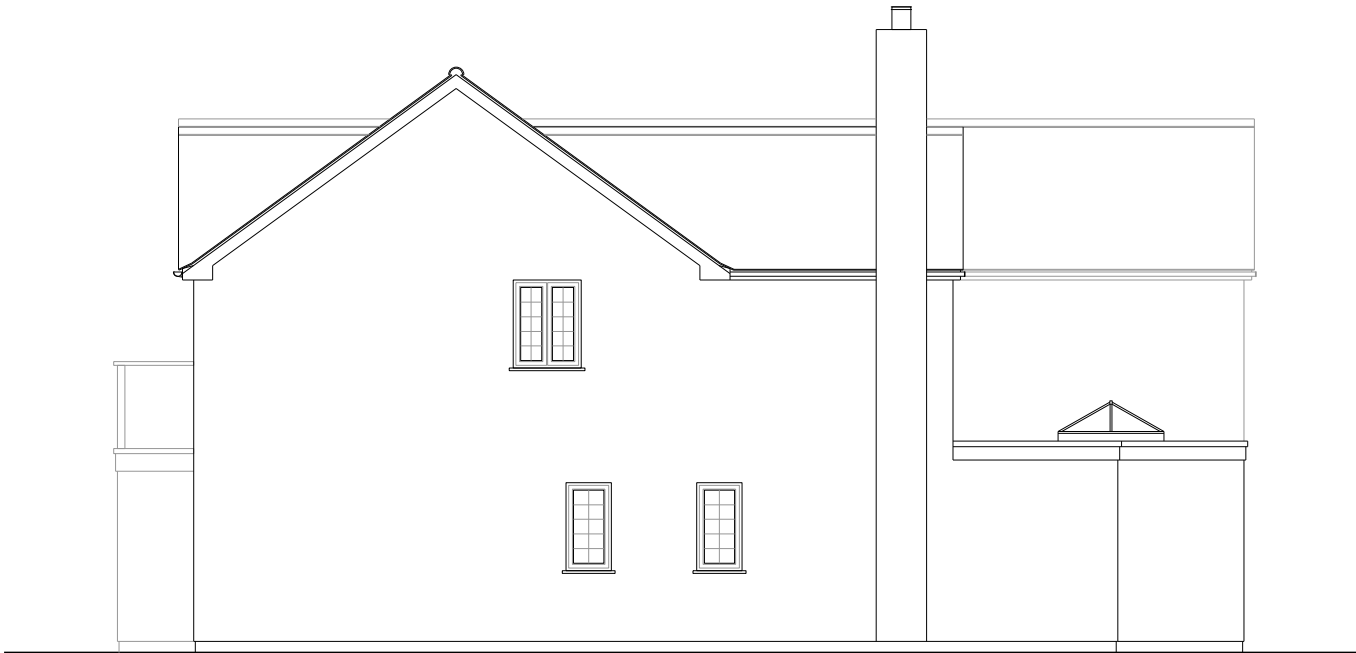


EXISTING SIDE ELEVATION




EXISTING REAR ELEVATION




EXISTING SIDE ELEVATION

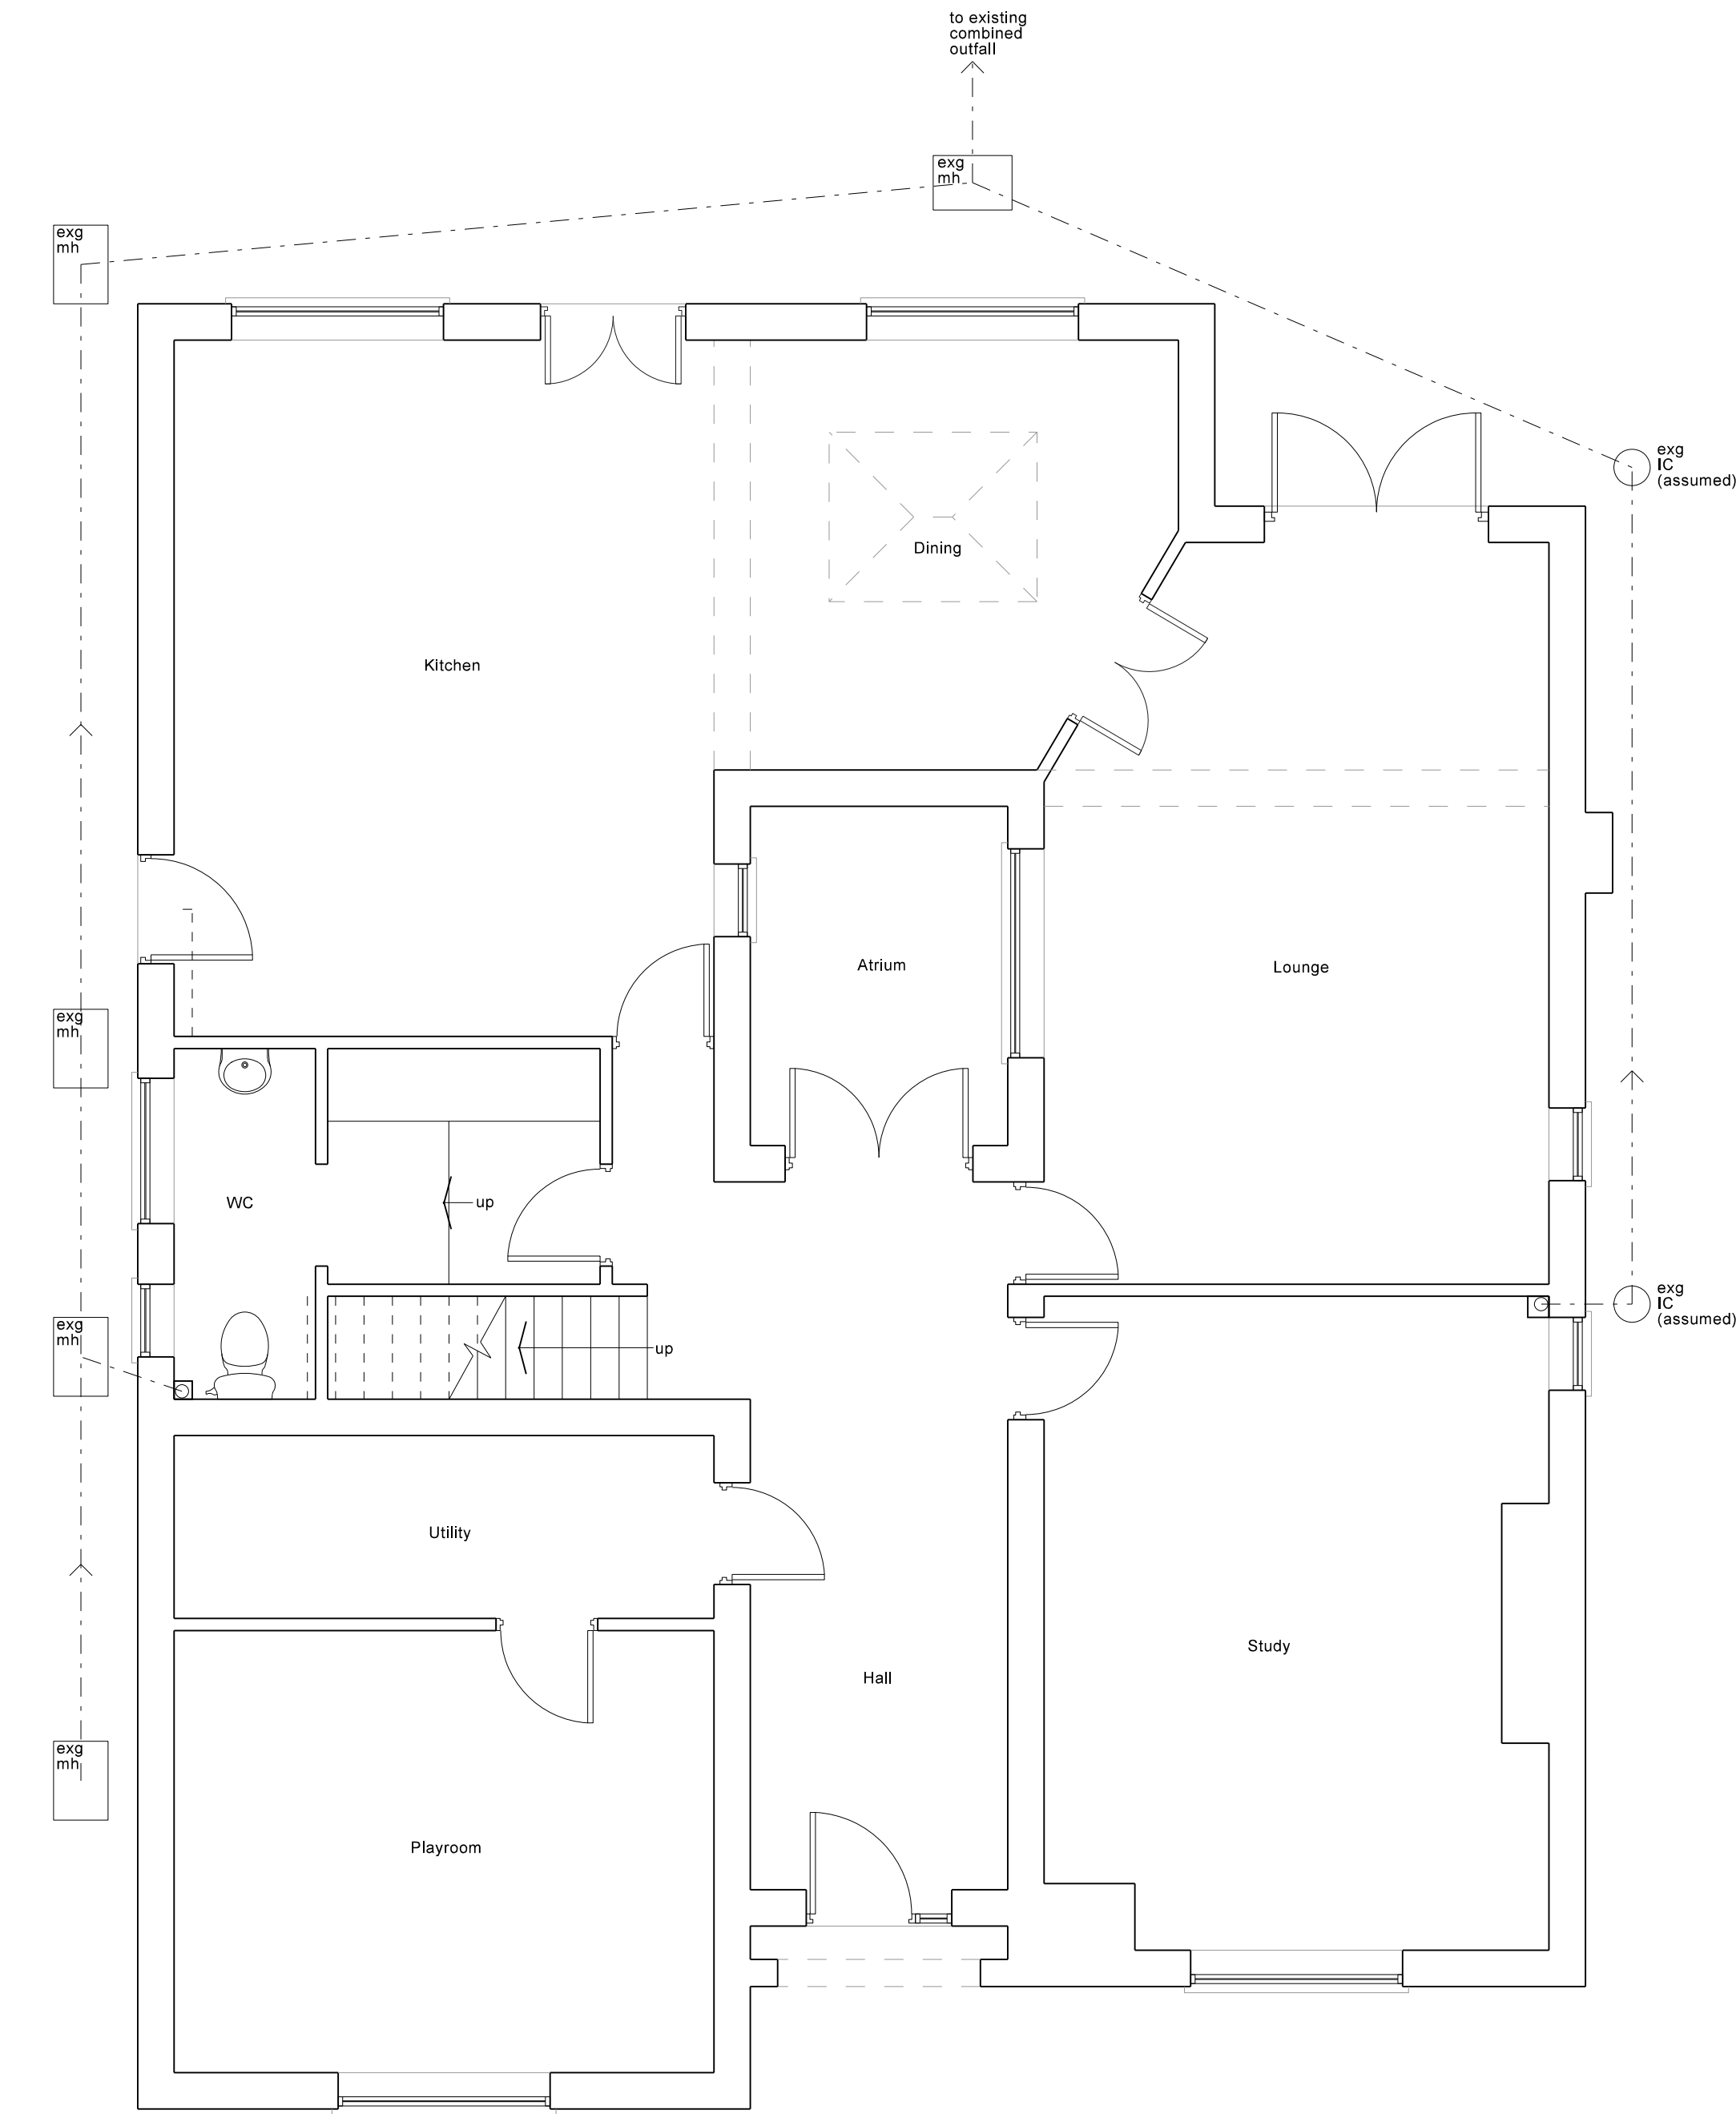

EXISTING GROUND FLOOR PLAN

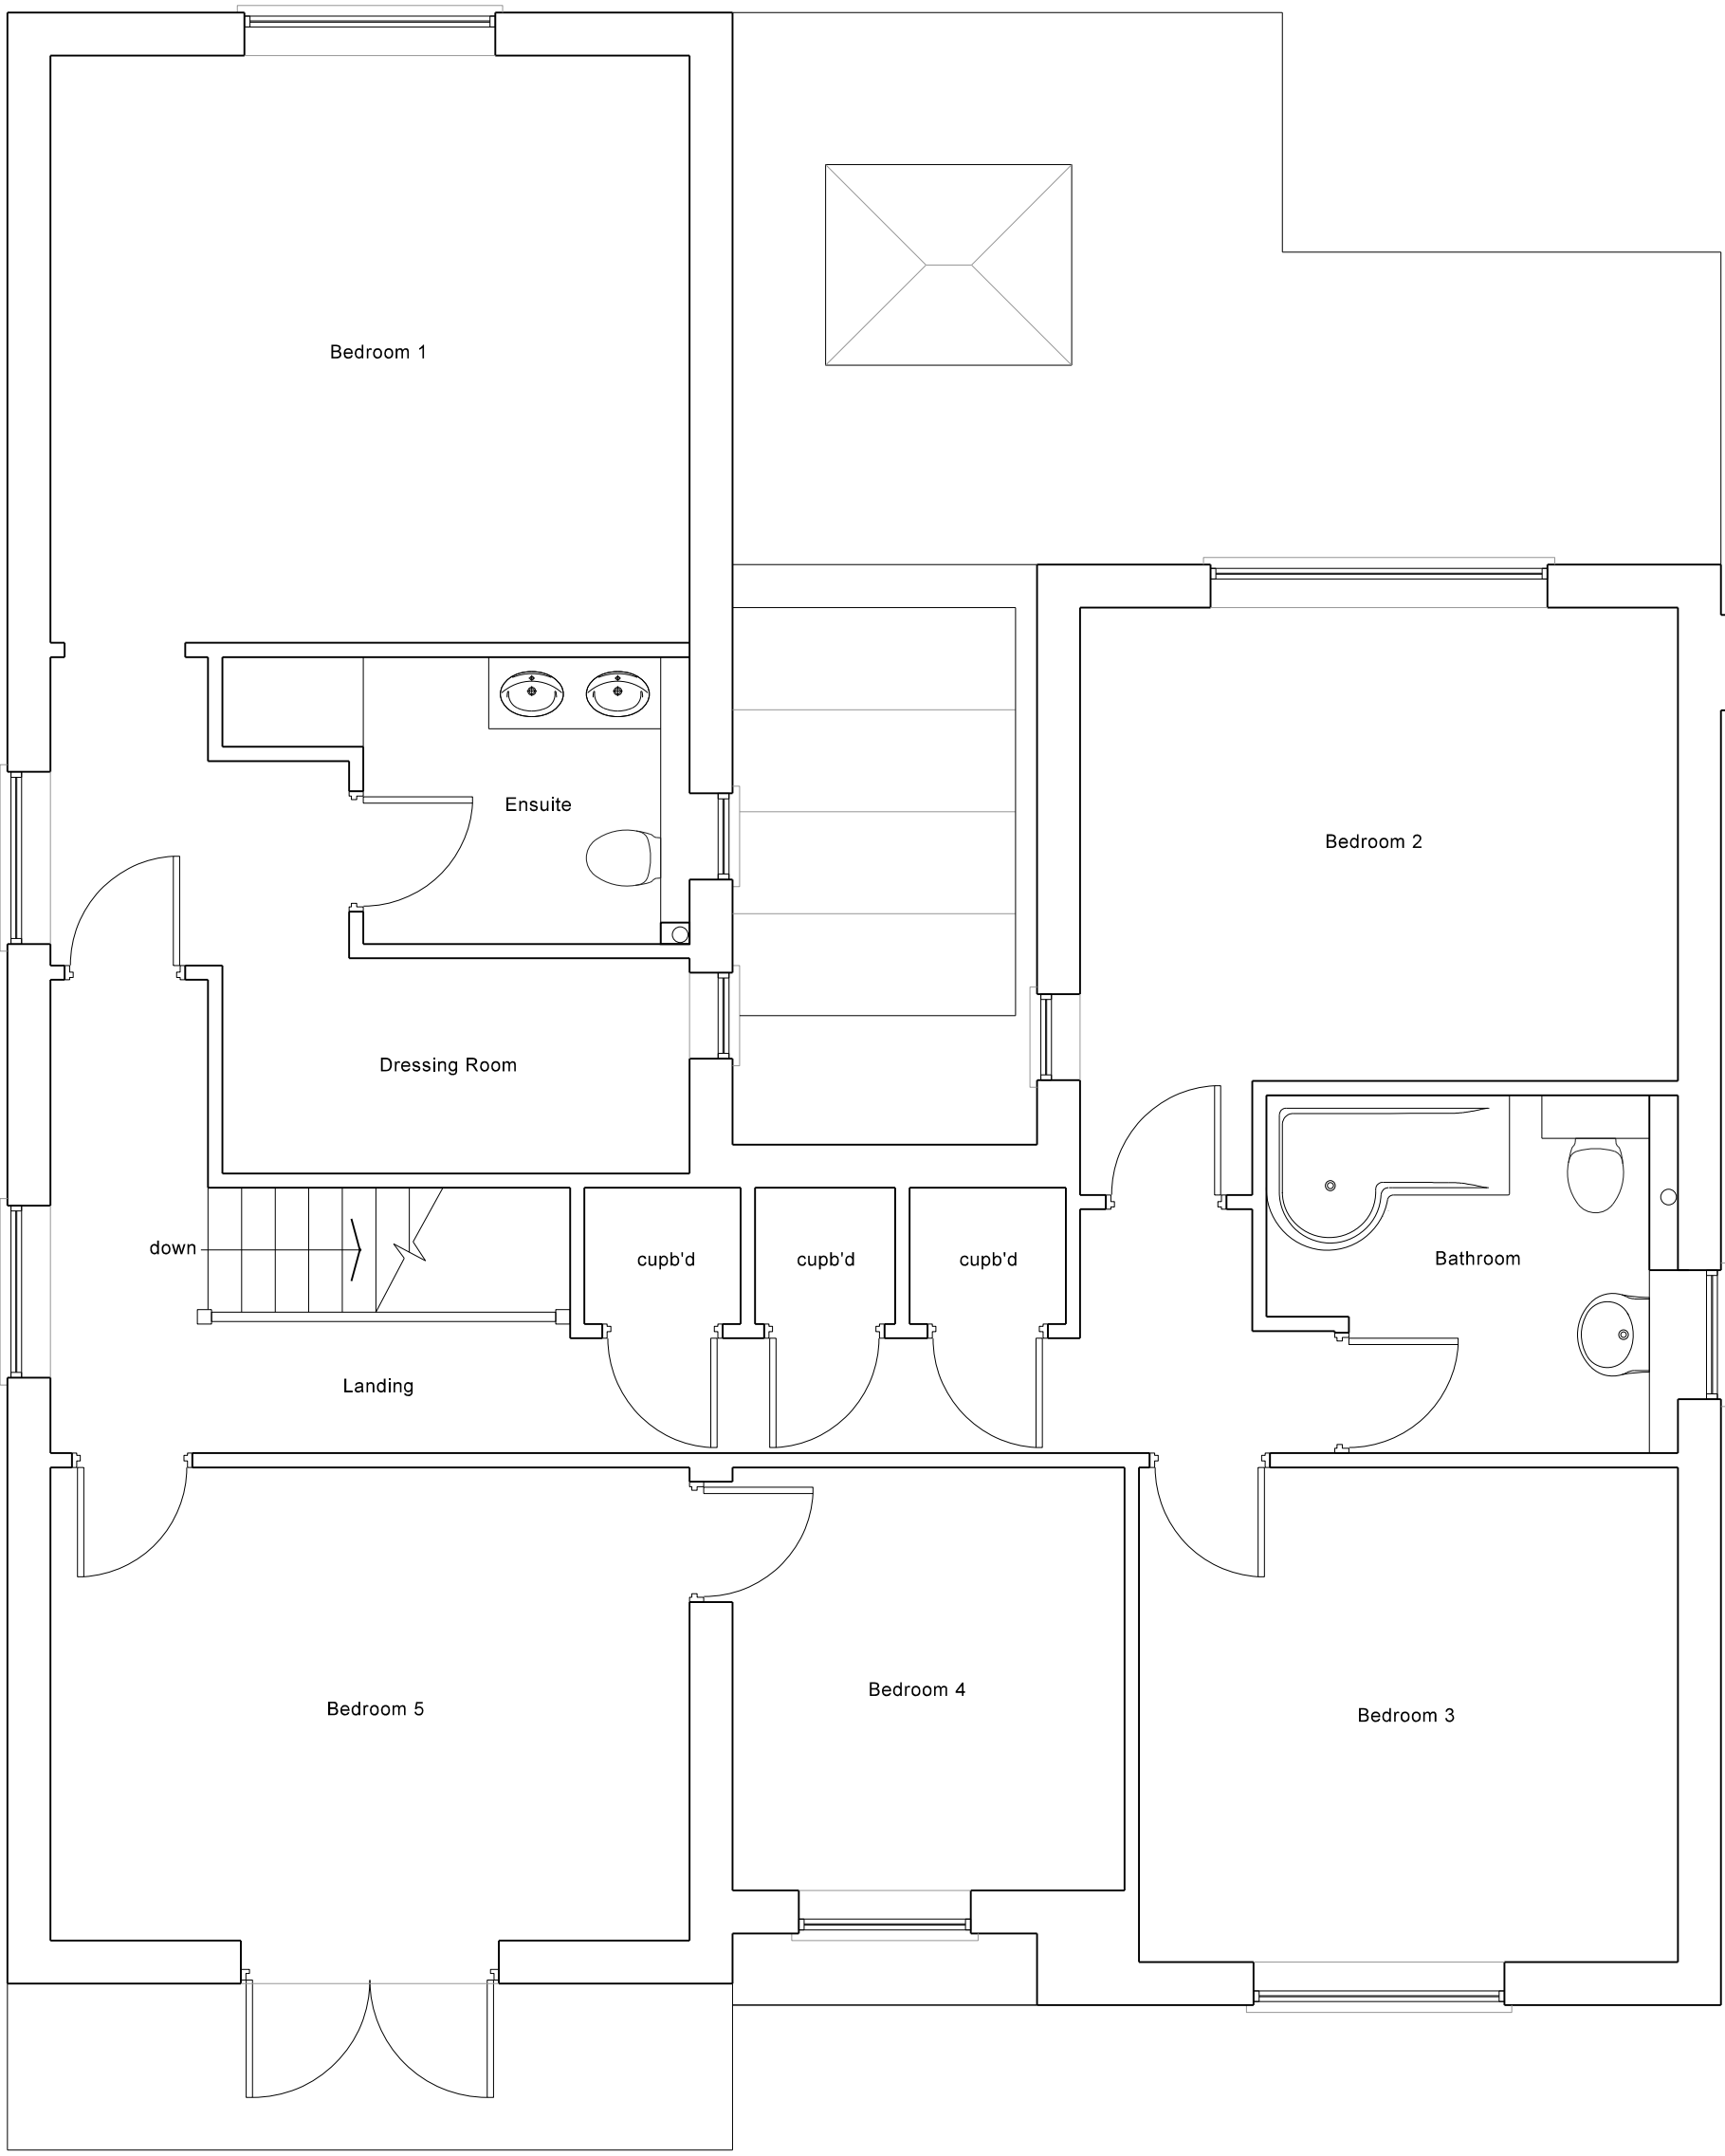

EXISTING FIRST FLOOR PLAN

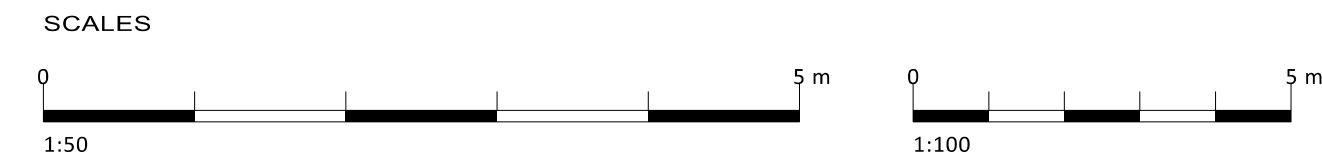

REV	DATE	DETAILS
A	28.07.20	Existing bathroom layouts and drainage added
Copyright©Bratley Architectural Ltd 2020 Written dimensions to be taken in preference to scaled; all dimensions to be checked on site. Report suspected discrepancies or omissions.		

PROJECT
PROPOSED EXTENSIONS
AND ALTERATIONS
35 Wynnstay Lane
Marford
Wrexham LL12 8LF

CLIENT
Mr & Mrs S Halpin

DRAWING TITLE
Existing plans and elevations

DATE
03 June 2020

DRAWING REF
1475/03

SCALE @ A1
1:50, 1:100

REV
A

