


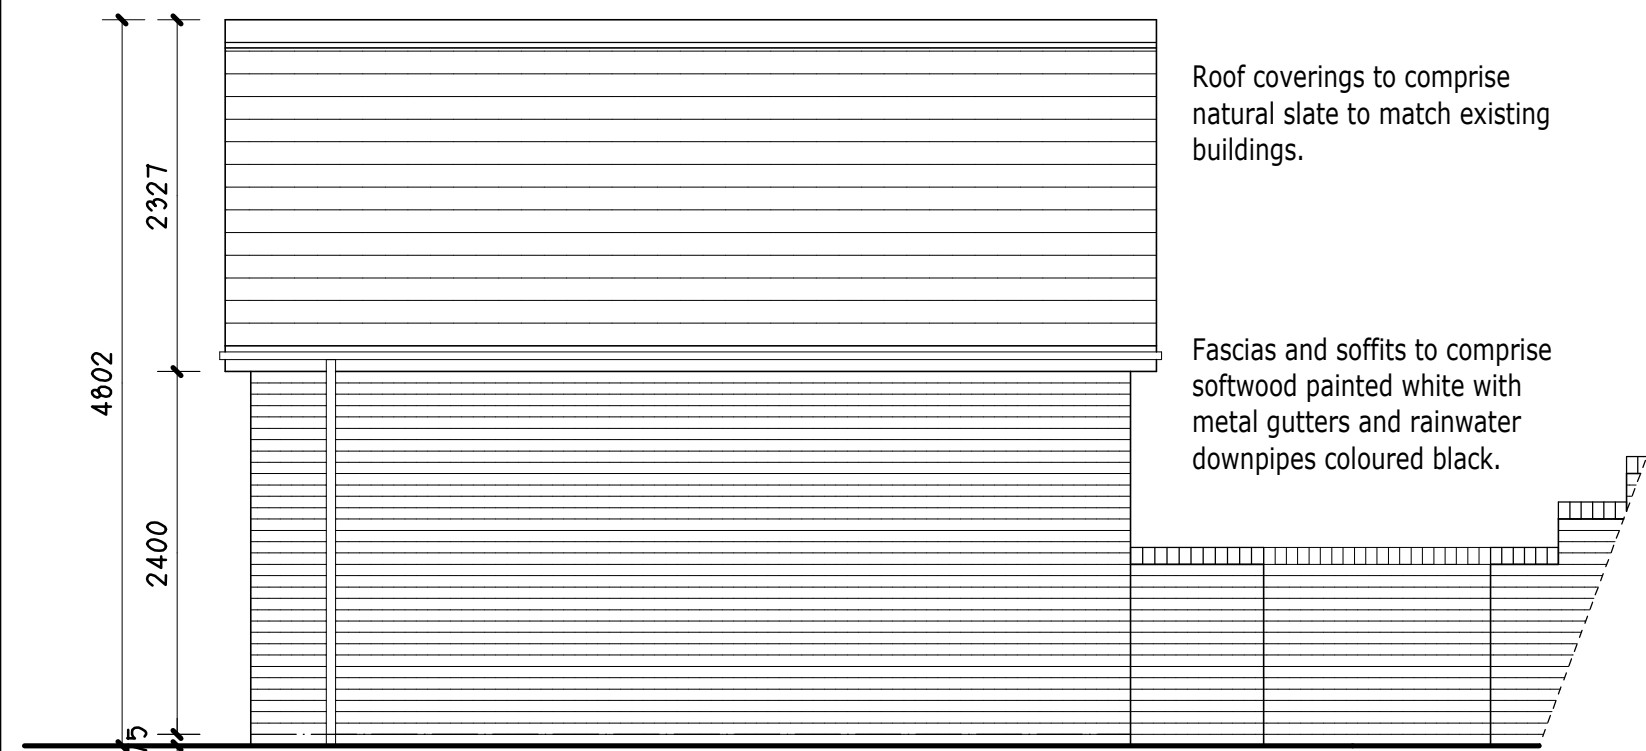


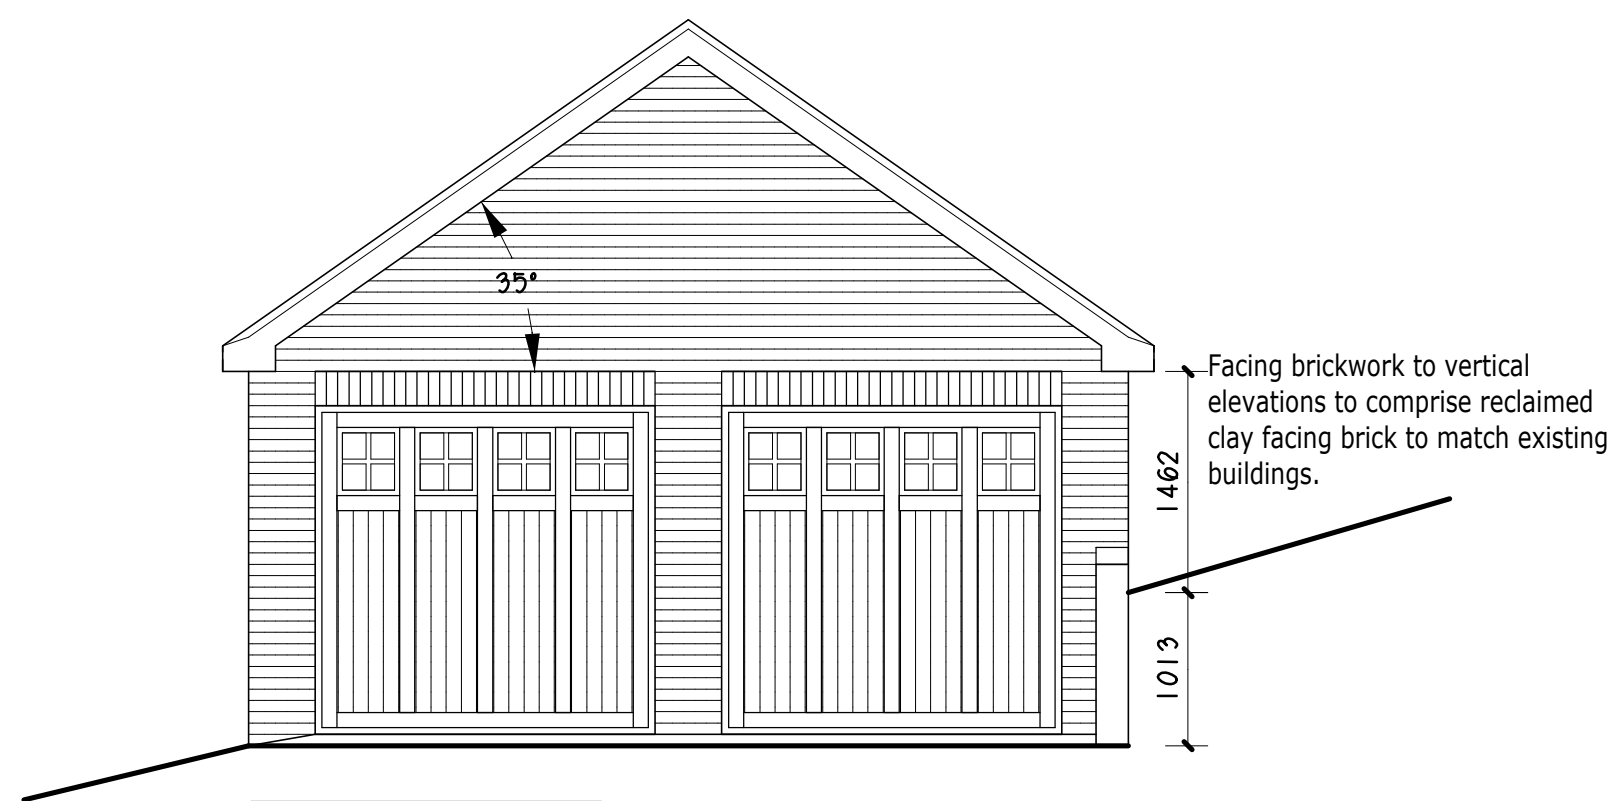

FRONT ELEVATION - South to Holt Road.

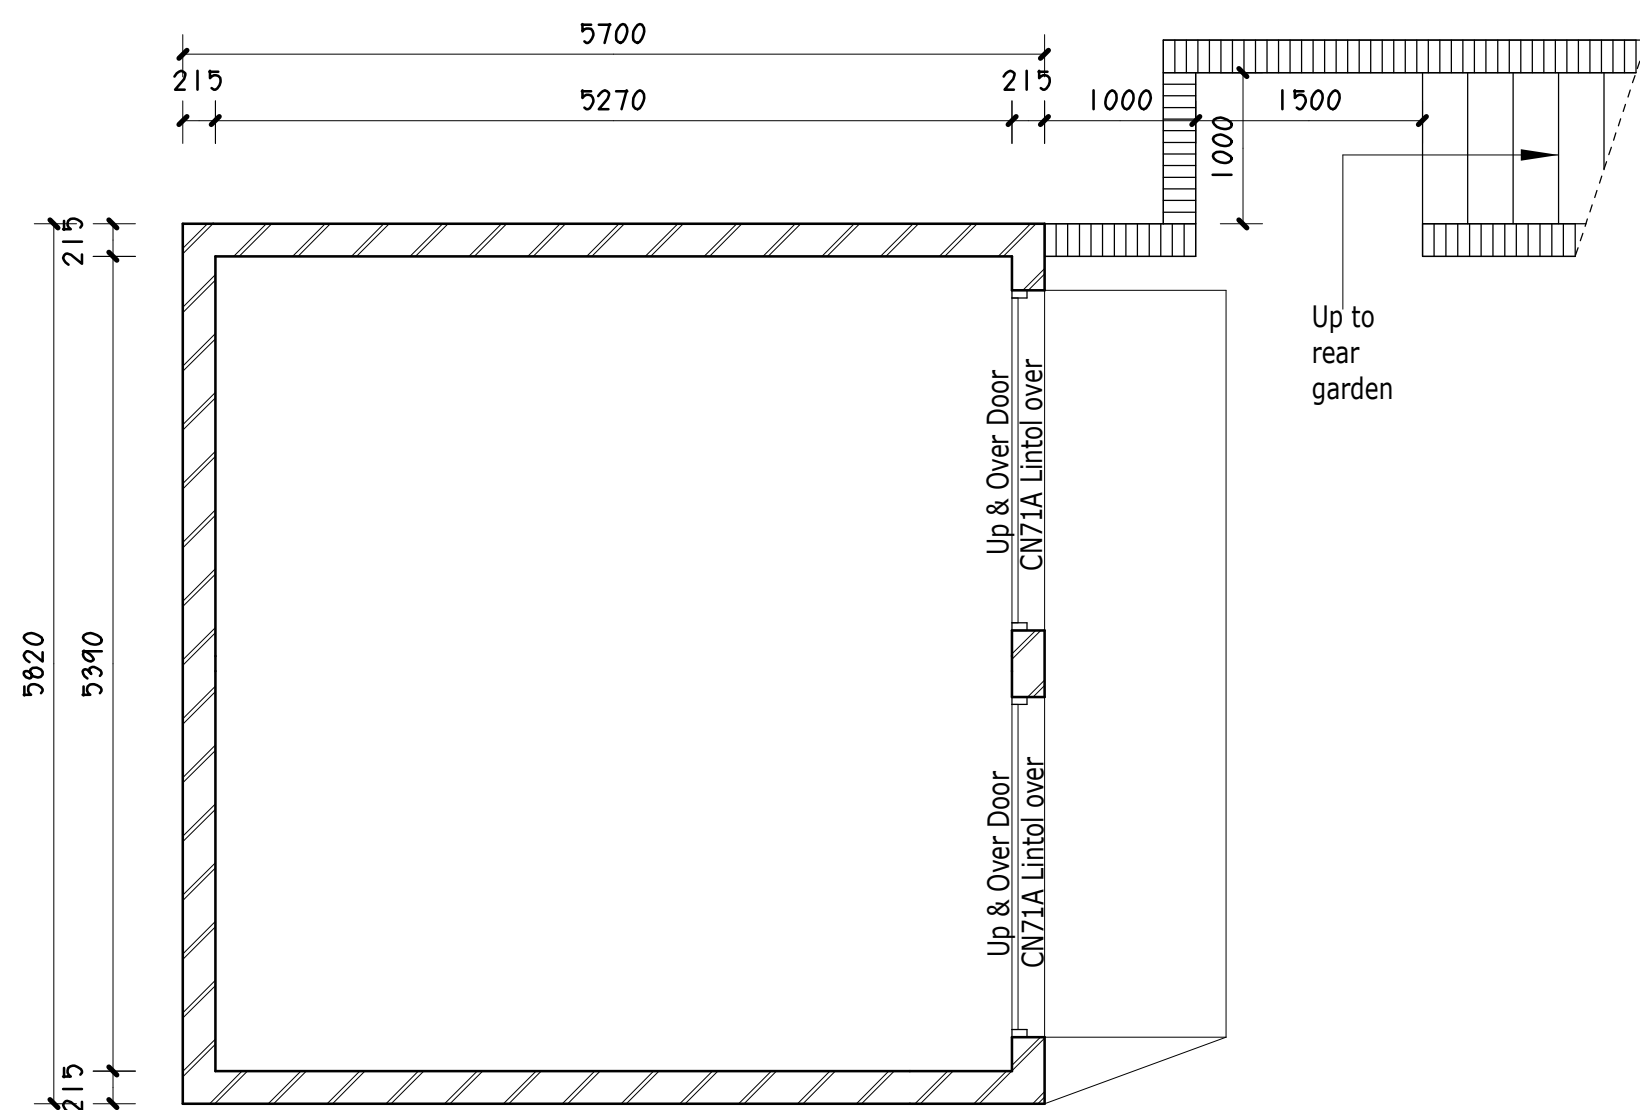

SIDE ELEVATION.

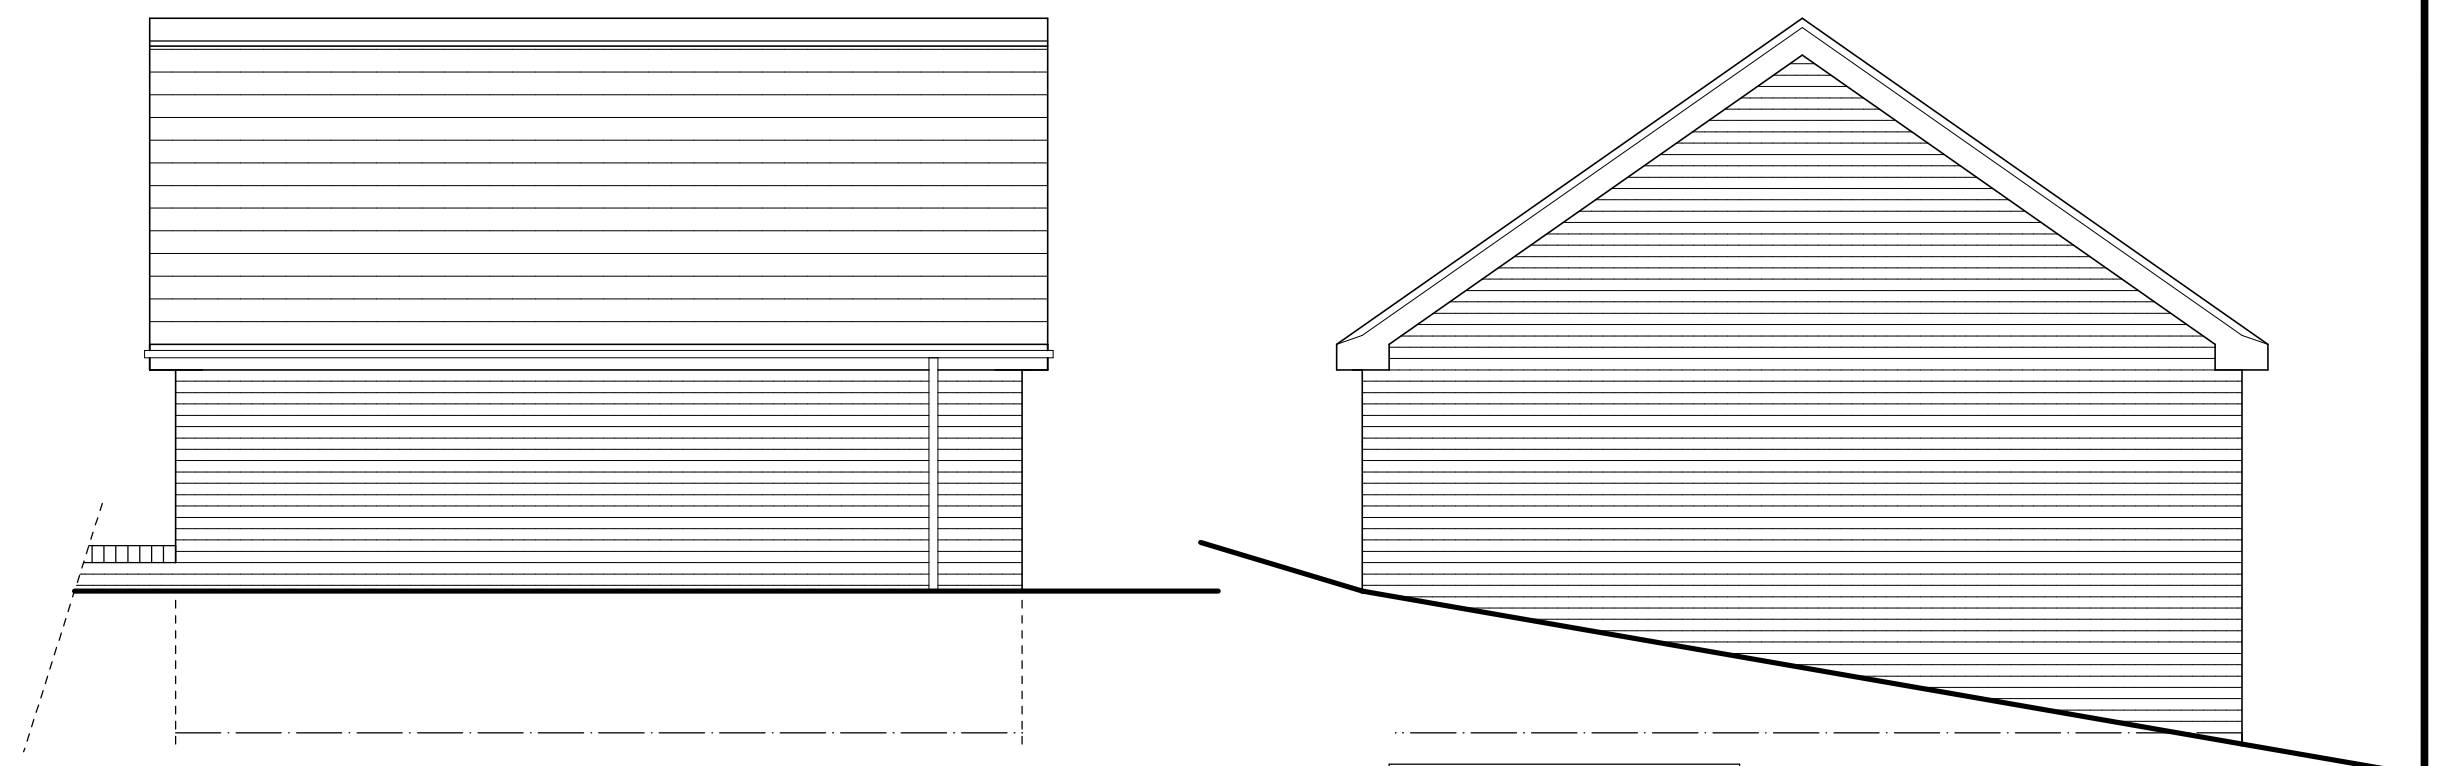

DOUBLE DETACHED GARAGE - PROPOSED FLOOR PLAN.

|   |                                    |
|---|------------------------------------|
| Project.   |                                    |
| PROPOSED CONVERSION OF FORMER PUBLIC HOUSE to 3No. DWELLINGS at THE GREDINGTON ARMS, HOLT ROAD, WREXHAM, LL13 9SD.                                                     |                                    |
| Title.   | PROPOSED DETACHED GARAGE - UNIT 1. |
| Drawing No.   | 10097.07.dsj                       |
| Date.   | April 2014.                        |
| Scale.   | 1:50@A2.                           |
| <b>D.S. Jones &amp; Co.</b>   |                                    |
| Architectural & Planning Consultants.<br>The Cottage,<br>11, Salisbury Road,<br>Wrexham, LL13 7AS<br>Tel : 01978 469662 / 07880 874522.<br>E : dsjonesandco@live.co.uk |                                    |