


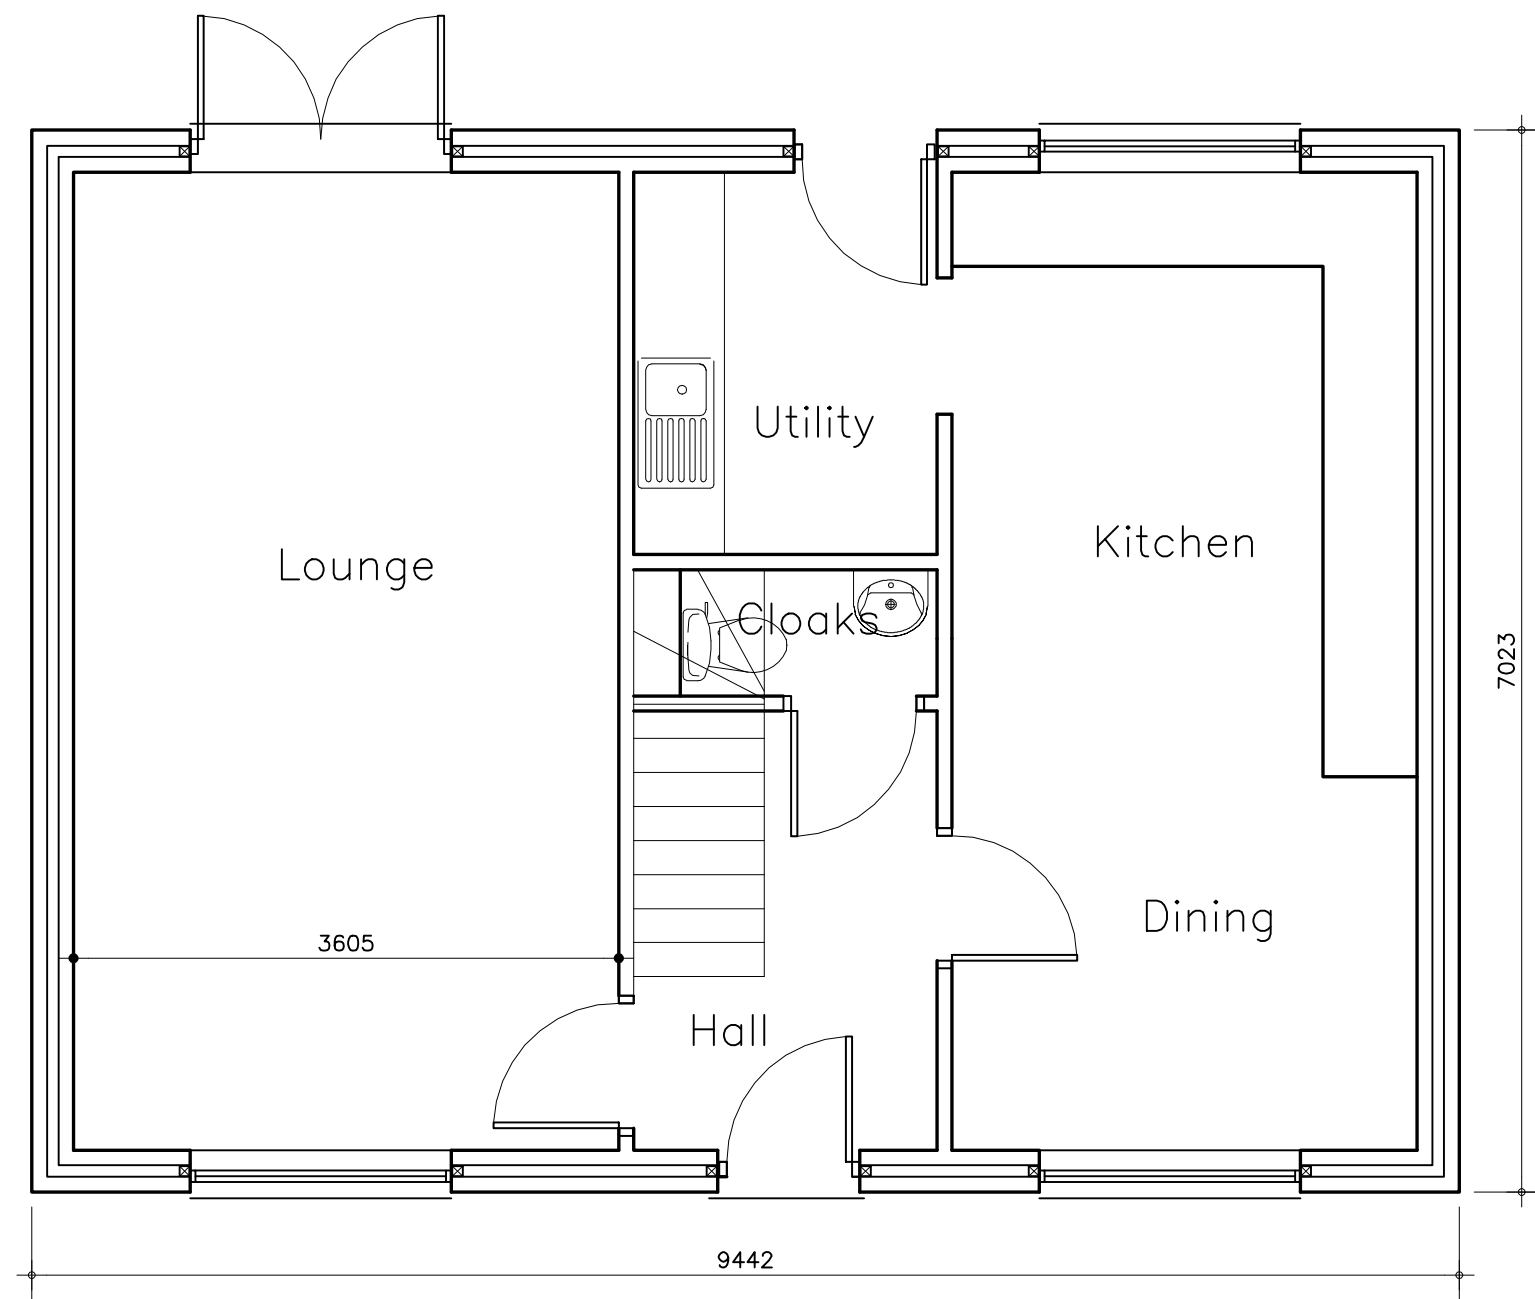

CARTWRIGHT ARCHITECTURAL & PLANNING SERVICES	
Westminster House, Maltkiln Lane, Hollinwood, Whixall Whitchurch, Shropshire. SY13 2NL E-mail – robert.cartwright6@btinternet.com Telephone No. 01270 368217 mob 017917672498	
CLIENT JAMES FENLON	
CONTRACT 8 PENTRE COURT WREXHAM	
DWG TITLE: Existing Ground Floor Plan	
SCALE: 1:50	DWG No.
DATE: June 2020	JF 1