



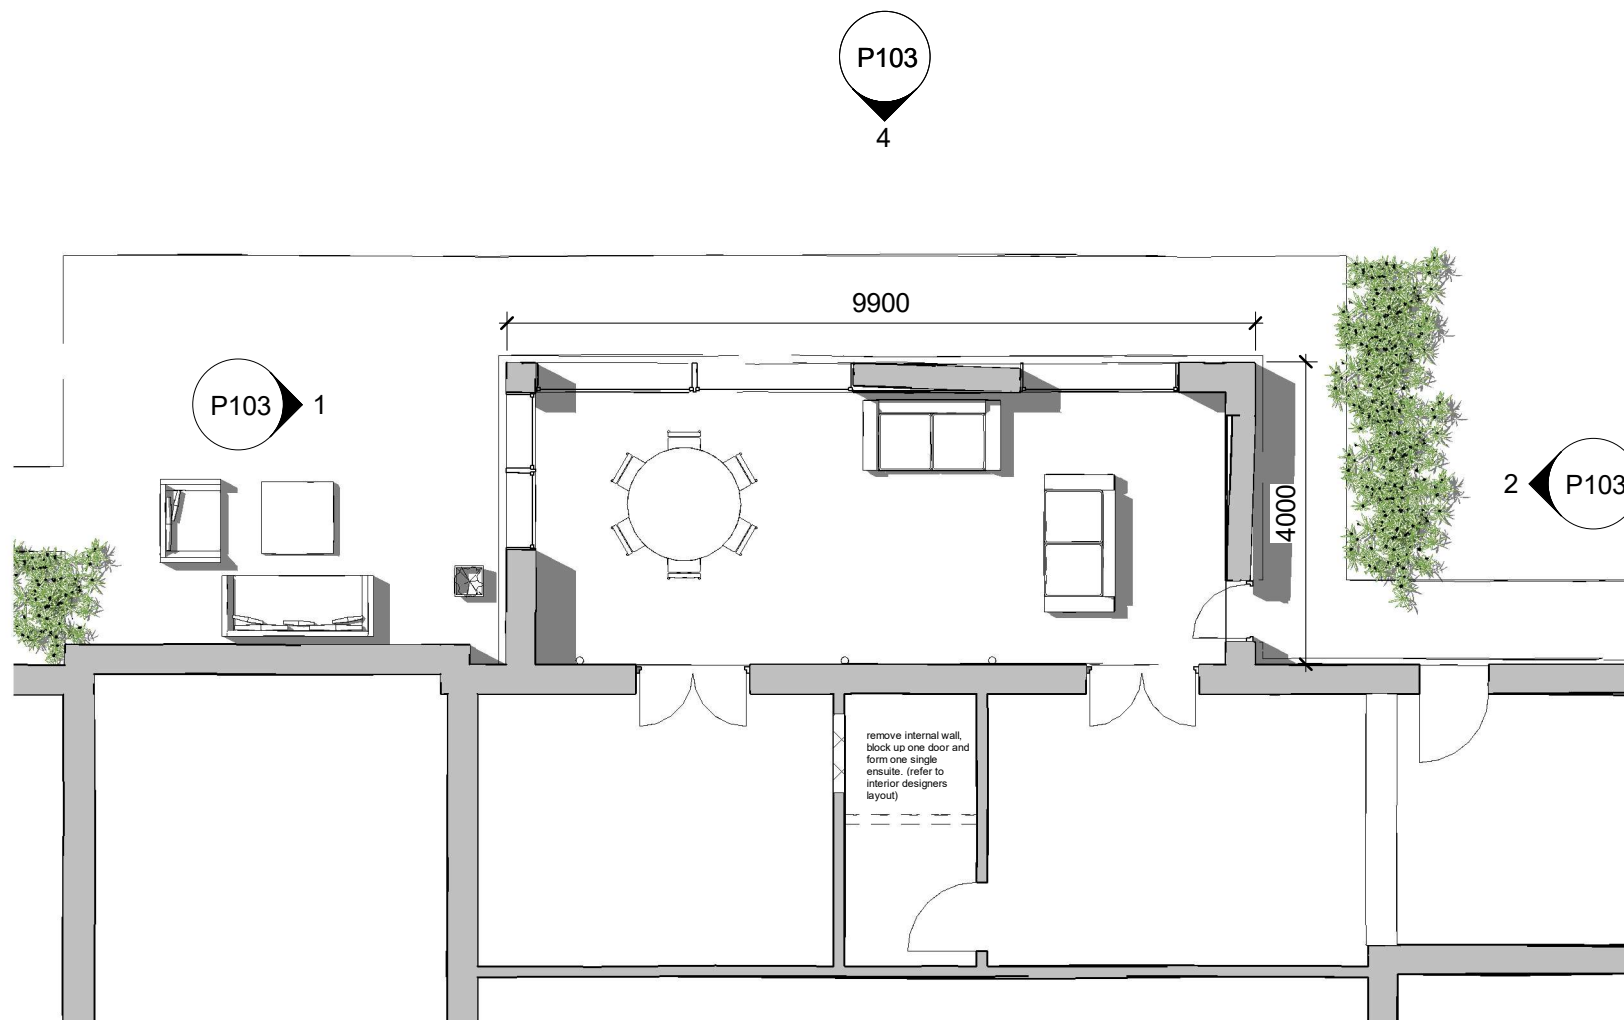


GF-Proposed
1 : 100

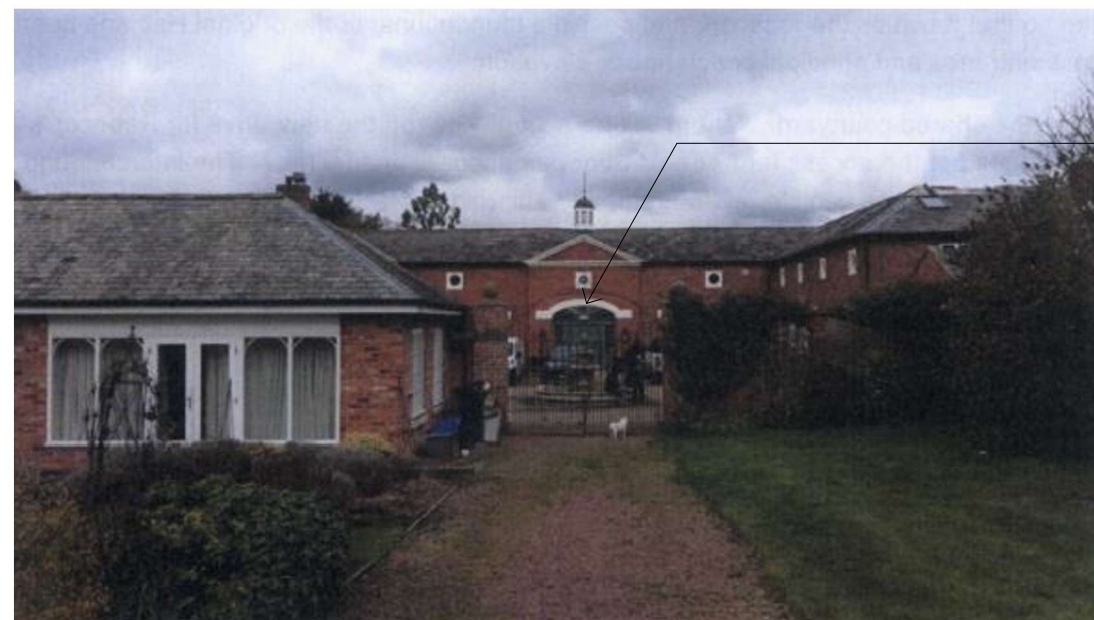

Front elevation and
entrance doorway

Photo showing original gated entrance to front courtyard and
main front entrance doorway/elevation

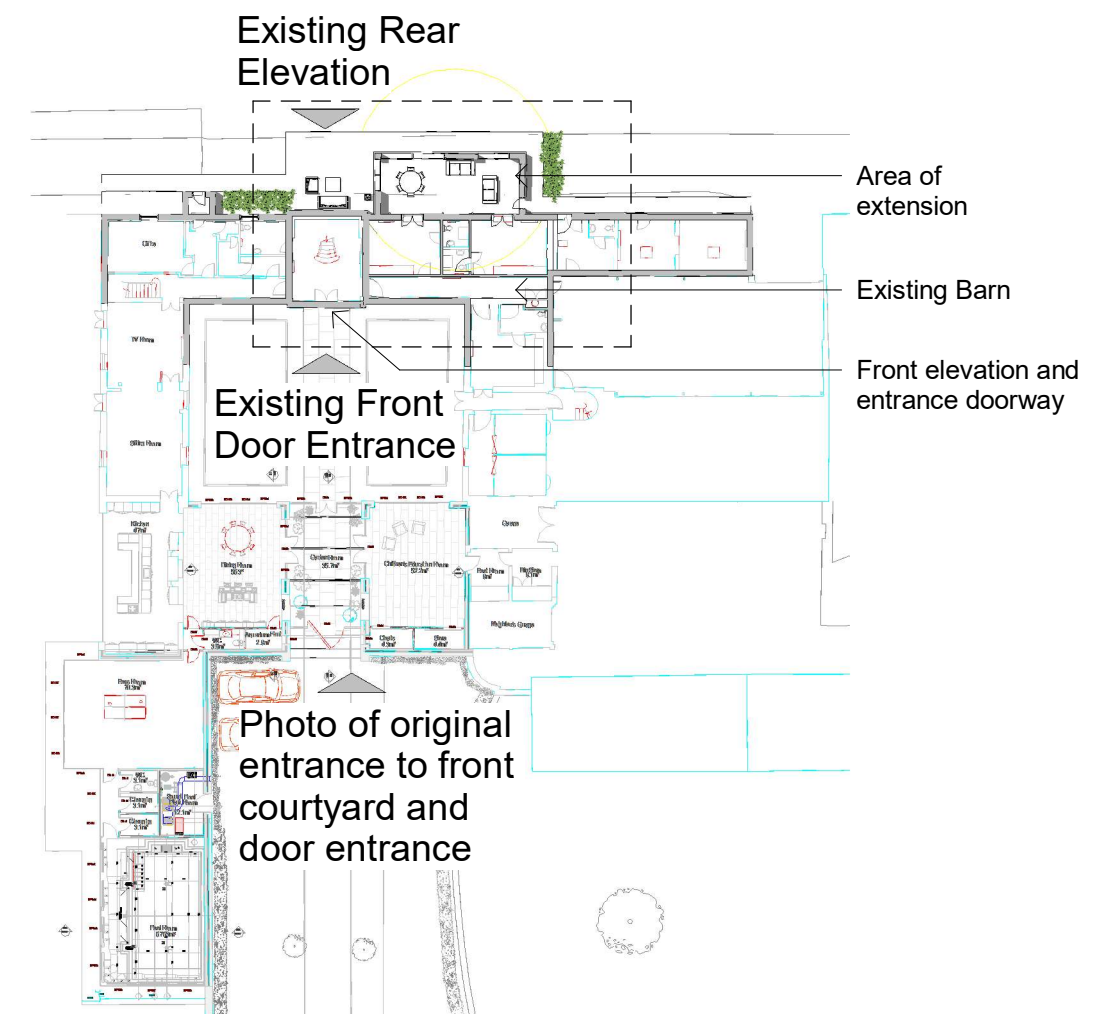

GF-Proposed-Overall Plan
1 : 500

No.	Description	Date



Glenn Cavill Ltd - Architectural Designer
www.glenncavill.com

GENERAL NOTE:
This drawing is for planning purposes only and not for construction. Any discrepancies should be highlighted and reported accordingly. Full copyright is to Glenn Cavill Ltd and any use by a third party should be via prior written agreement with Glenn Cavill Ltd.

PROJECT Broughton Hall	CLIENT Mr & Mrs Dewhurst			
	Date 09.04.2020	Project number 2149	Scale (@ A3) As indicated	
SHEET Proposed GF Plan	Drawn by: GC	DRAWING NUMBER		REV
		P101		