


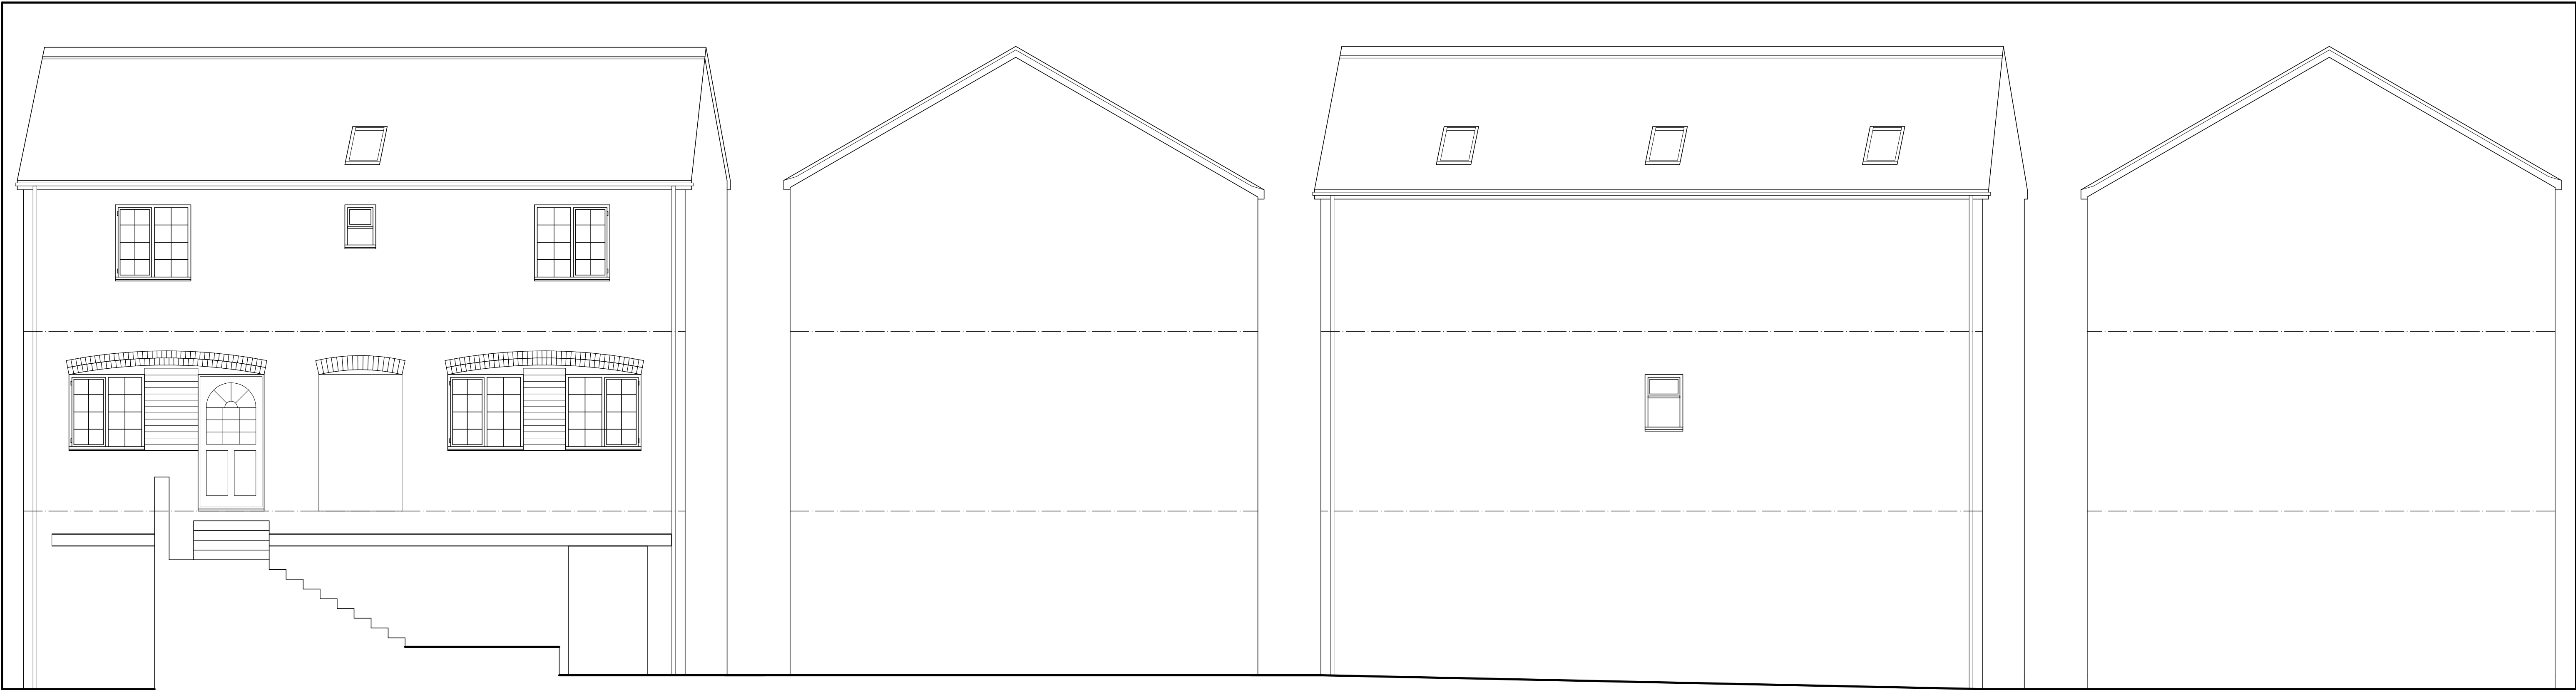


PROPOSED FRONT ELEVATION -
North West.


PROPOSED SIDE ELEVATION -
South West.

PROPOSED REAR ELEVATION -
South East.


PROPOSED SIDE ELEVATION -
North East.

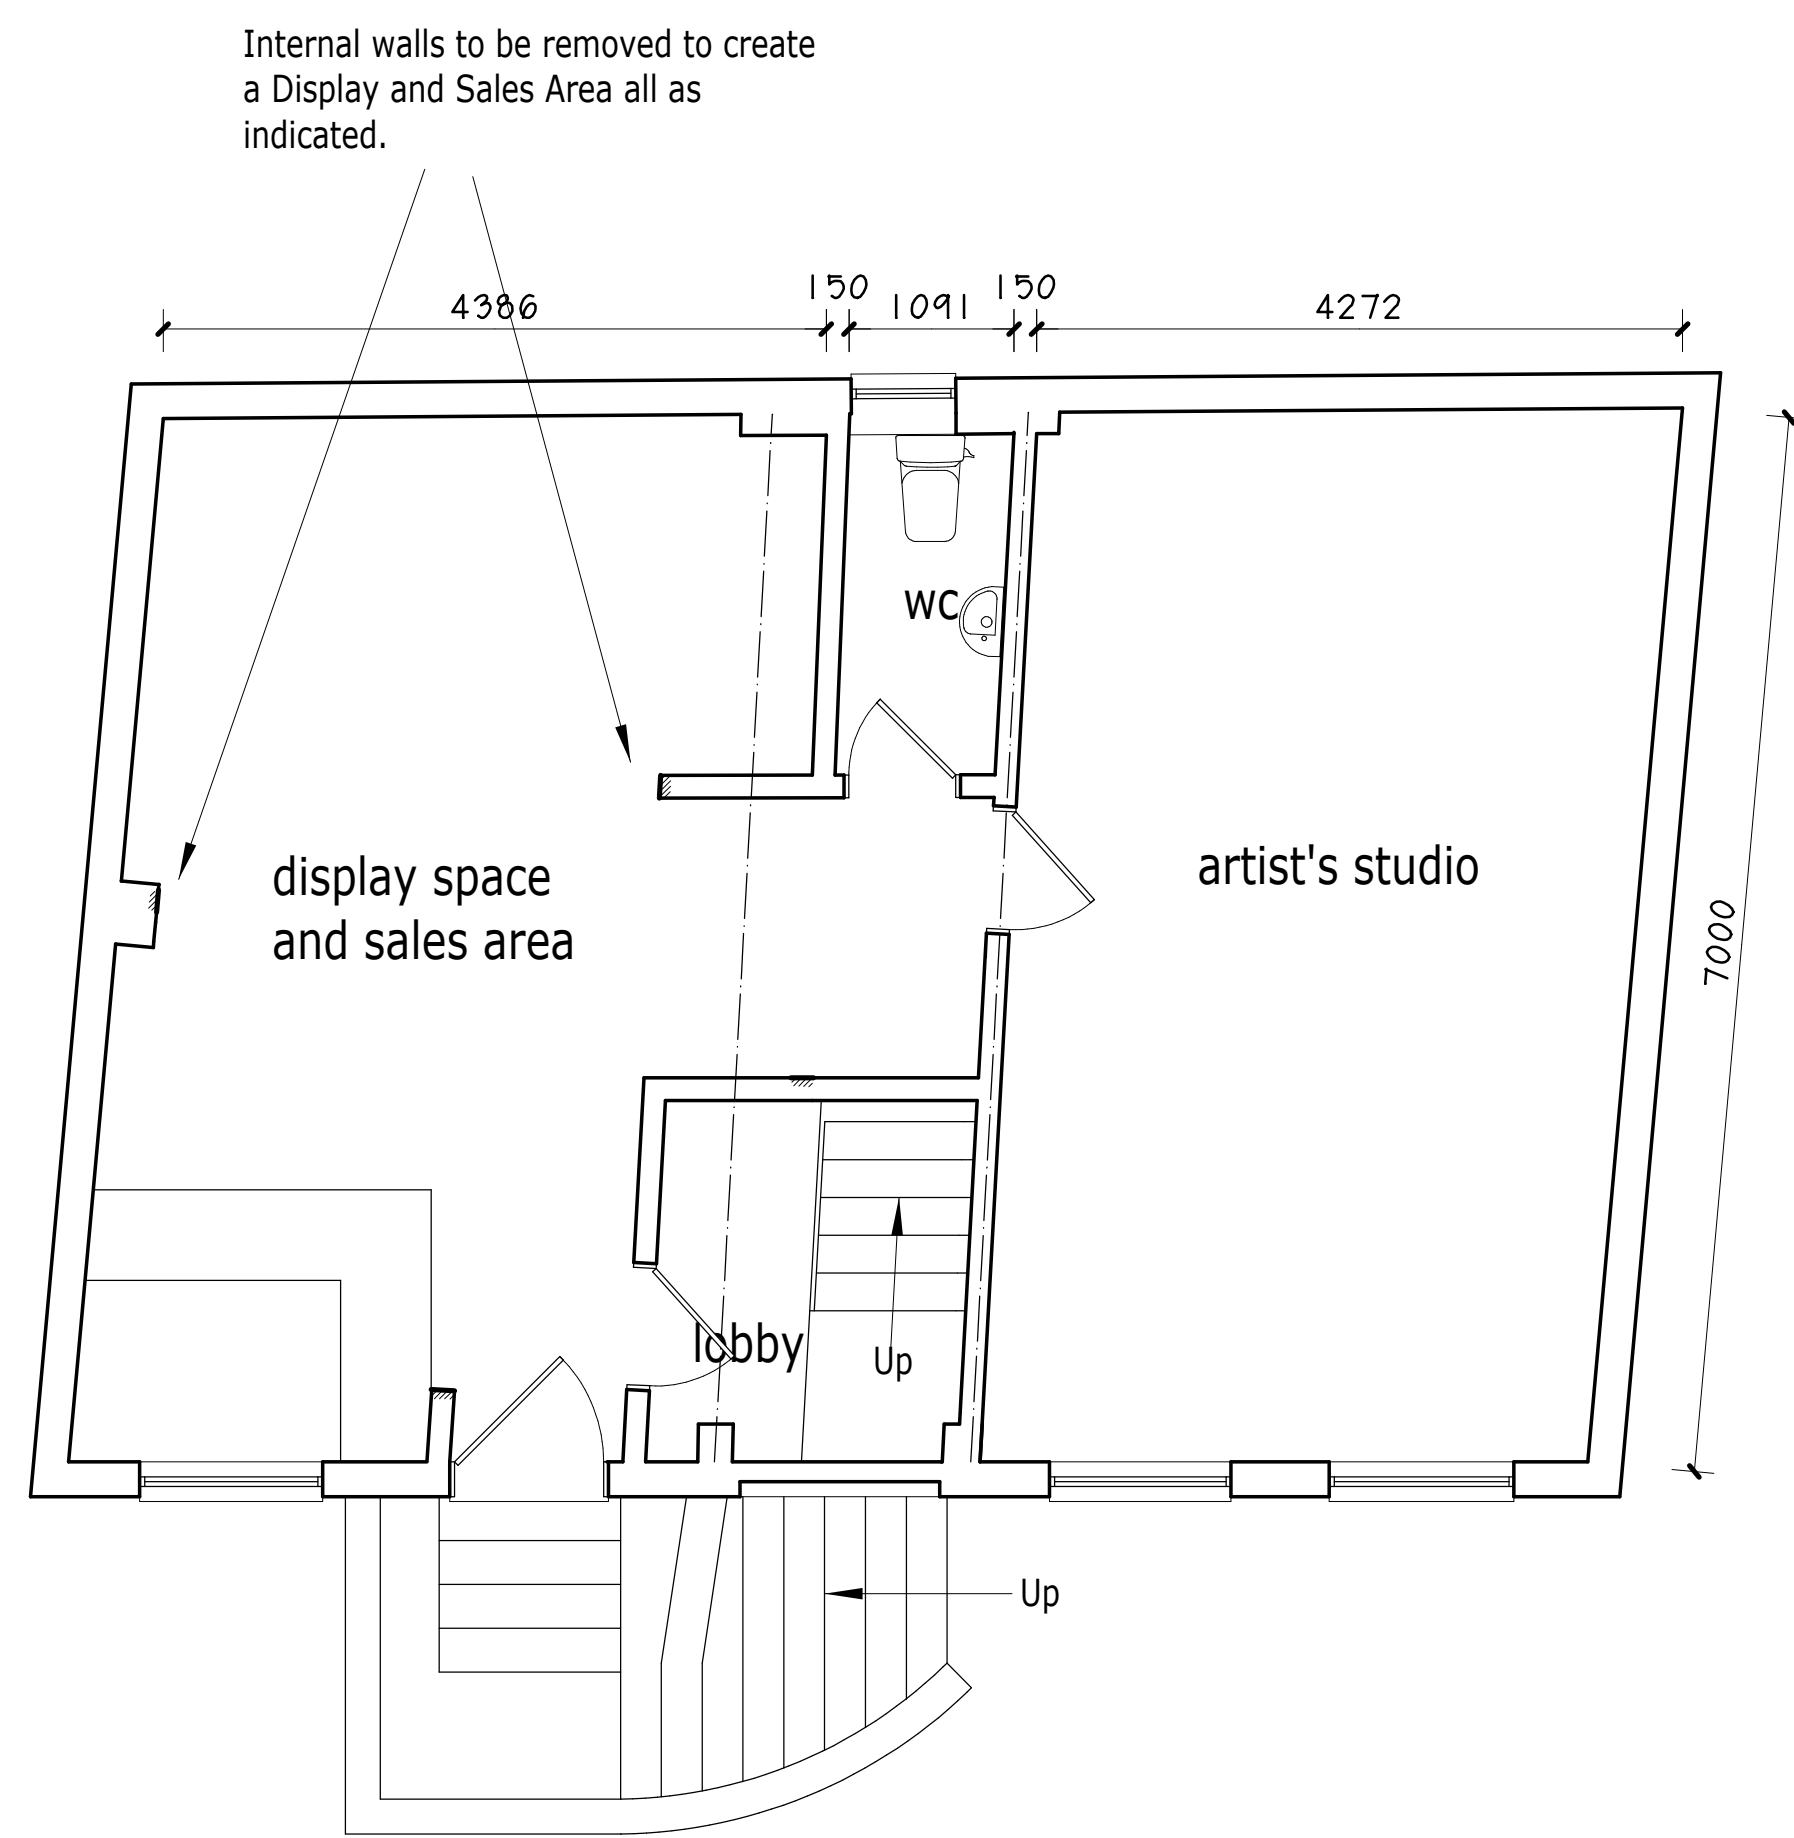

PROPOSED FIRST FLOOR PLAN.

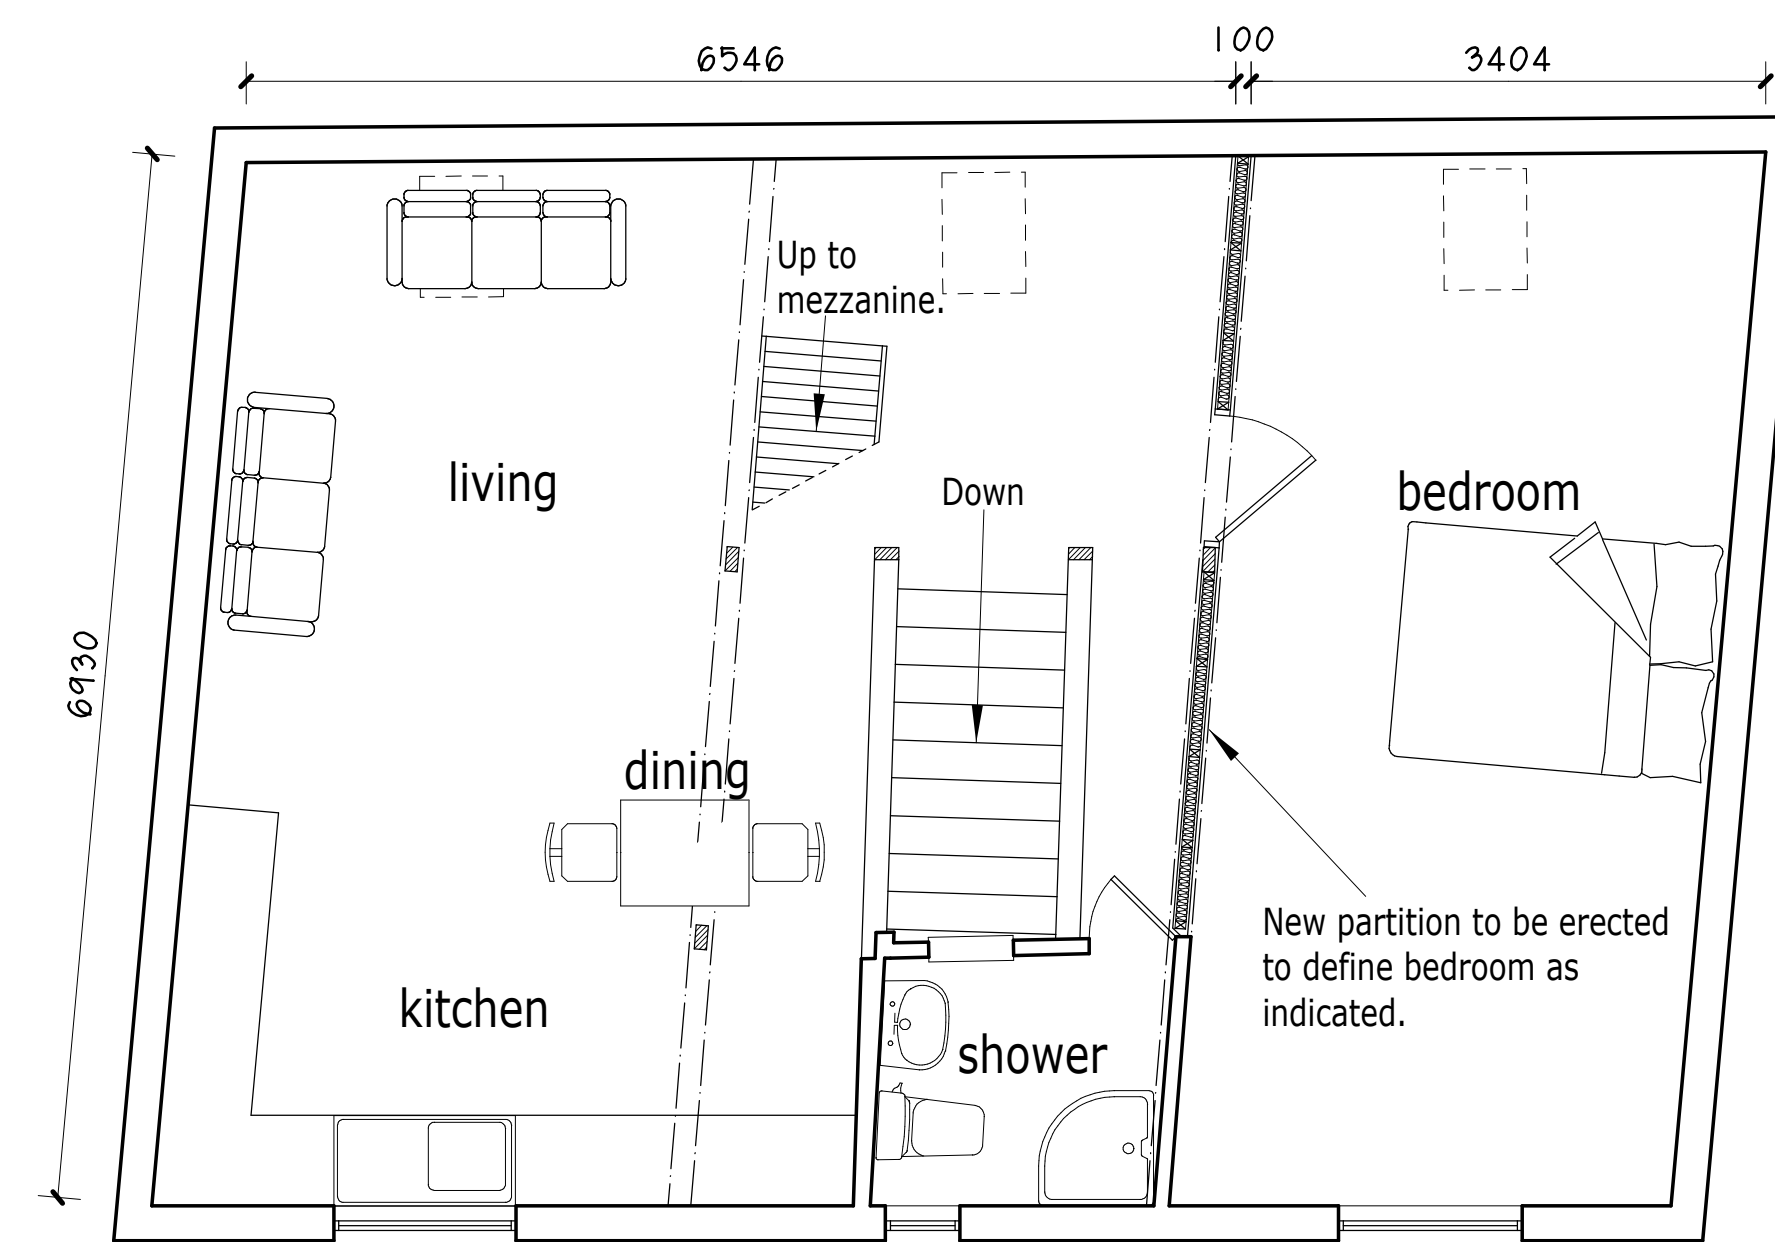

PROPOSED SECOND FLOOR PLAN.

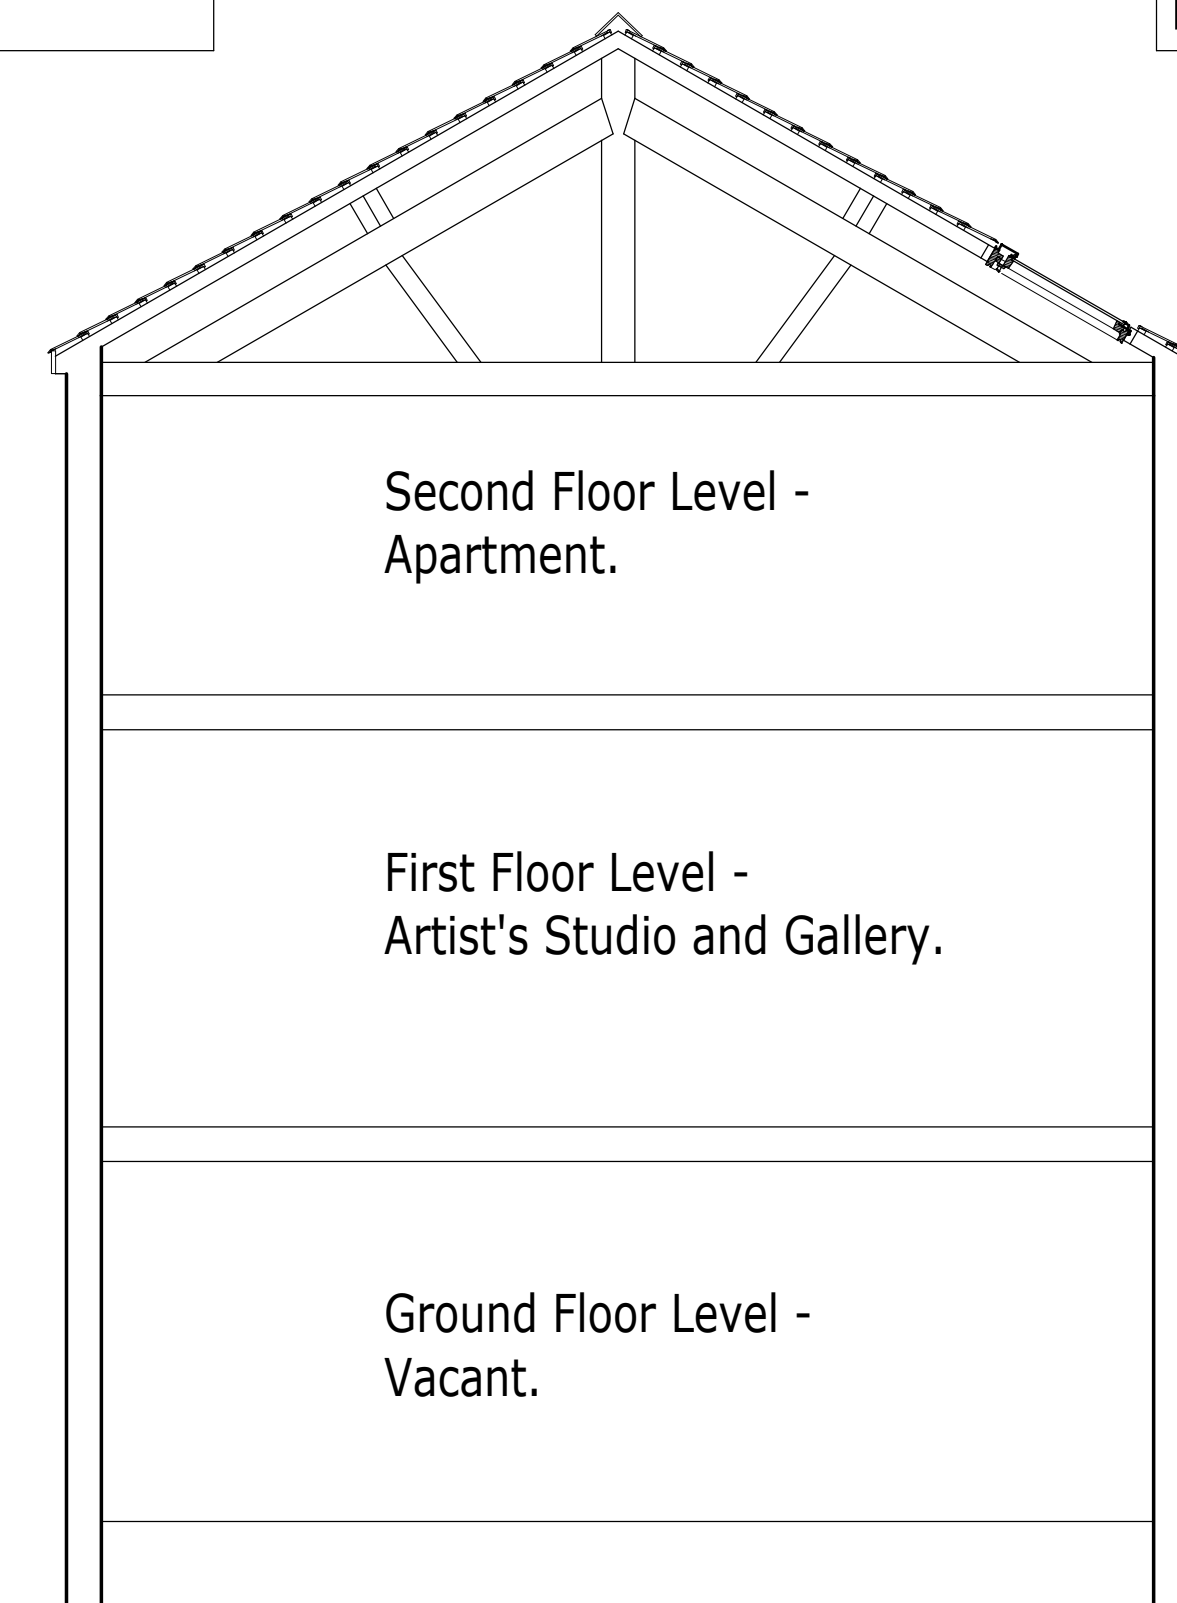

TYPICAL SECTION
THRO BUILDING.

Project.
PROPOSED CONVERSION to
ARTIST'S STUDIO / GALLERY
with APARTMENT ABOVE -
Building to the rear of
17 - 19, PEN Y BRYN,
WREXHAM,
LL13 7HU.

Client. Mr. J.E. Price &
Mr. D.V. Roberts.

Title. PROPOSED FLOOR
PLANS & ELEVATIONS.

Drawing No. 10099.04.dsj

Date. June 2020. Scale. 1:50@A1.

D.S. Jones & Co.
Architectural & Planning
Consultants.
The Studio,
26, Prospect Drive,
Coedpoeth, Wrexham, LL11 3PE.
Tel : 01978 750195 / 07880 874522.
E : dsjonesandco@live.co.uk