





Site Plan 1:500

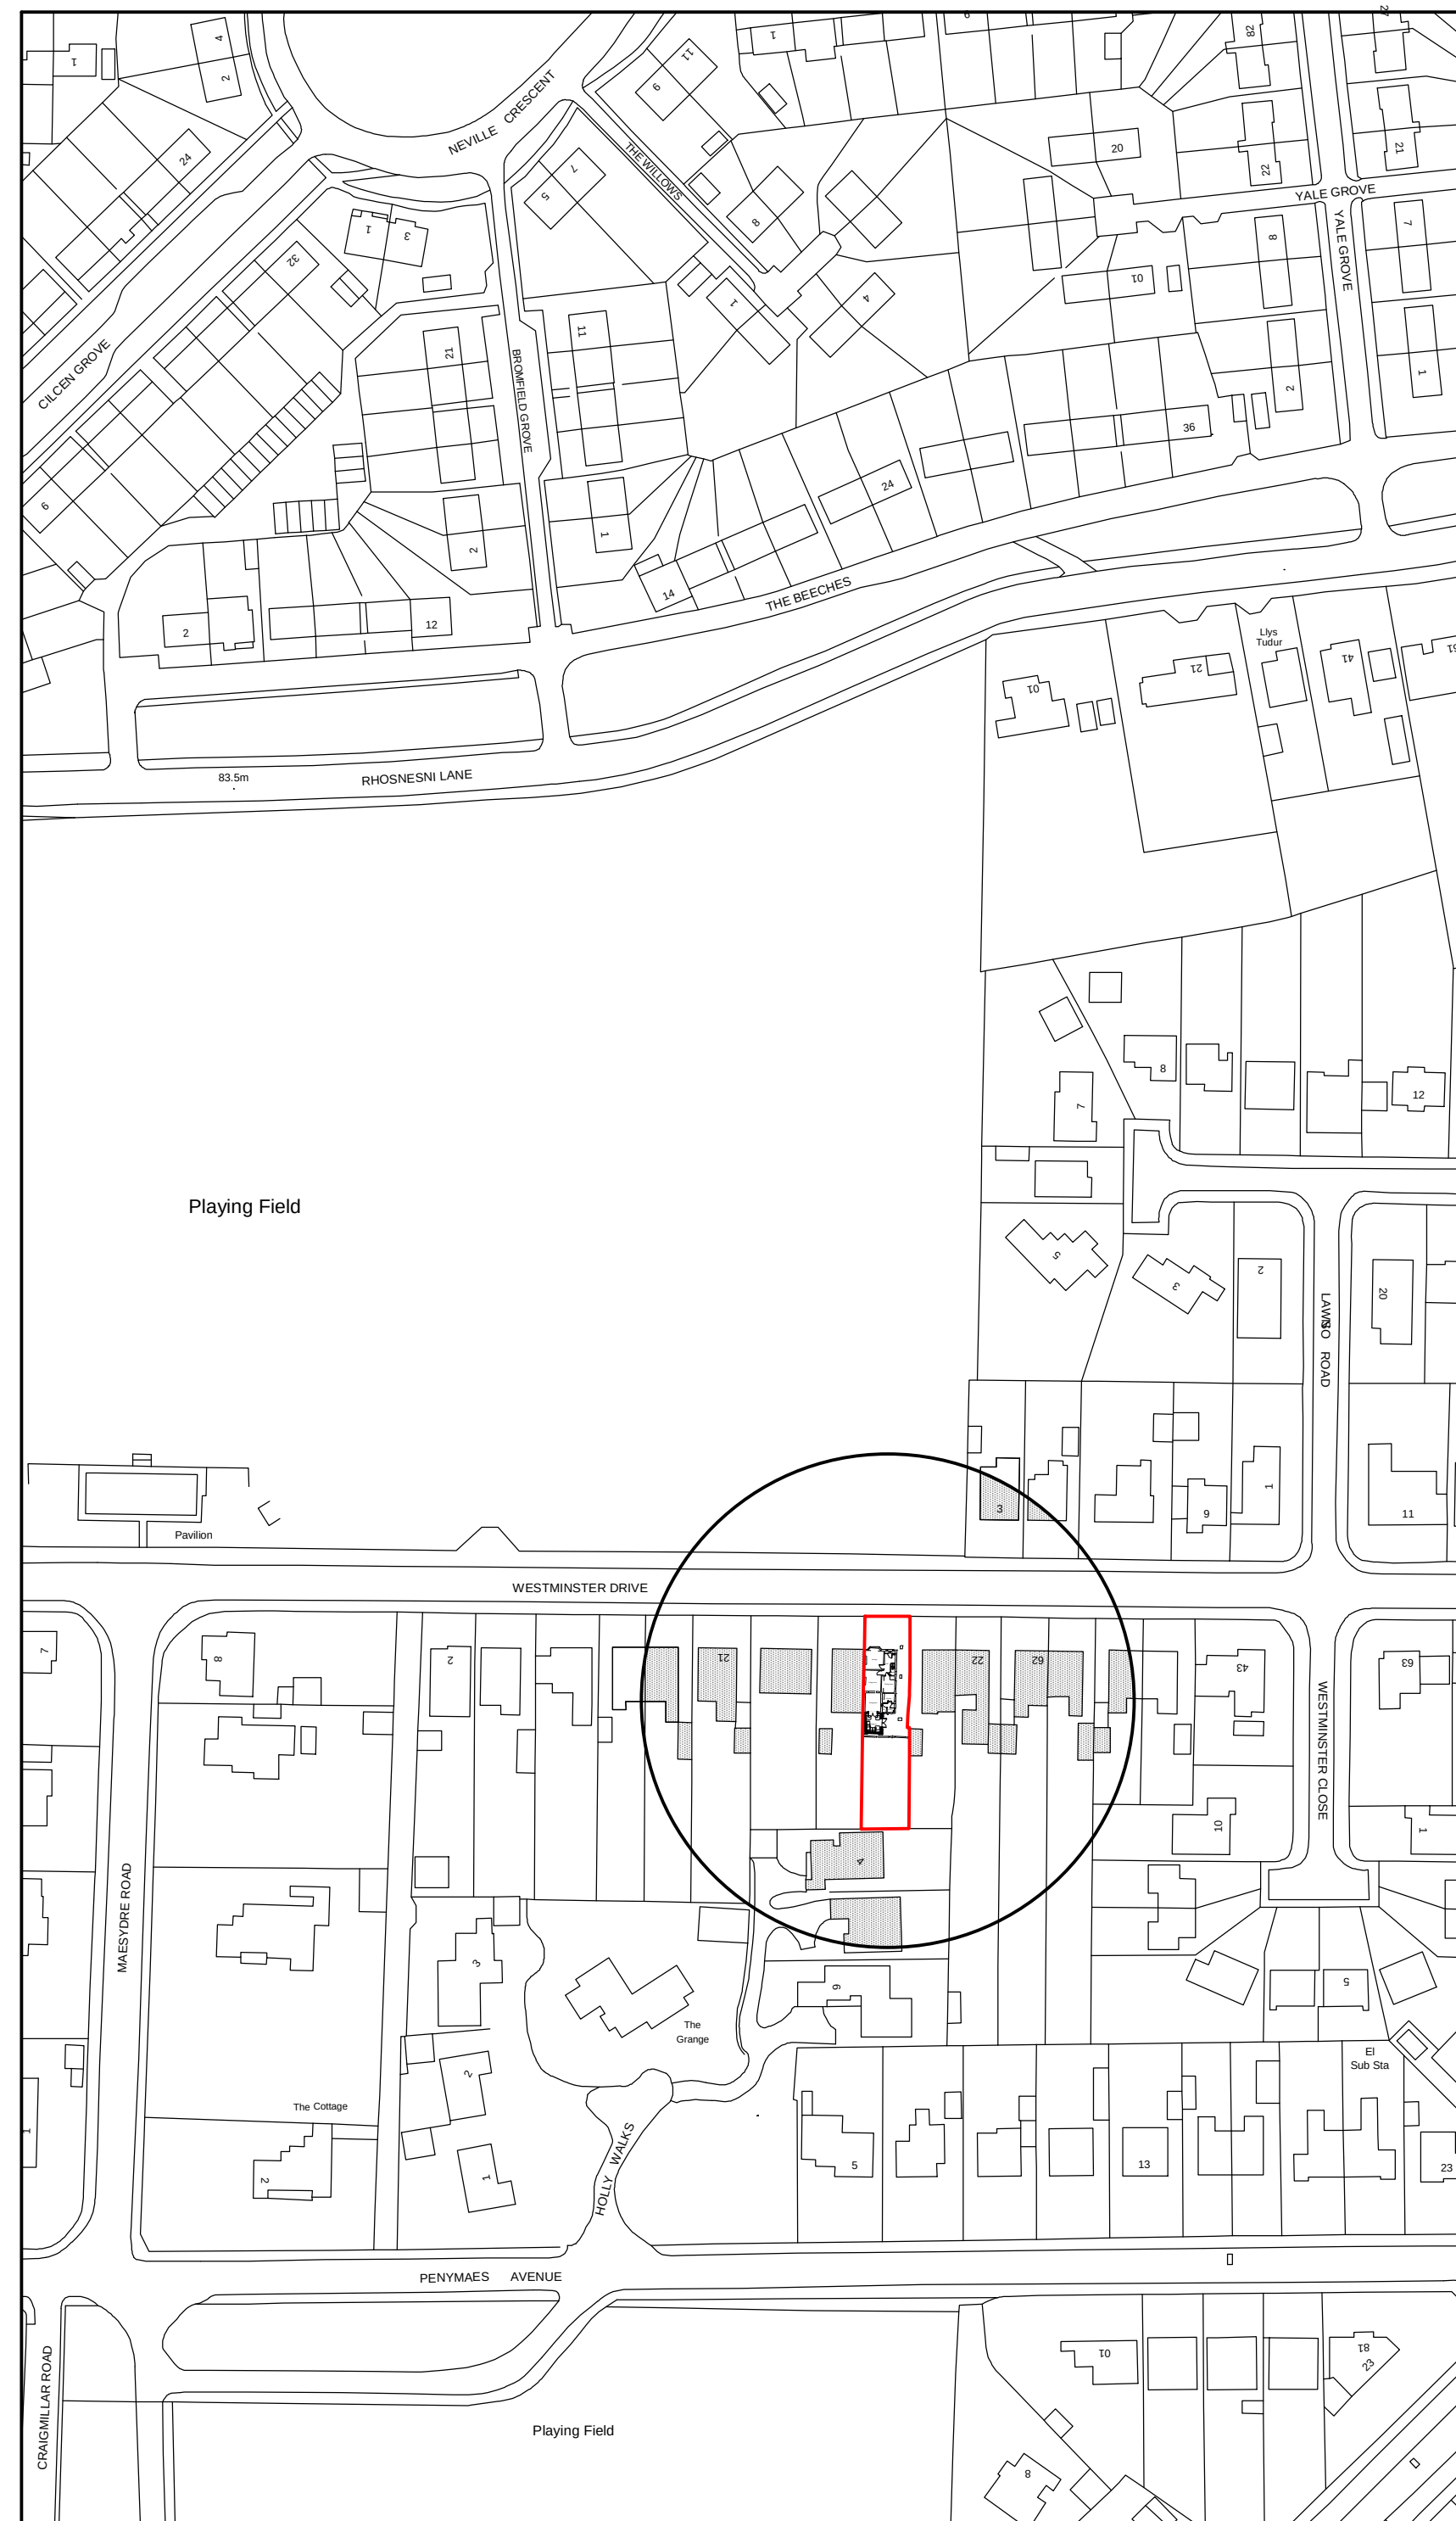

Location Plan 1:1250

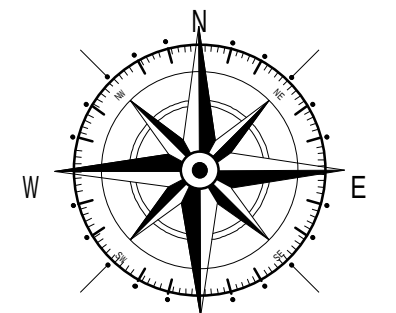

Key

 Surrounding Buildings

 Application Site

A	09/20	Positioning Amends	D.J.F.
Rev	Date	Detail	Initial

Project:
Proposed Alterations to,
18 Westminster Drive,
Wrexham,
LL12 7AU.

Title: Planning:Site & Location Plan	Scale: (A2) 1:500 & 1:1250
--	----------------------------------

Drawn By: E.M.Jackson	Date: March 2020
--------------------------	------------------------

Drawing No: S085/004	Sheet: 1 of 1
--------------------------------	-------------------------

blueprint
architectural services



Office 3K4,
Redwither Business Tower,
Wrexham. LL13 9XT
Tel: 01978 356500
www.blueprintarchitectural.com
 copyright all rights reserved