




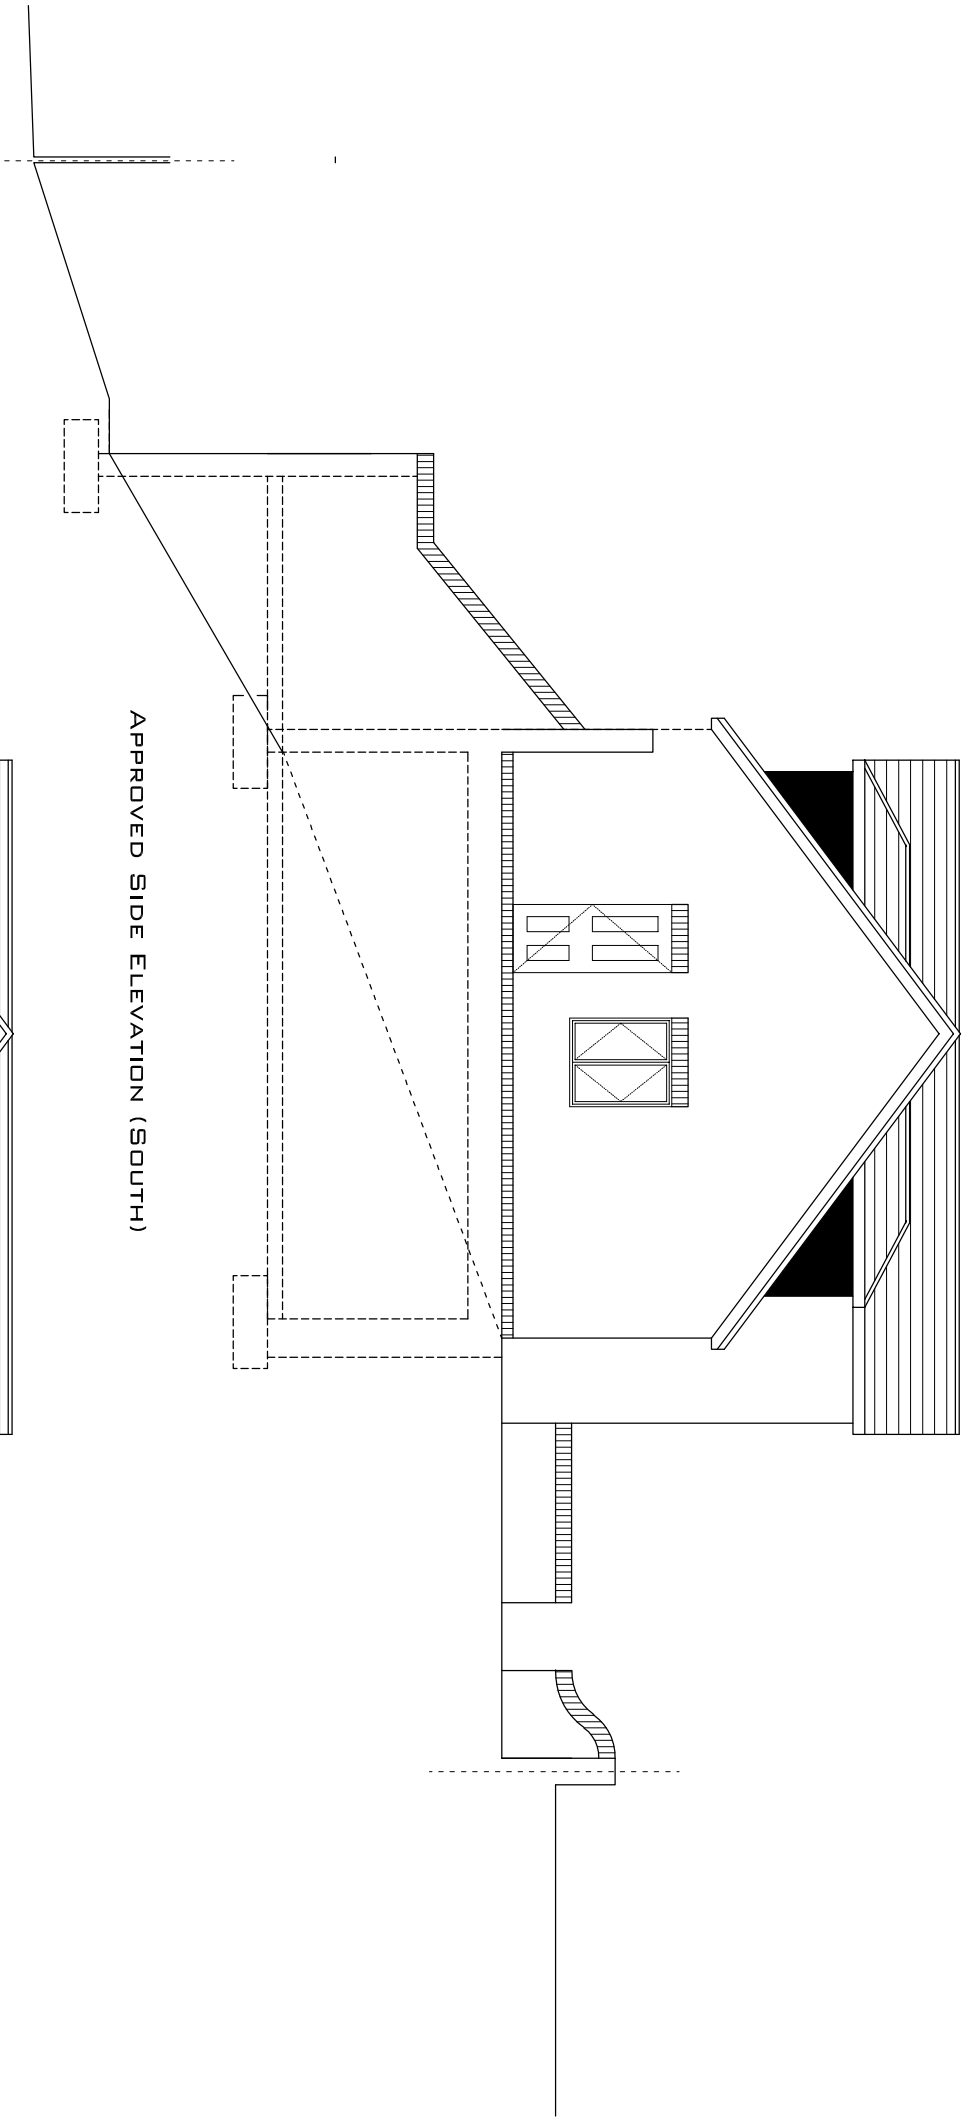

APPROVED SIDE ELEVATION (SOUTH)

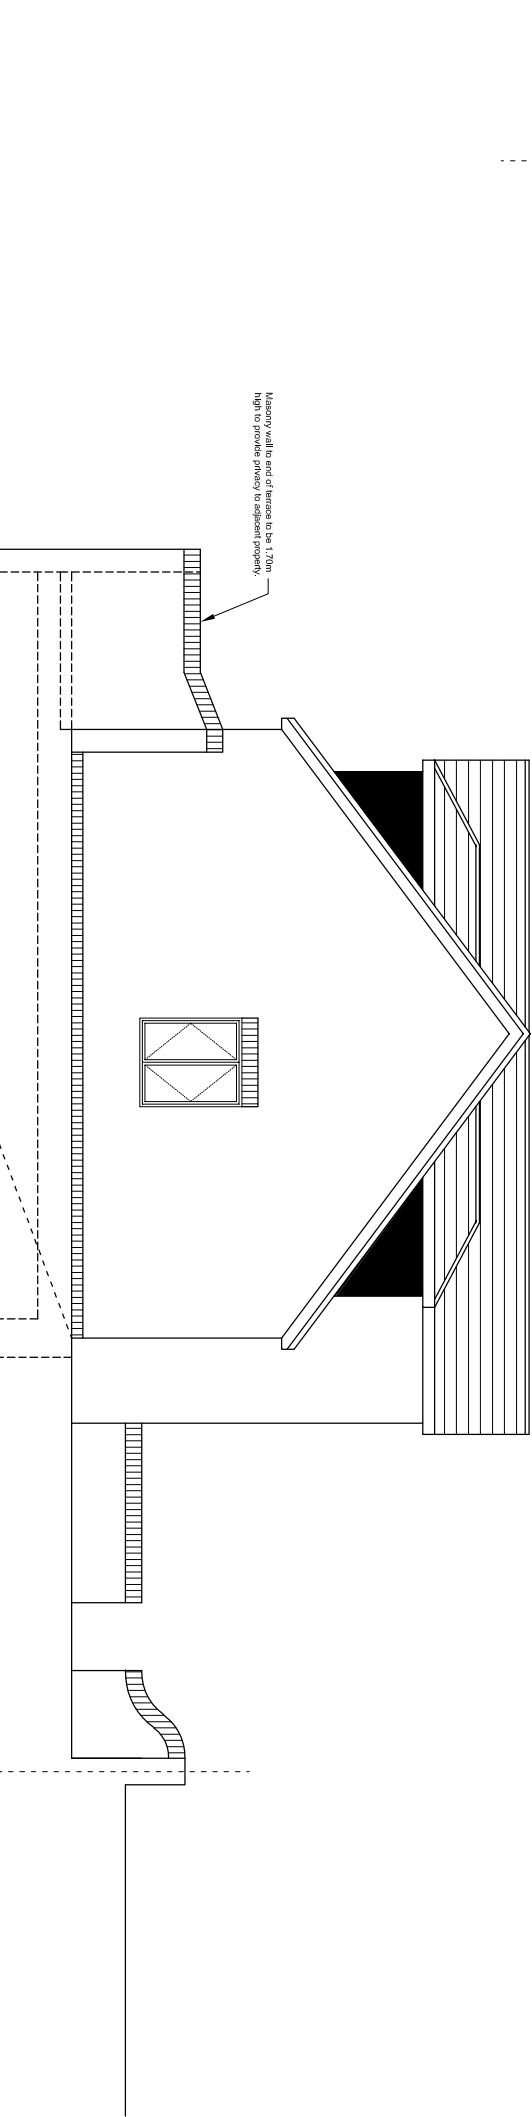

PROPOSED SIDE ELEVATION (SOUTH)

 

Green Road, Brymbo.

Proposed Amendments to New Dwelling
South Elevations

Client: Mr F Murphy
Green Road, Brymbo.



t: 01928571770
m: 07930983395
e: michael@bjzai.com

Scale 1:50 @ A1
Drawing No. MB-GR-03
Revision A