
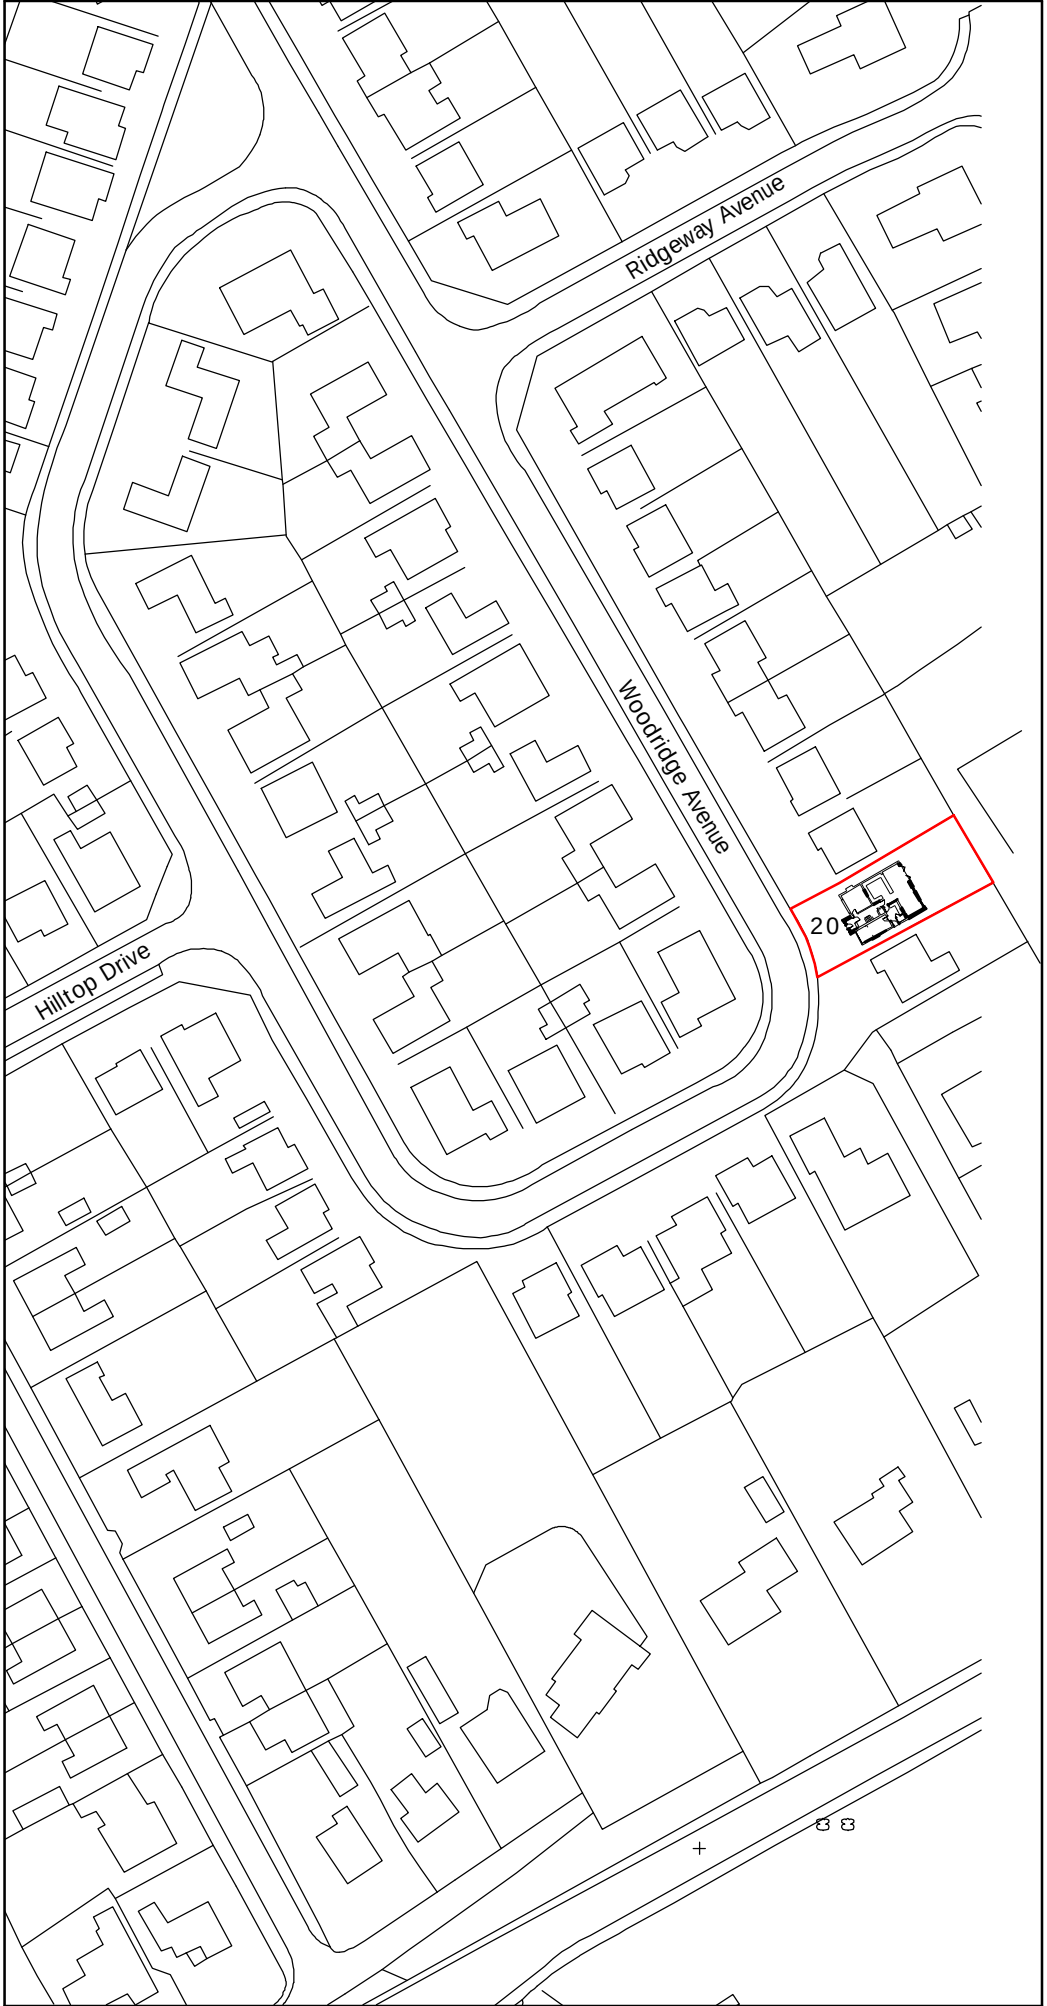


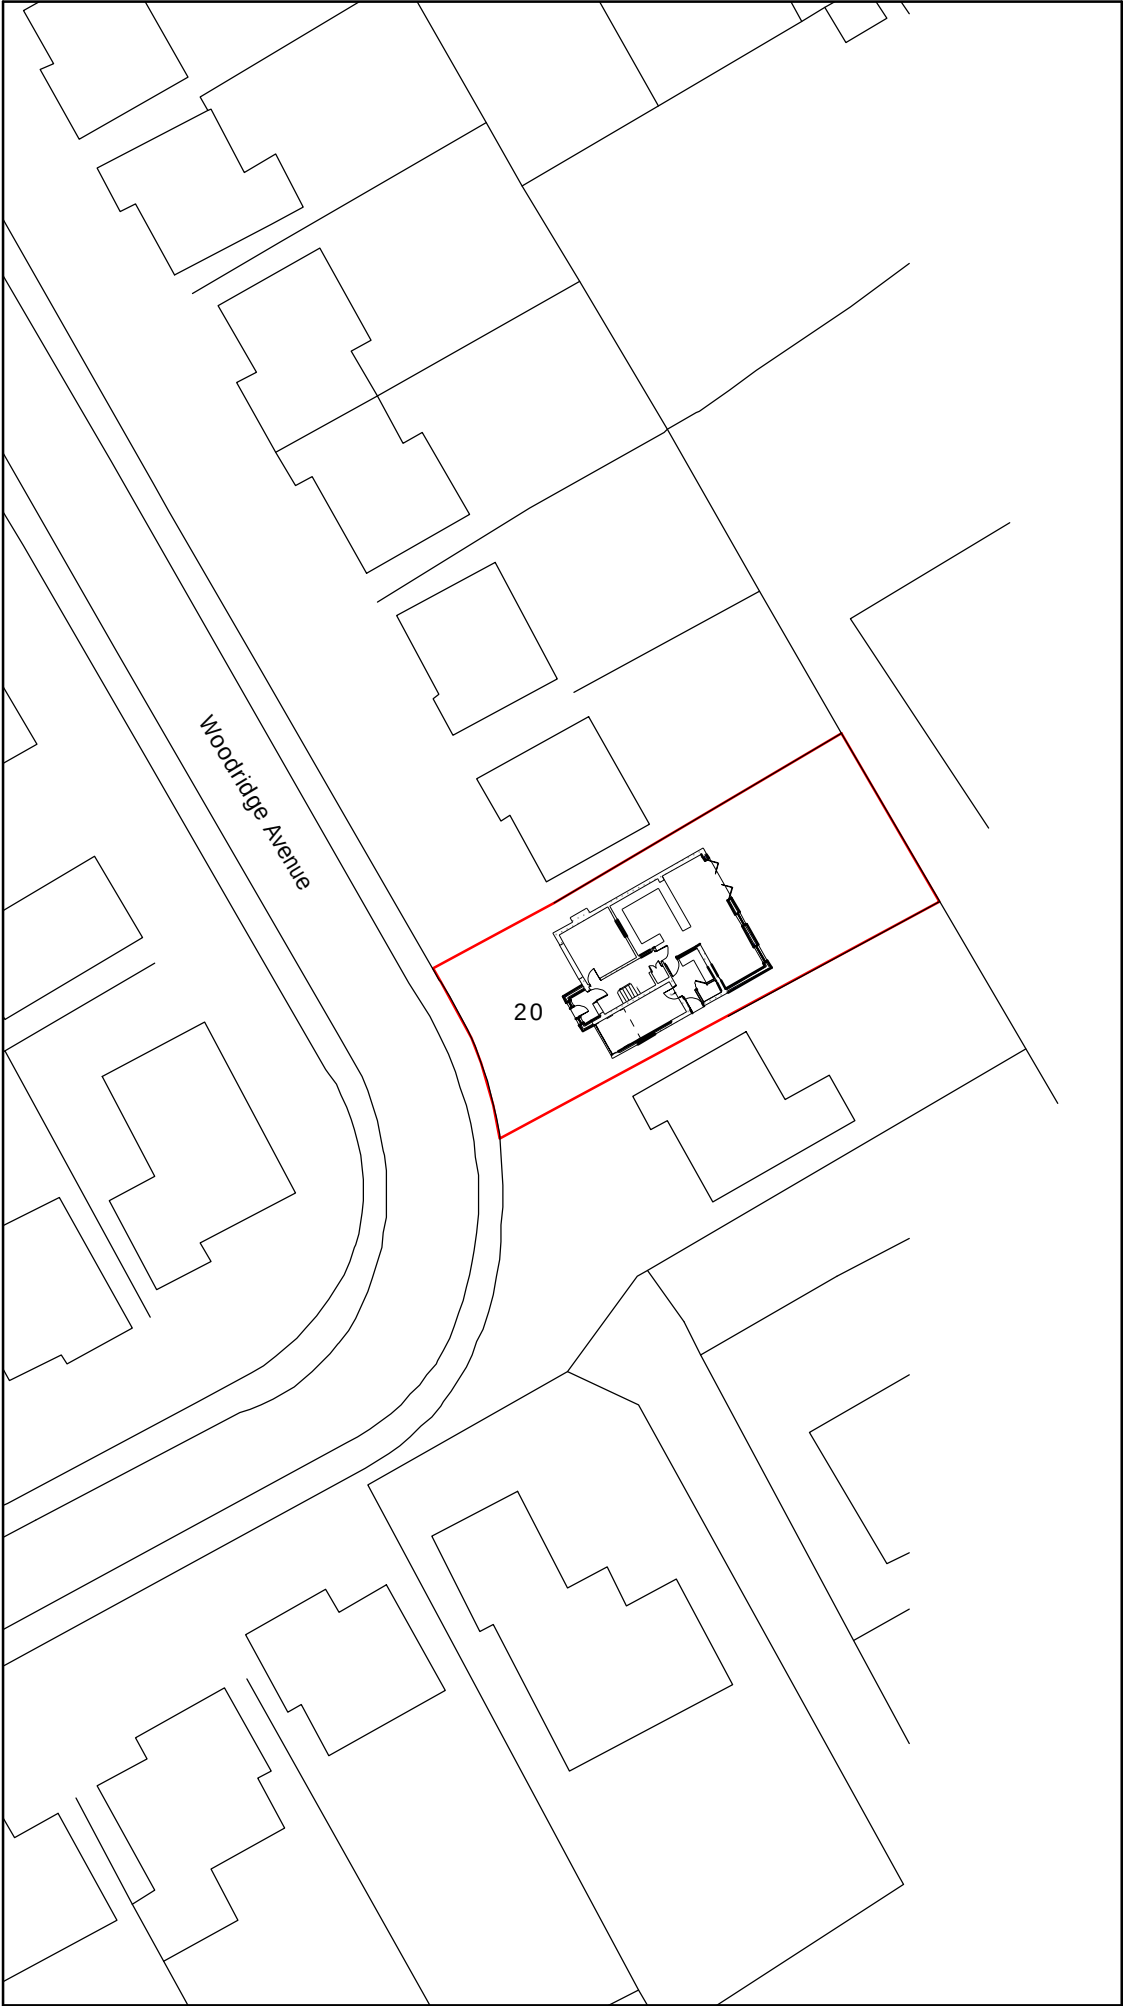

Rev	Date	Detail	Initial

Project:
**Proposed Alterations at
20 Woodridge Ave,
Marford, Wrexham,
LL128SU**

Title: Site and Location Plan	Scale: (A3) 1:50 & 1:1250
---	---

Drawn By: S Hatherall	Date: Apr 2020
---------------------------------	--------------------------

Drawing No: R100/004	Sheet: 1 of 1
--------------------------------	-------------------------

blueprint
architectural services

**partner
LABC**

Office 3K4,
Redwither Business Tower,
Wrexham. LL13 9XT
Tel: 01978 356500
www.blueprintarchitectural.com
© copyright all rights reserved

Site Plan 1:500

Location Plan 1:1250