
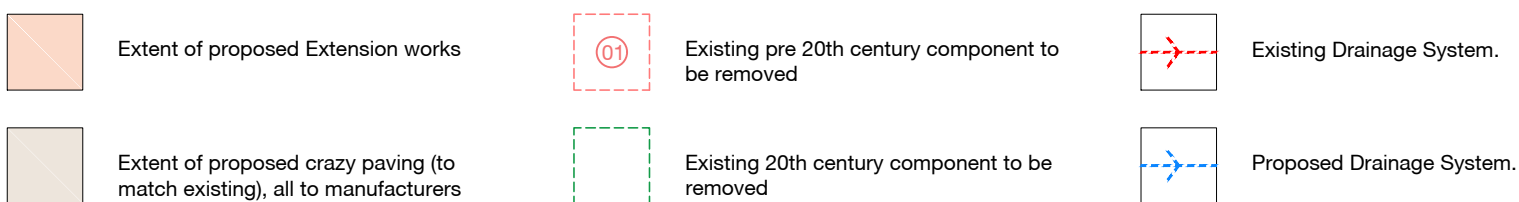


Notes | Sketch schemes may be based on plan information of unknown origin and is subject to verification and survey. Contractors must verify all dimensions on site before commencing any work or shop drawings. This drawing is not to be scaled. Use figured dimensions only. Ensure digital versions are plotted at 'Actual Size'. Building areas are liable to adjustment over the course of the design process due to ongoing construction detailing developments. Subject to statutory approvals and survey. The bar above is to check that the drawing has been printed to scale.

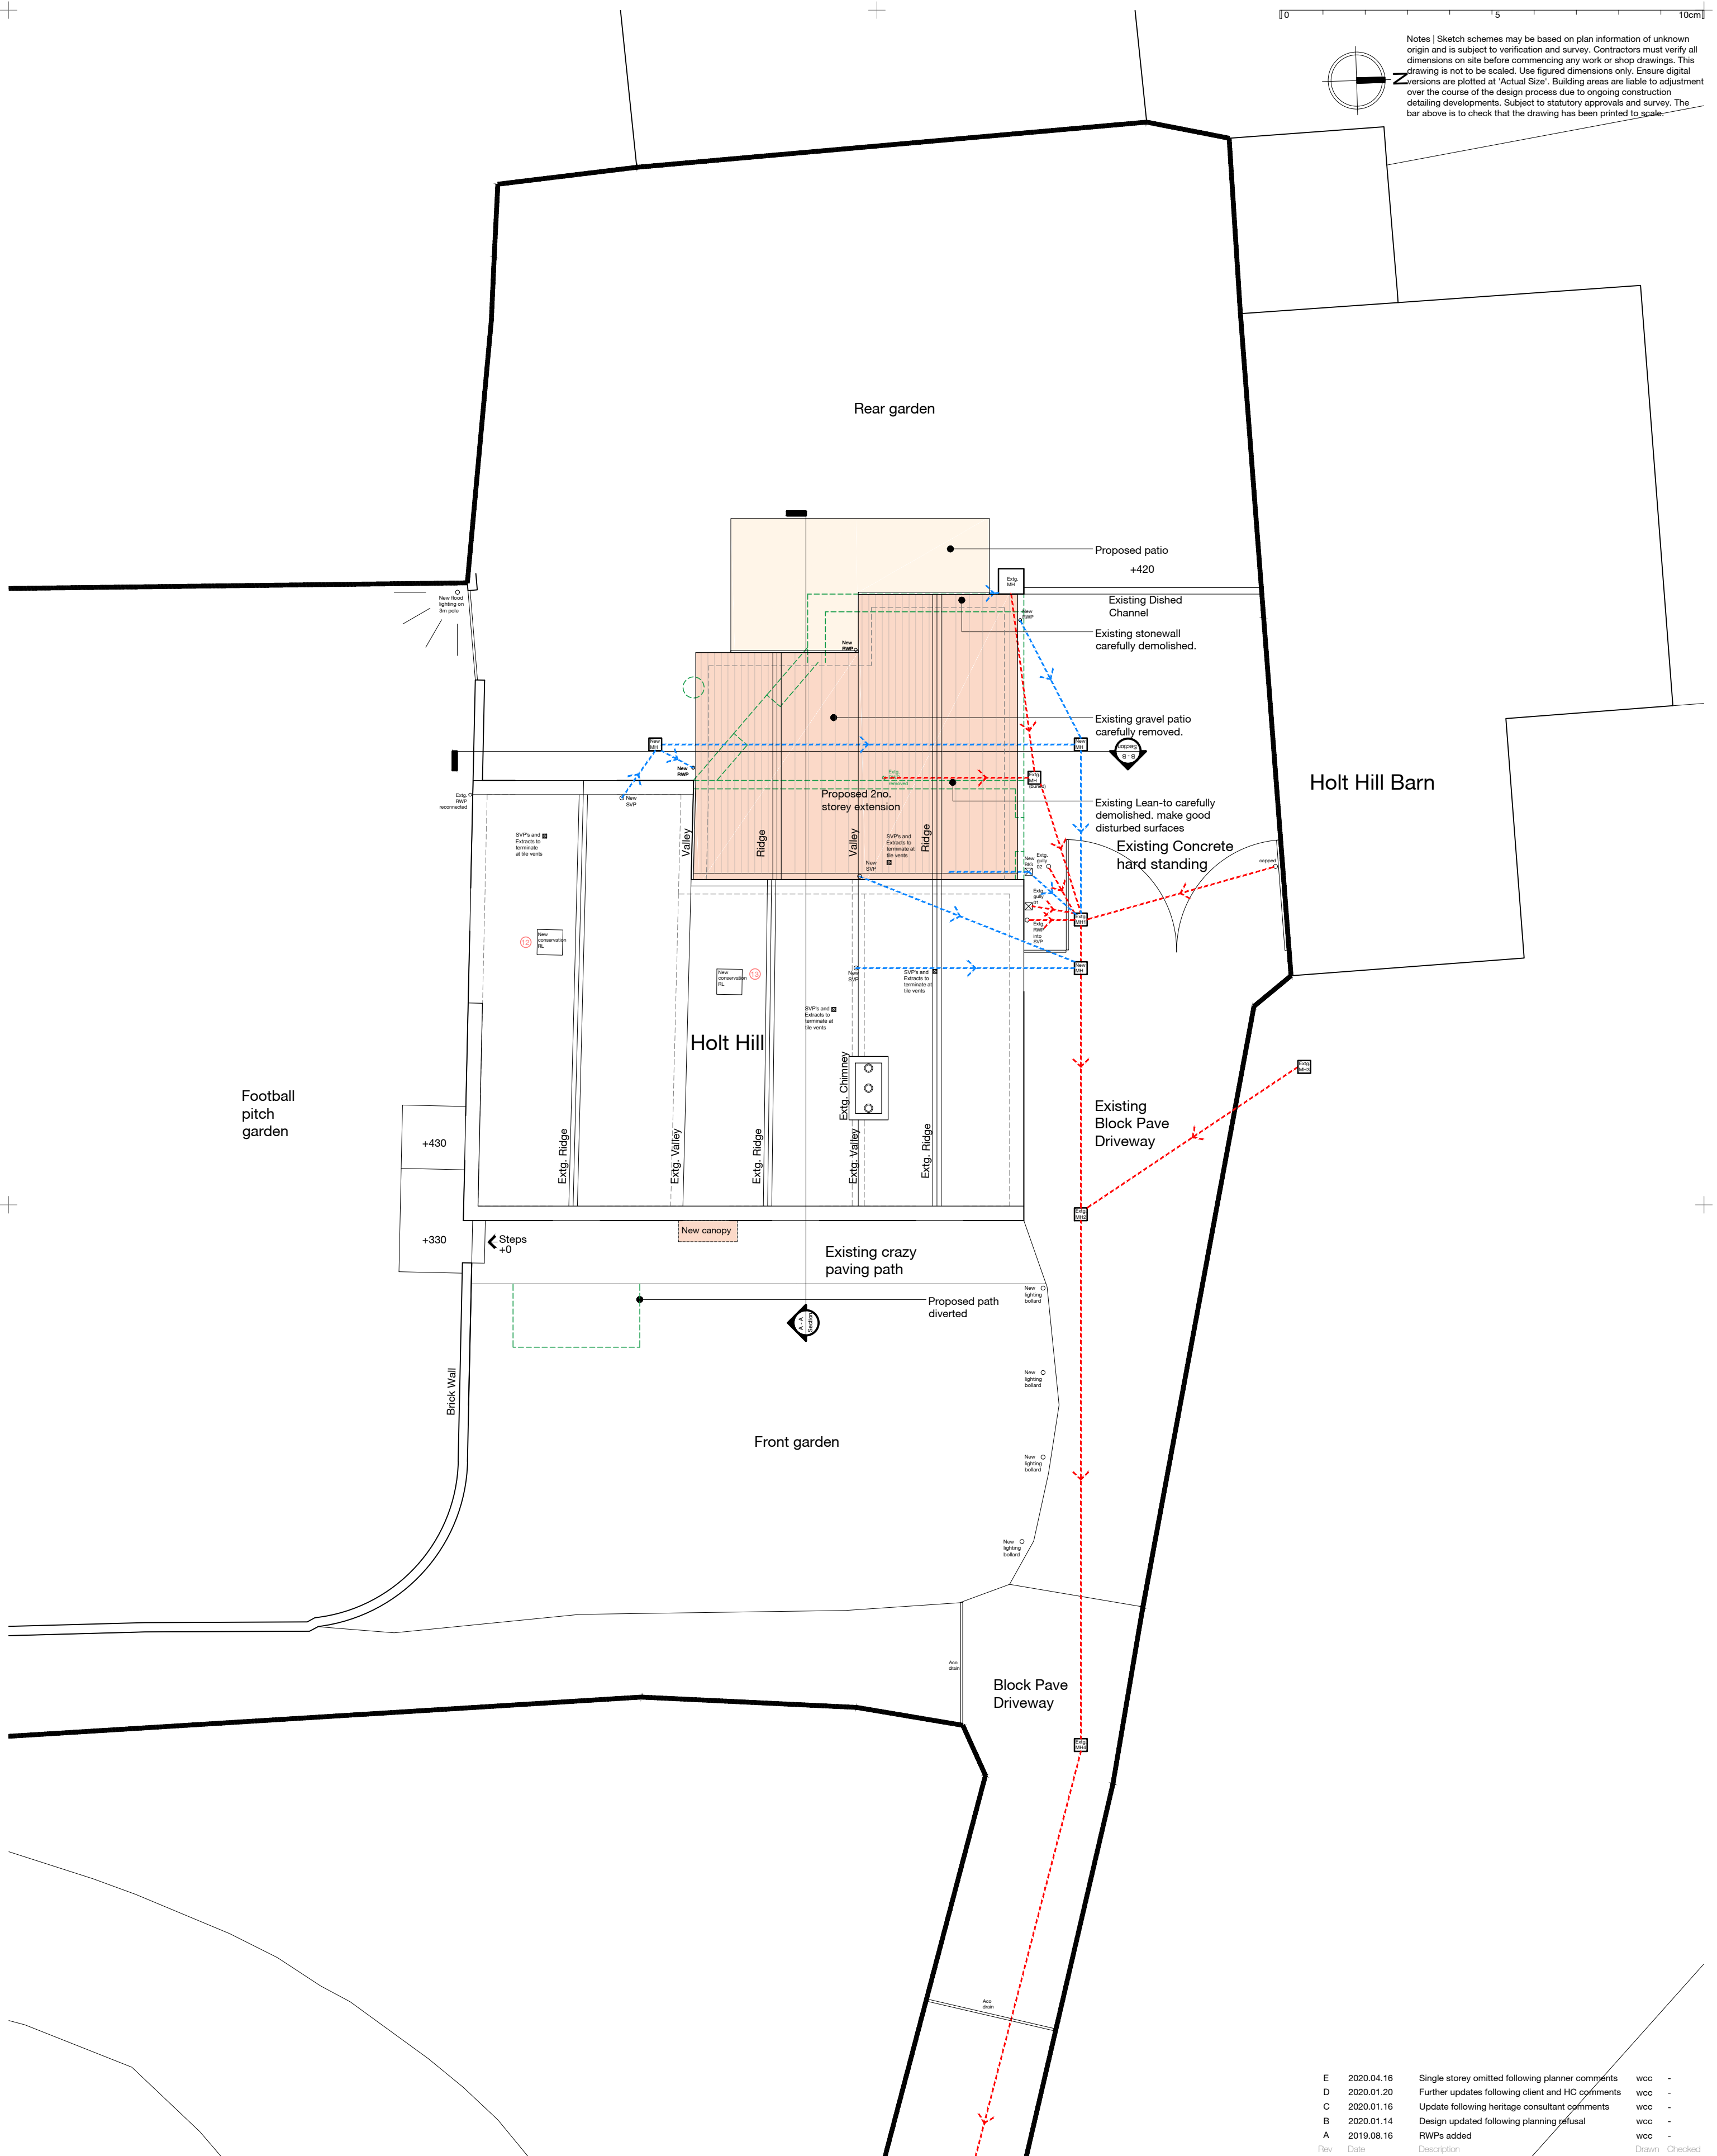

P R O P O S E D S I T E P L A N

A	2020.04.16	Single storey omitted following planner comments	wcc	
D	2020.01.20	Further updates following client and HC comments	wcc	
C	2020.01.16	Update following heritage consultant comments	wcc	
B	2020.01.14	Design updated following planning refusal	wcc	
A	2019.08.16	RWPs added	wcc	
Rev	Date	Description	Drawn	Checked

Project	For & on behalf of Irwin Mitchell Holt Hill, Bank Street, Wrexham			
Drawing	Proposed Site Plan			
Client	CE			
BIM Suitability Description	SUITABLE FOR INFORMATION		BIM Suitability Code	S2
Status	Planning			
Date	Aug '19	2 Riverside Way Whitehall Waterfront LEEDS ■	320 City Road Angel LONDON □	
Drawn	wcc	(0113 818 8041	(0203 883 8602	
Checked	rsg	w edwardarchitecture.co.uk		
Scale (A2)	1:100	e info@edwardarchitecture.co.uk		
0759		Originator	Discipline	Drawing No
P		EA	A	PL05 - E
				

edward
architecture