
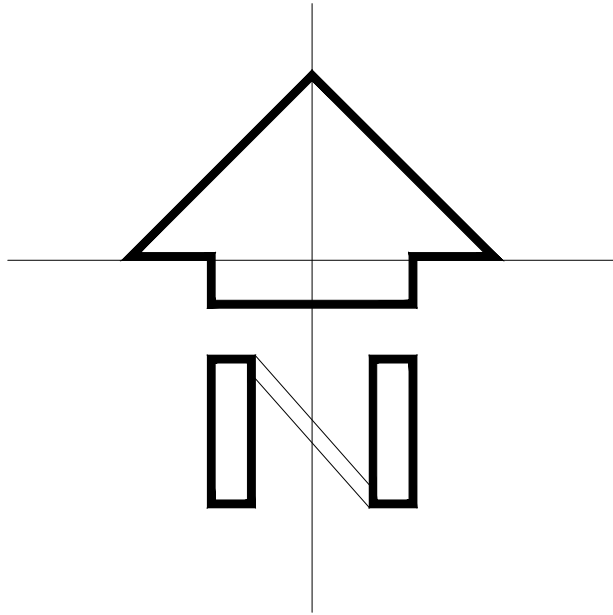


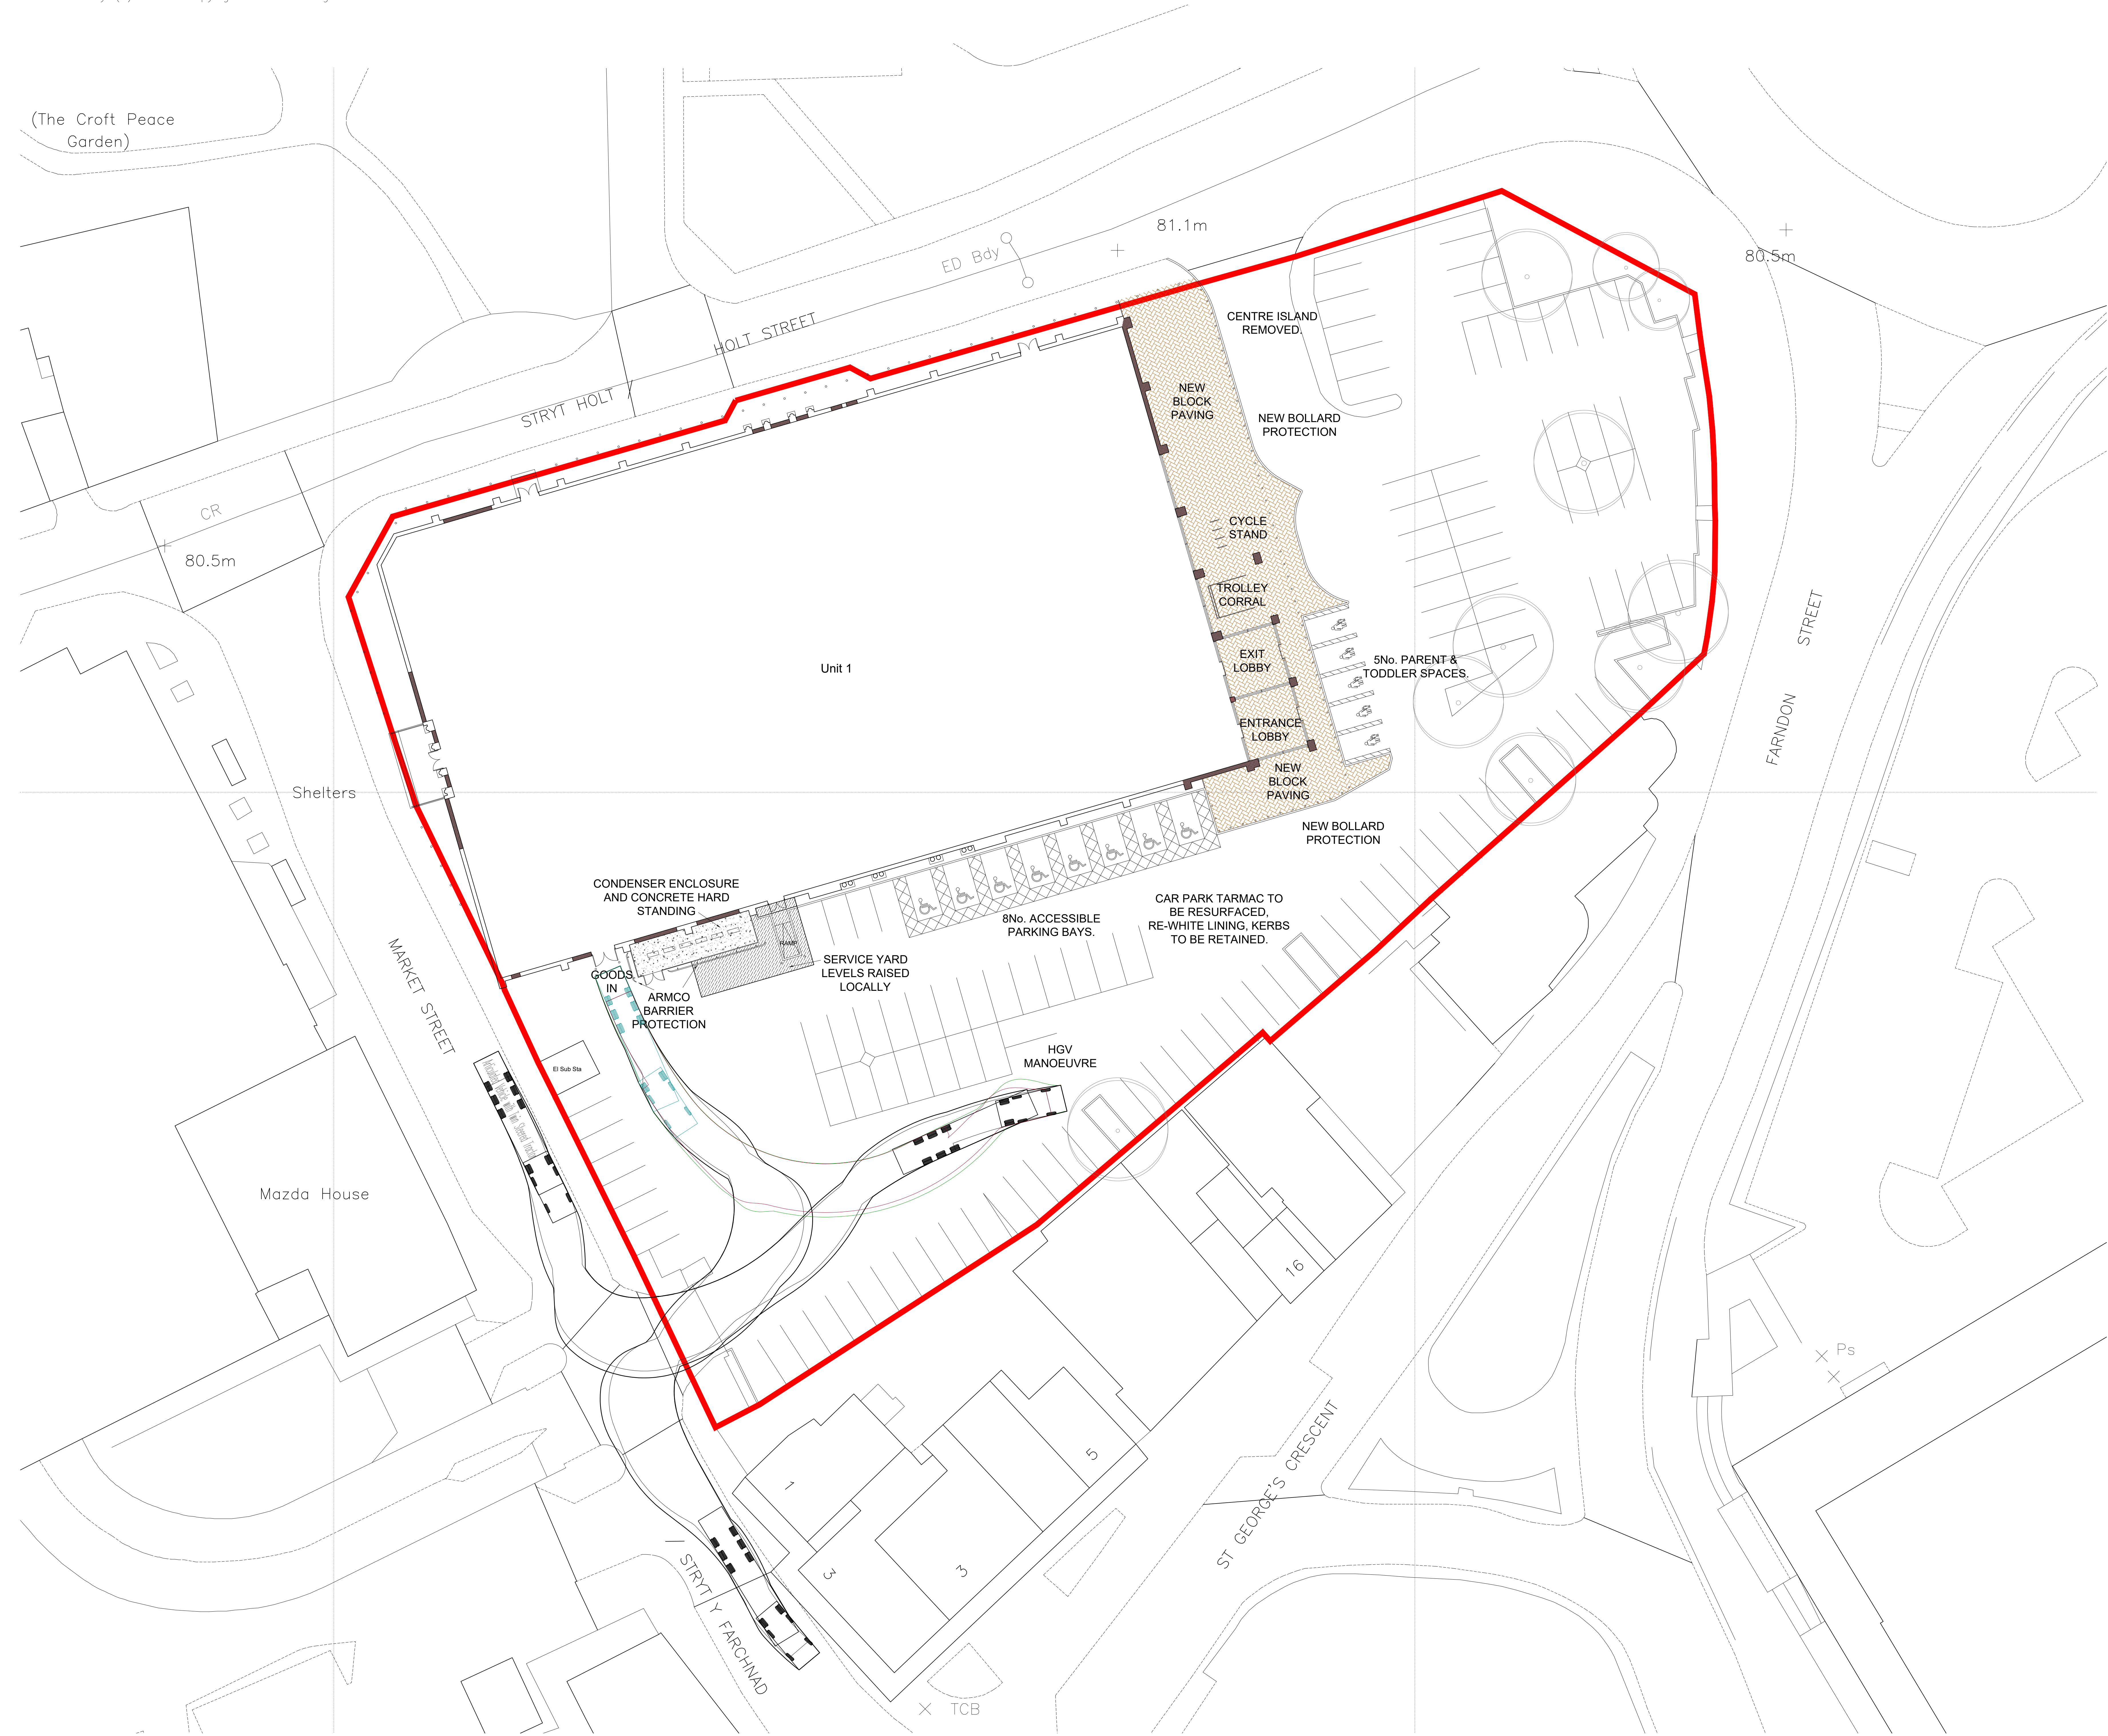

home bargains

TOP BRANDS - BOTTOM PRICES

Planning

D	15.05.19	Accessible and Parent and Toddler spaces added.
C	13.05.19	Revised full to wider proposals, all with car park, surrounding Entrance Lobby amended.
B	11.04.19	Car park and service yard brought into planning proposals.
A	12.11.18	OS Map Issues noted.
REV.	DATE	AMENDMENT



WPL Consulting LLP
1 Airport West, Lancaster Way, Leeds LS19 7ZA
Tel: 0113 202 9444 Fax: 0113 202 9333
E-mail: mail@wplconsulting.co.uk

PROJECT TITLE Retail Unit Refurbishment Holt Street Wrexham LL13 8DH for Home Bargains		
DRAWING TITLE Proposed Site Plan		
PROJECT No: 8850	DRAWING No: 110	REVISION: D
SCALE: 1:200@A0	DATE: 19.10.18	DRAWN BY: ISB
CHECKED BY:	DATE:	