



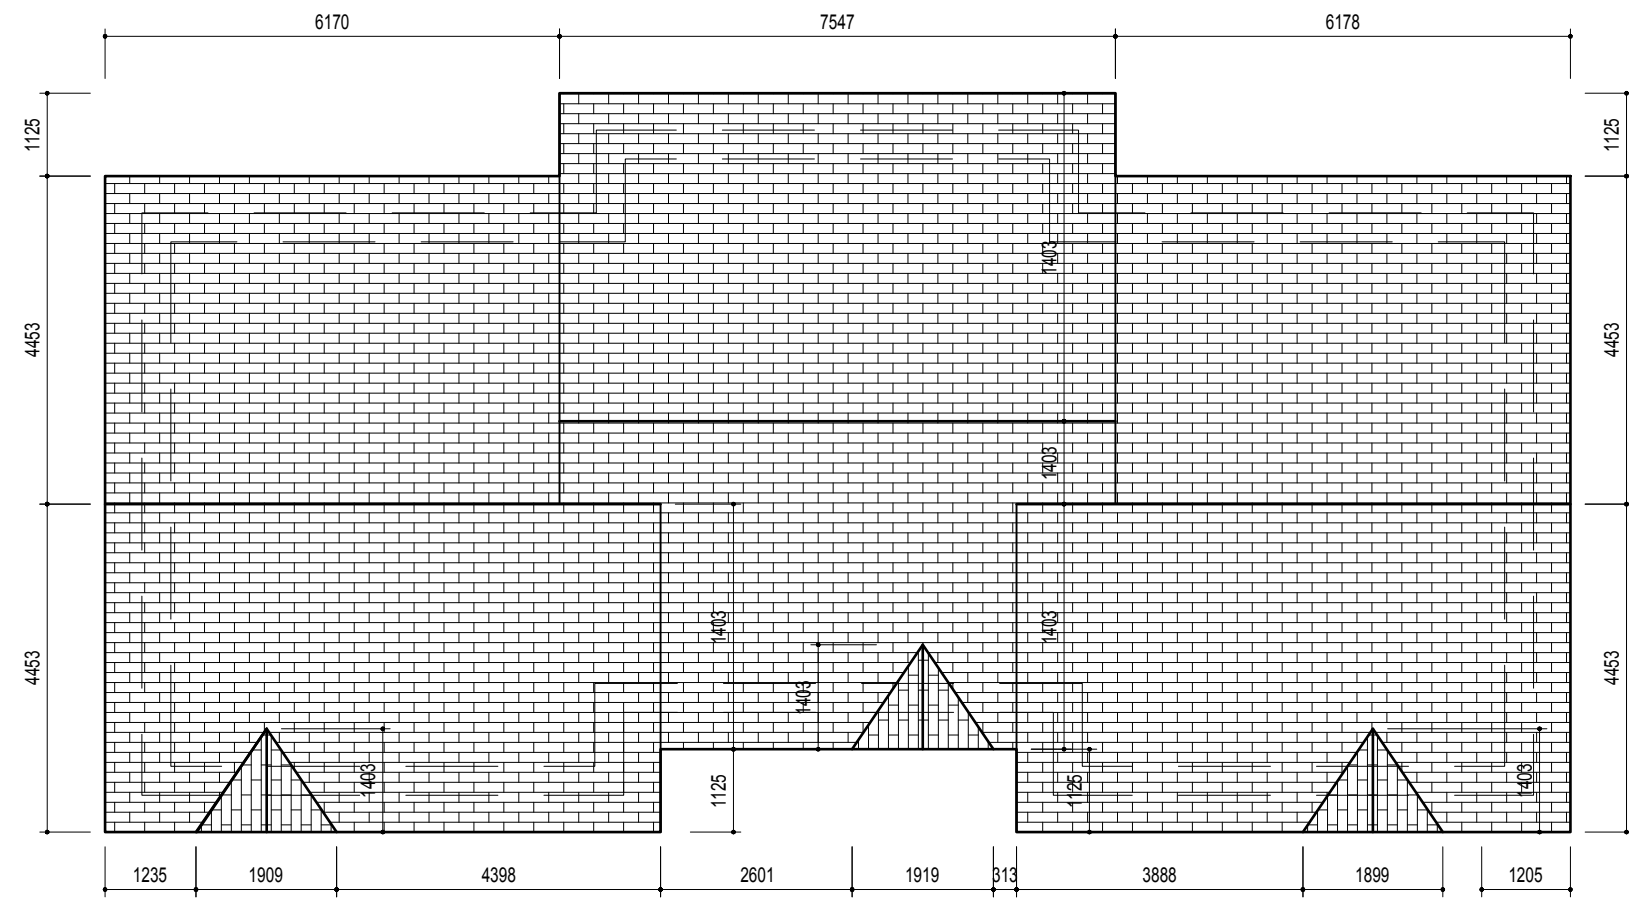


Block D.02
Proposed Roof Plan
(1:100)

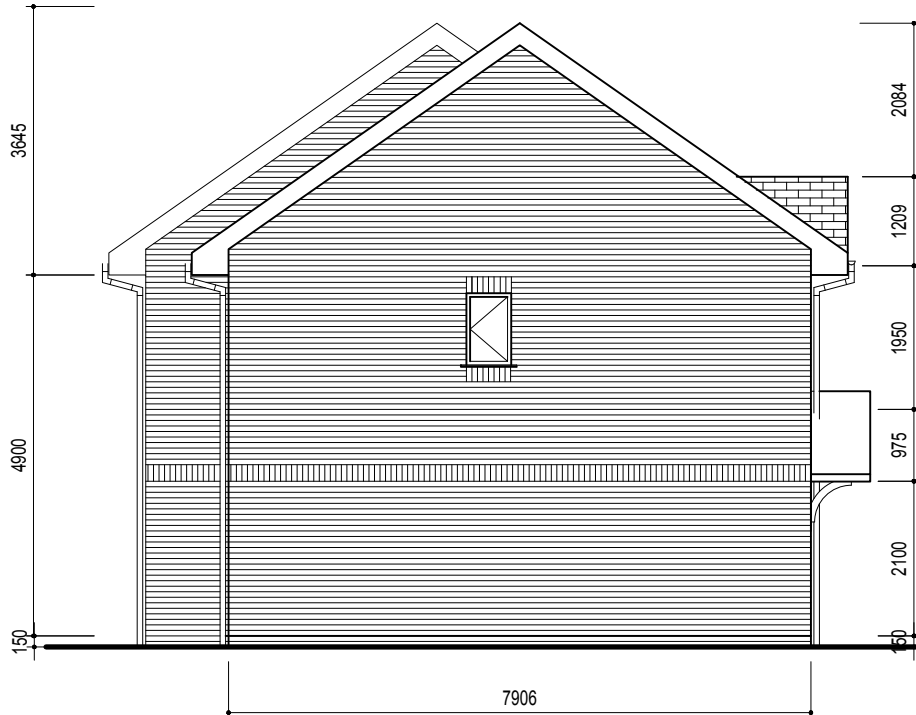

Block D.02
Proposed LH Gable Elevation
(1:100)



Block D.02
Proposed Front Elevation
(1:100)

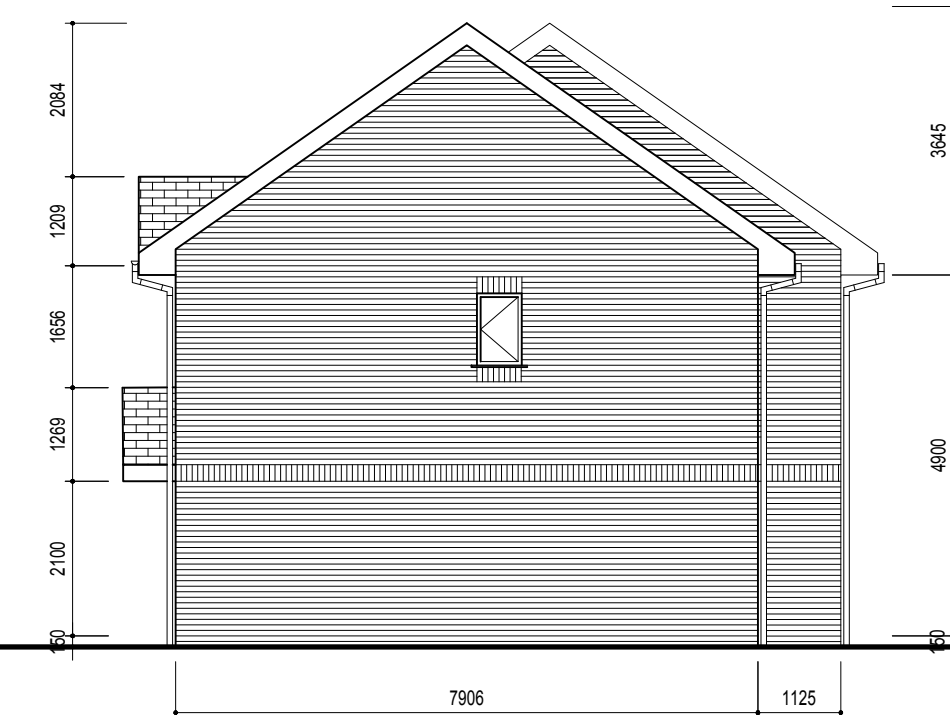


Block D.02
Proposed RH Gable Elevation
(1:100)




Block D.02
Proposed Rear Elevation
(1:100)

Block D
3 No x 2 Bed / 4 Persons Units


- Schedule of External Materials:
- 01 - External walls - Teviot Red facing brick by Fronterra.
 - 02 - Roof covering - SLE flat gray concrete roofing tile - contrasting red ridge.
 - 03 - Windows - Dark grey UPVC externally - white internally.
 - 04 - Gutters & Downpipes - Black UPVC
 - 0 - Fascias & Soffites - White UPVC.

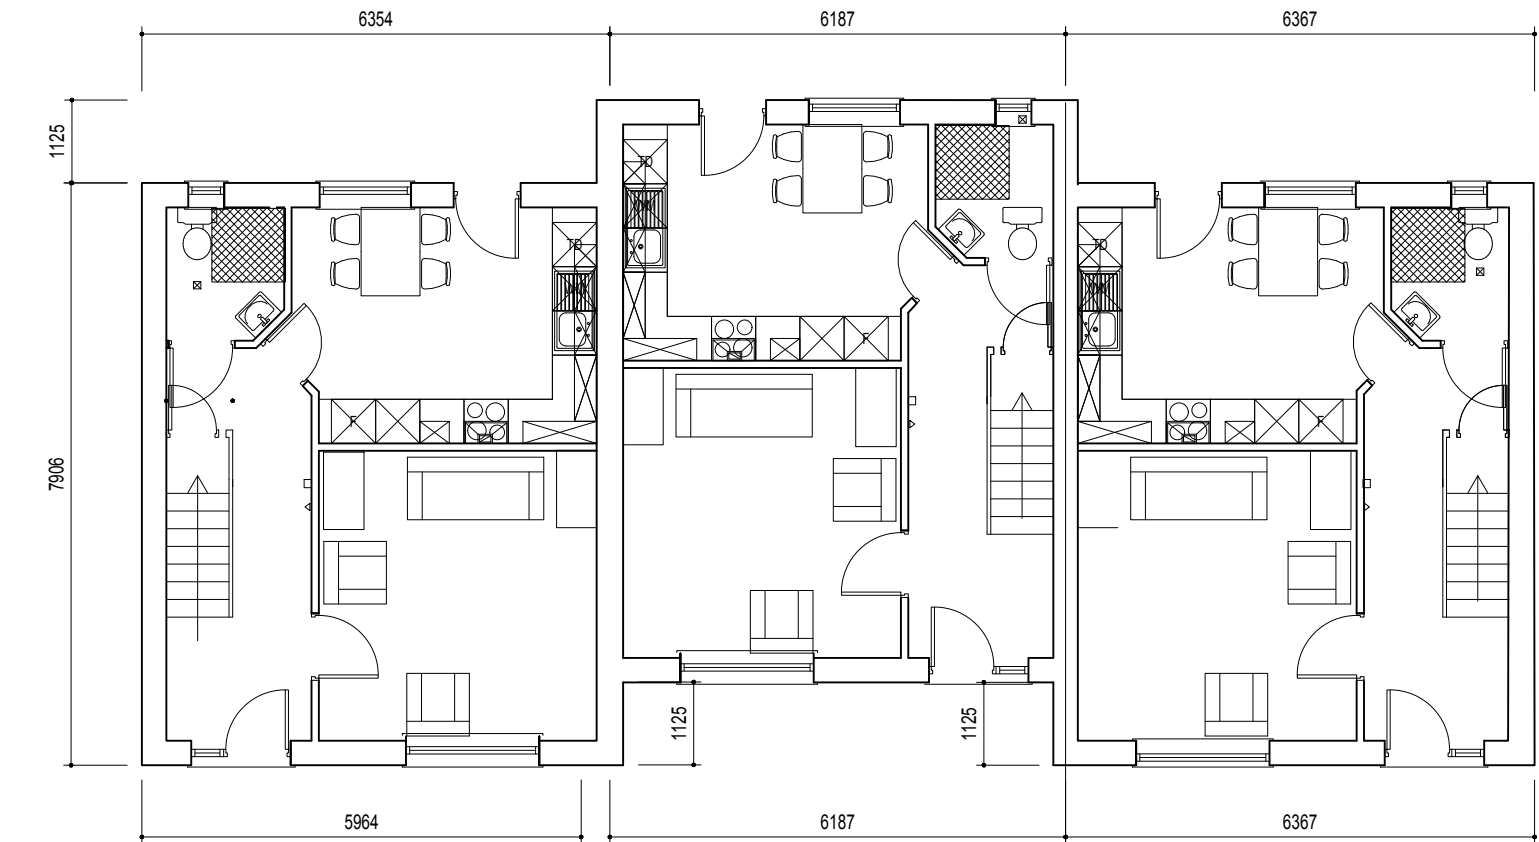

Block D.02
Proposed Ground Floor Plan
(1:100)

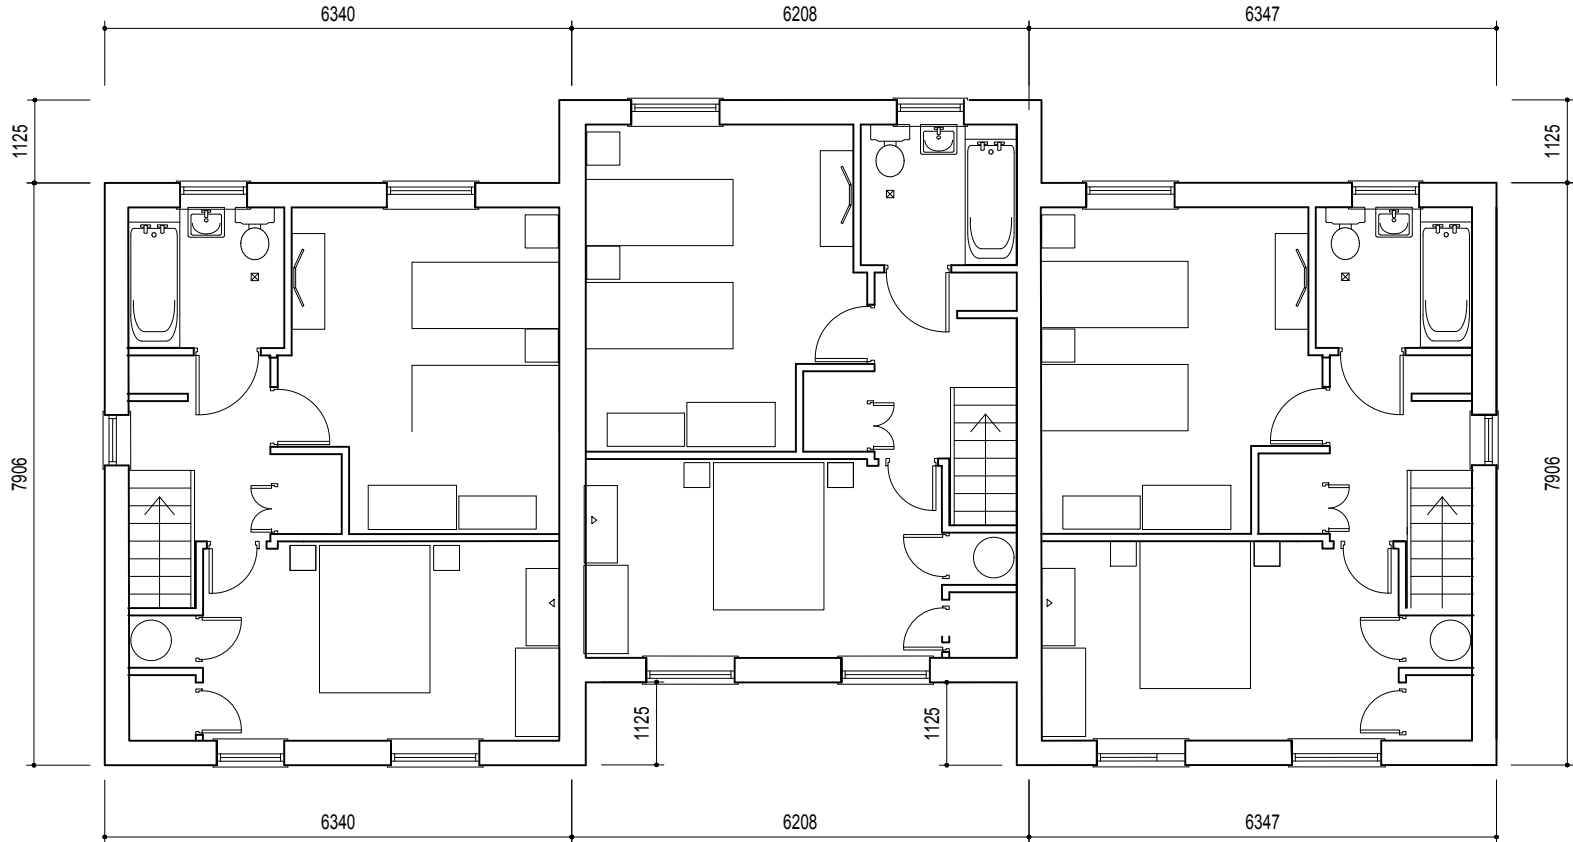

Block D.02
Proposed First Floor Plan
(1:100)

 

Block D.2 Area = 84.7sqm

Rev.		Revision	Date
Ian Stockdale Limited			
3C Edison House Wrexham Technology Park Wrexham LL13 7YT			
Tel: 07725 555715			
Title.		Scale.	Authorised.
460 Series - Block D.2		1:100 @ A1	-----
Proposed Elevations & Plans		Date.	Issue.
North Road, Wrexham		22.04.2020	-----
Client		Drawn.	Chk'd.
Limegrove Build Limited.		IMC	-----
		Draw'g. No.	Rev.
		3276-460-001 A	