

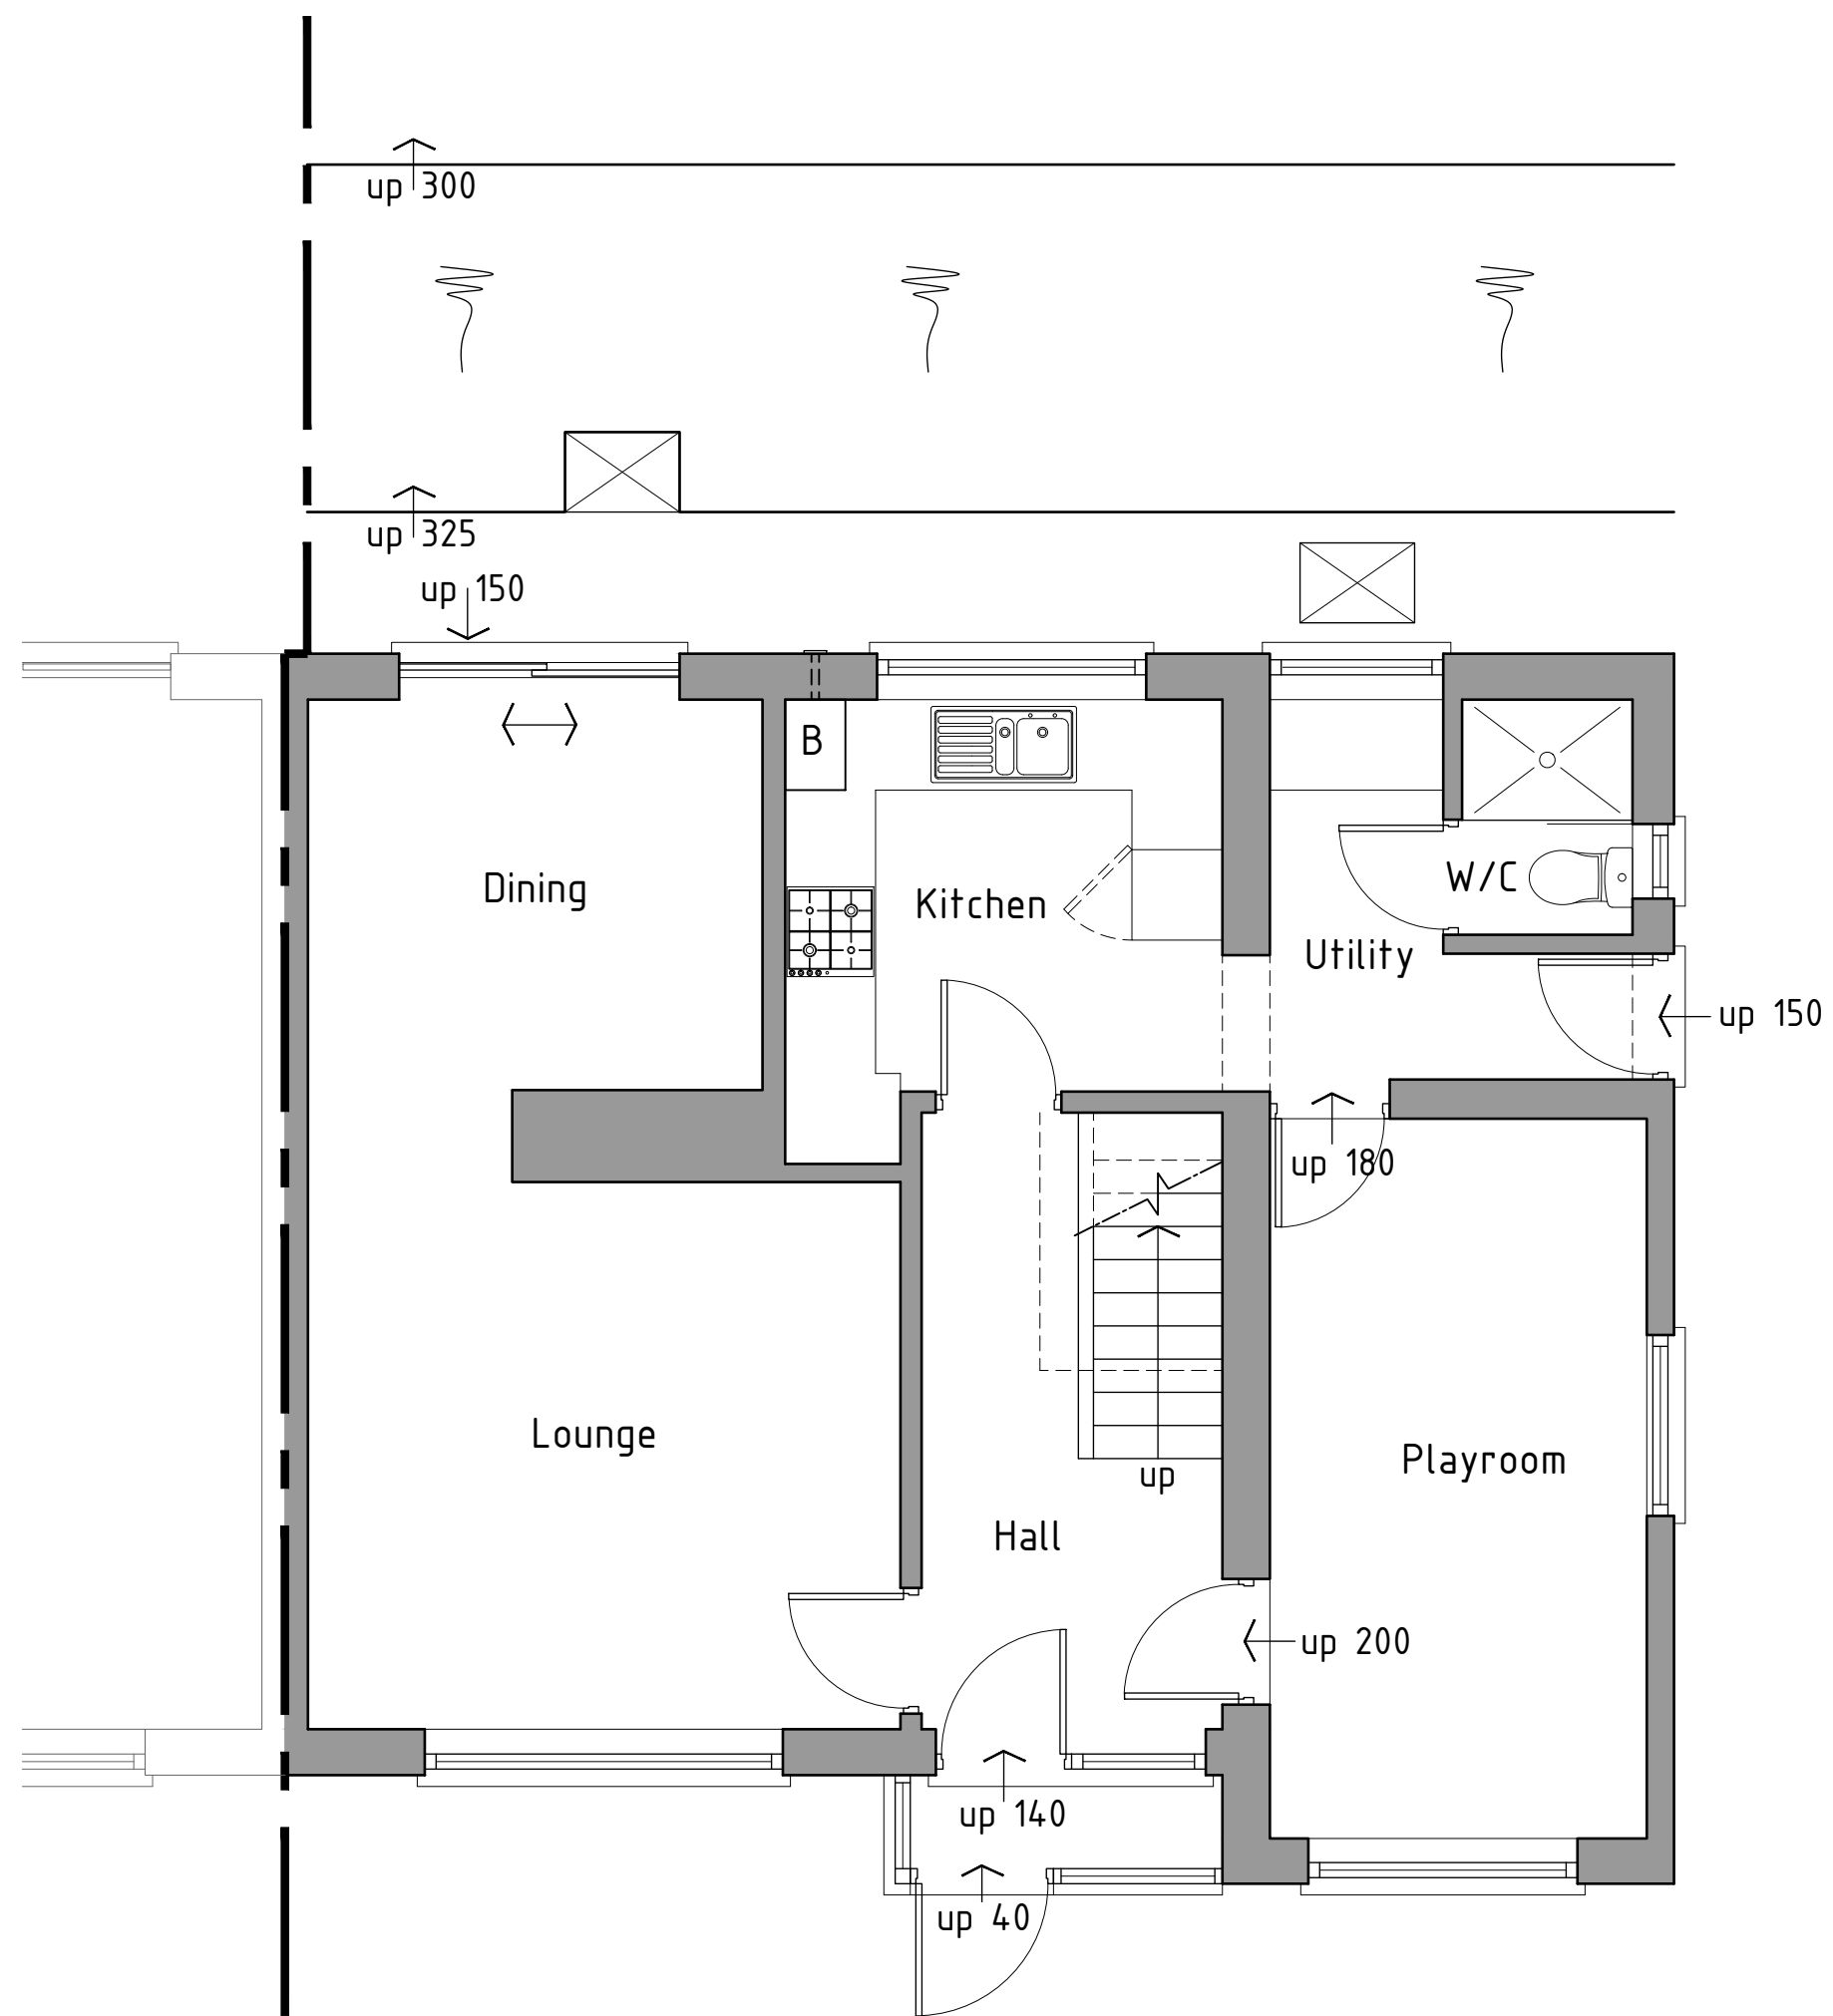


 

Ground floor plan 1:50

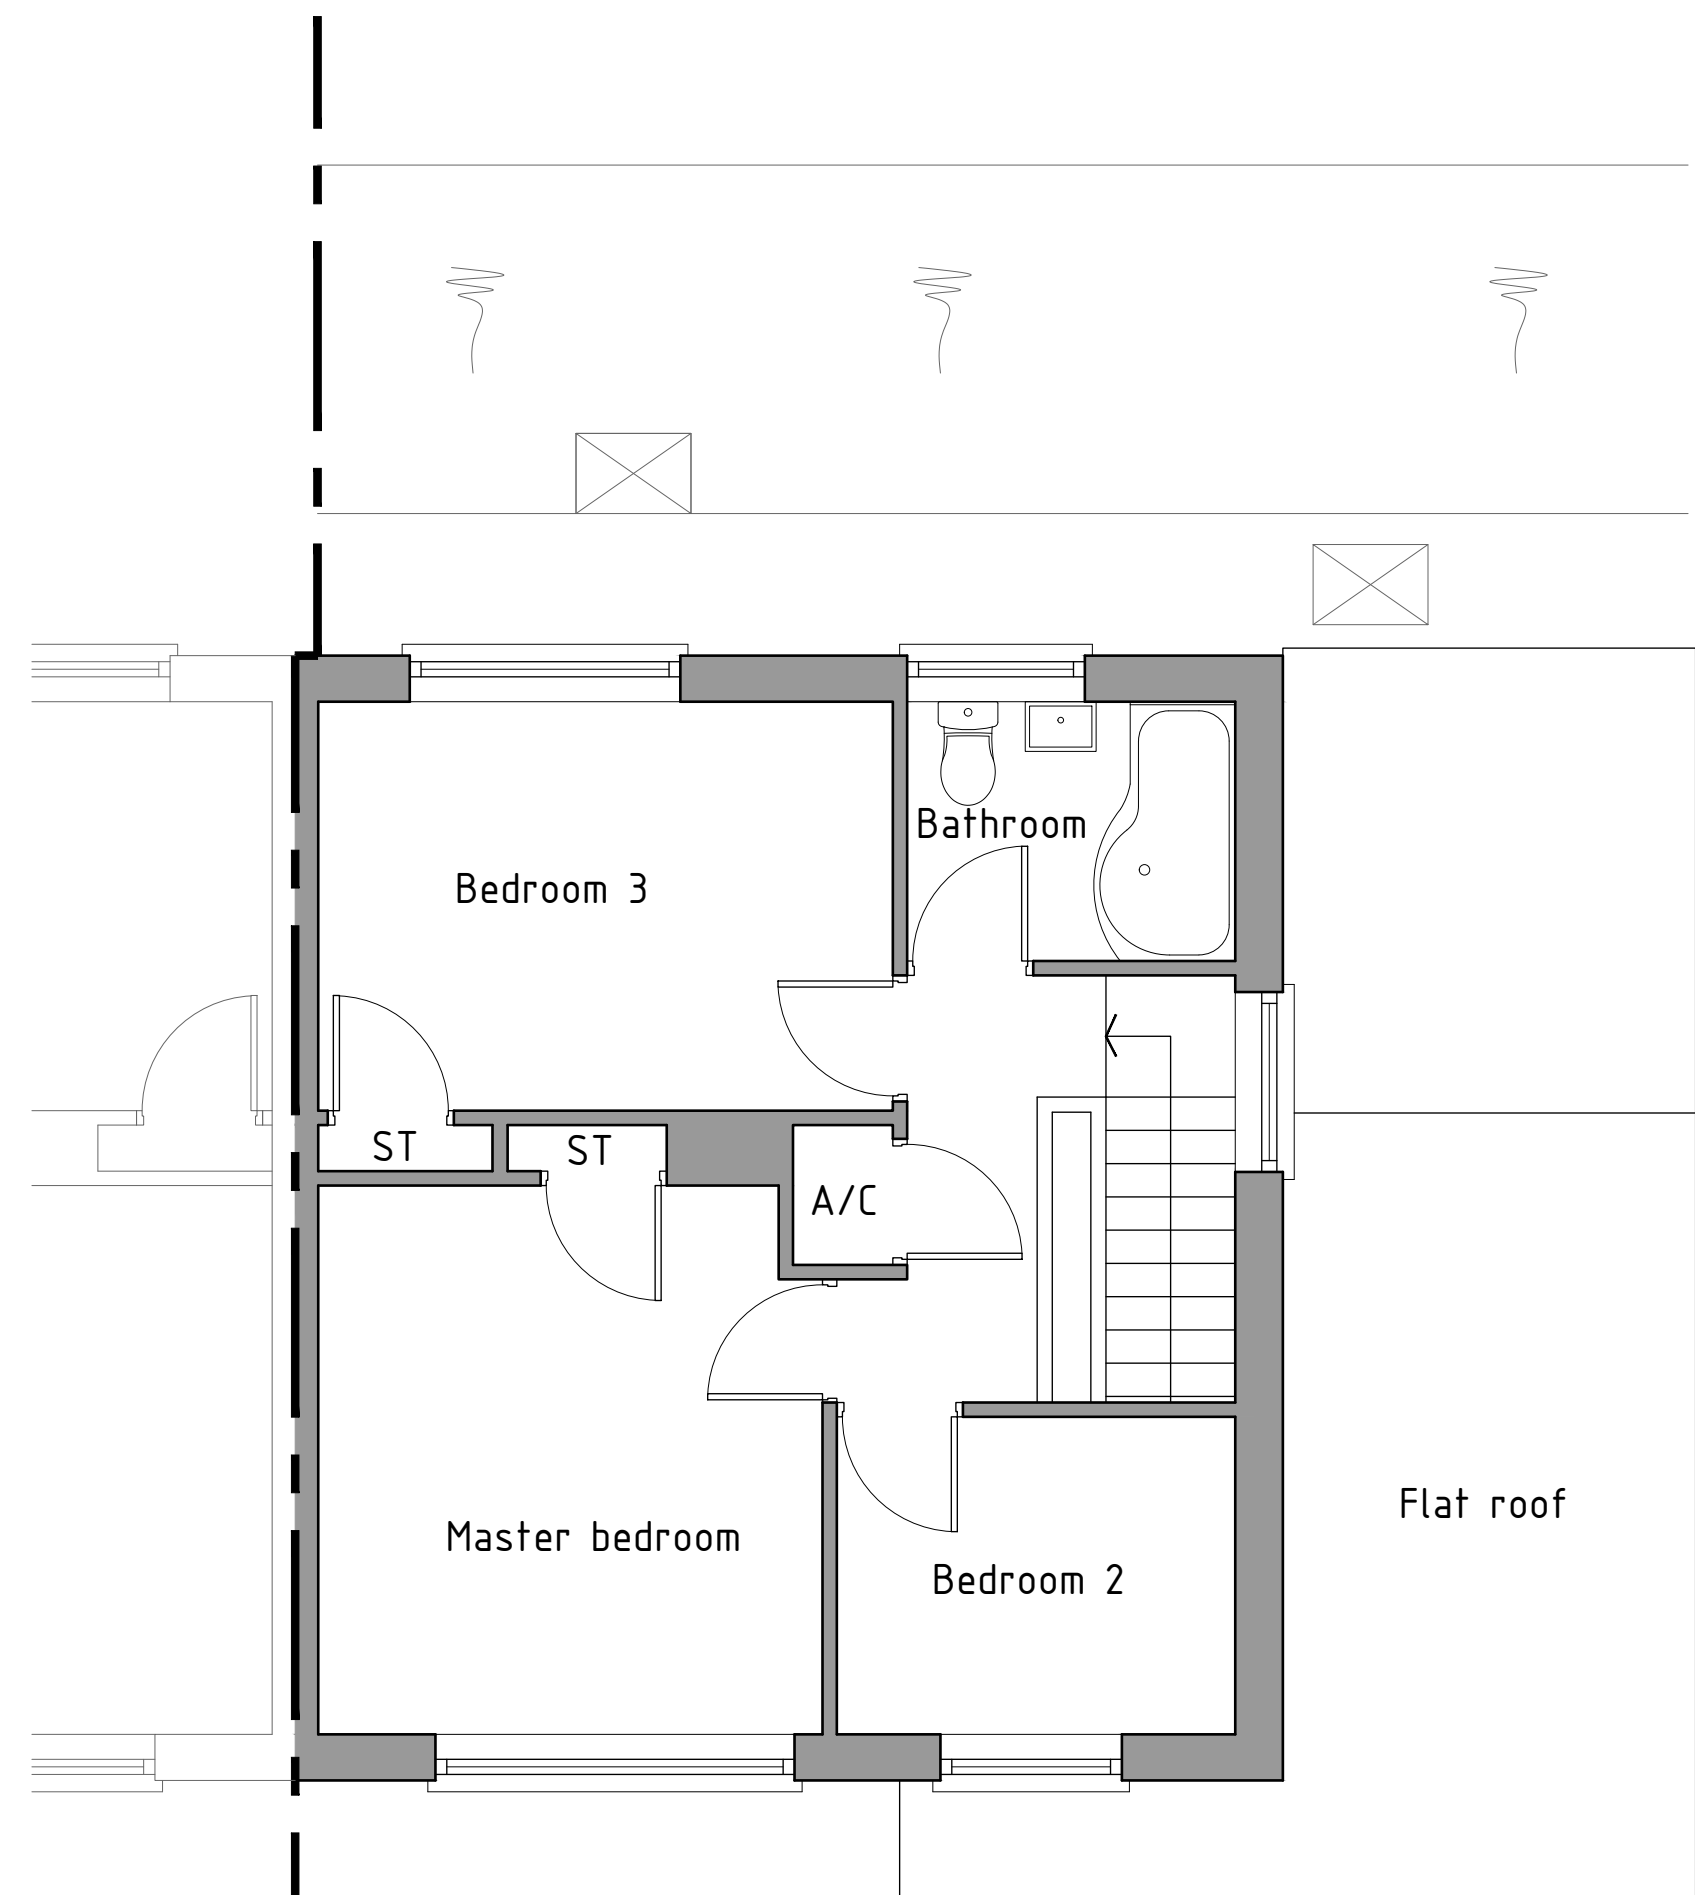

First floor plan 1:50

HDS ARCHITECTURAL SERVICES
HDS Architectural Services, The Foundry,
15 Yorke Street, Wrexham
LL13 8LW
Tel (01978) 345250
www.hdsarchitectural.co.uk

Project; No.21 Burton Drive, Wrexham LL12 8BG	
Title; As Existing Floor Plans	Scale (A2); 1:50
Dwg No; BD/PD/01	Date; February 28th 2020
Revision;	