


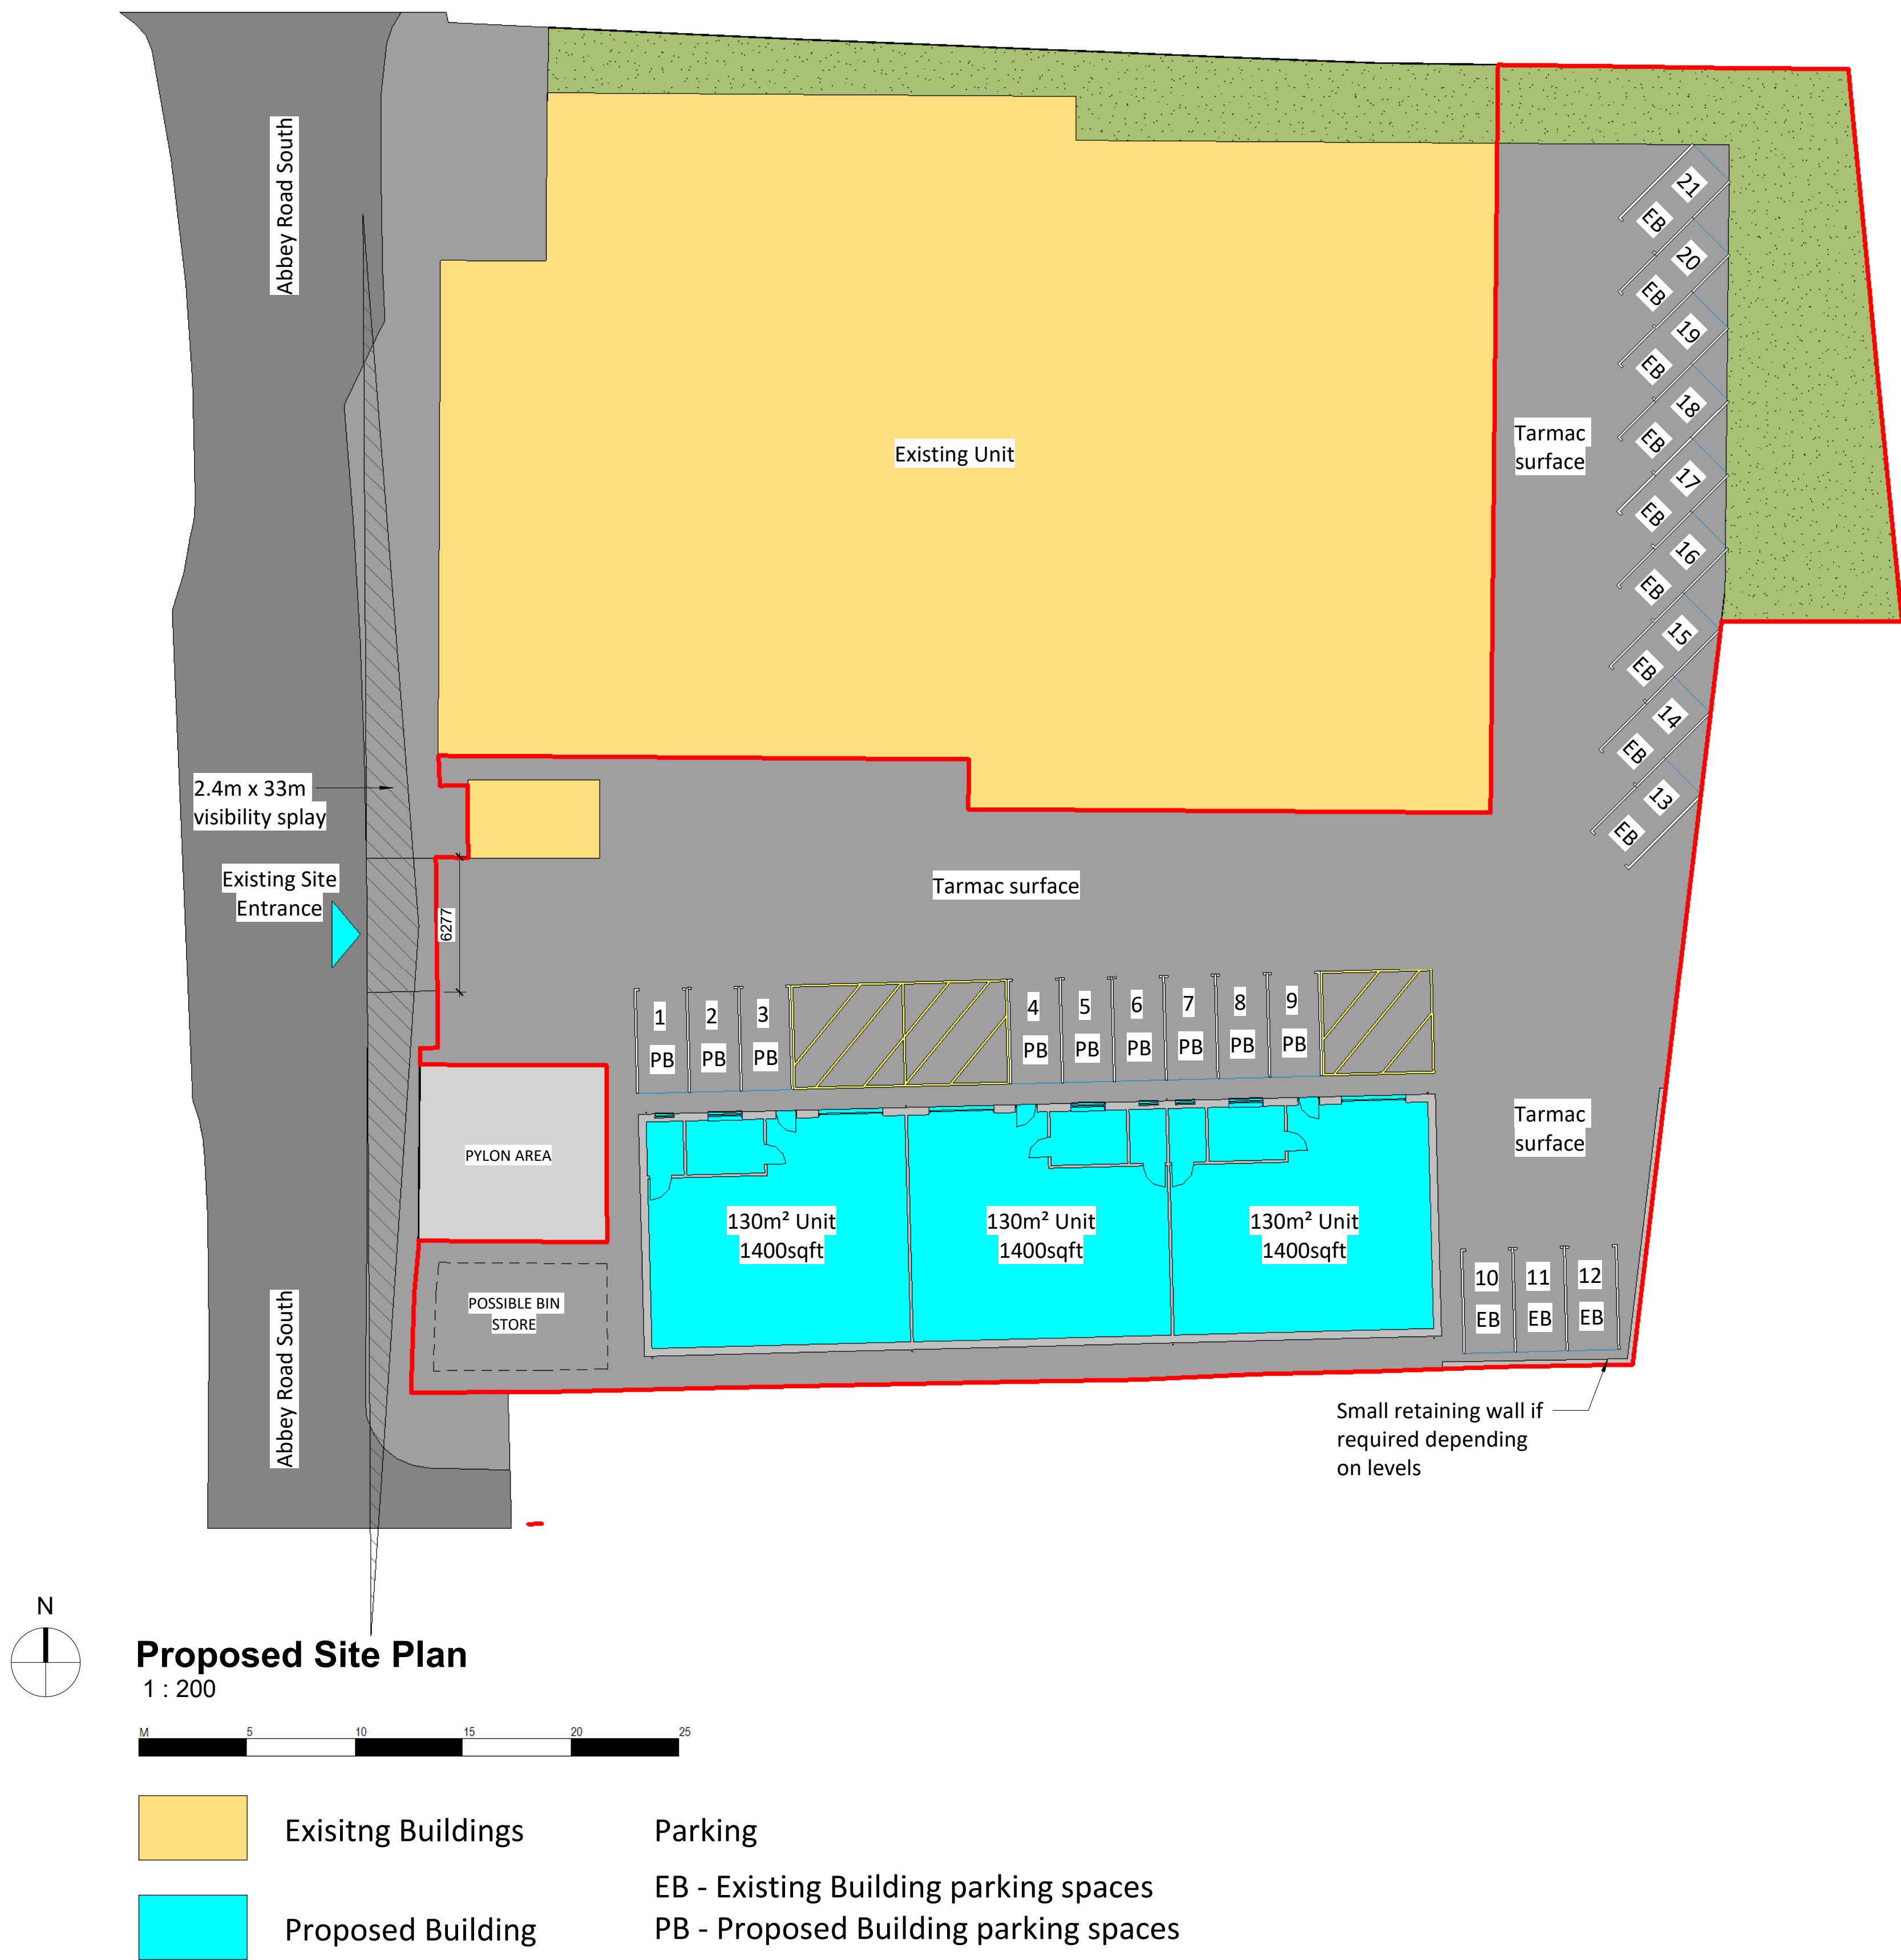

General Notes

1. Contractor to verify all dimensions and check level datums on site
2. All of the designs are the sole property of TACP Architects Ltd and may not be used without their written agreement
3. All prints, specifications and their copyright are the property of TACP Architects Ltd
4. Do not scale off drawings
5. All dimensions shall be checked on site before commencement of shop drawings, manufacture and all discrepancies must be reported to TACP Architects Ltd

Revisions					
Rev	Date	Description	By	Check	
P01	27/04/20	Visibility splay indicated and parking spaces indicated for each building	ACR	MG	

Consultants

Client
J & M Properties

Project Title
Industrial Unit, Abbey Road South

Drawing Title
Proposed Site Plan

Scale 1 : 200@A1 Date 29/01/20 Drawn By ACR Checked By MG Office Wrexham

Job Number 19064 Project*Originator*Zone*Level*Type*Role*Number ARD -TACP- PS- 00-DR- A-702 Revision P01

TACP Architects Ltd
Pembroke House
Ellice Way, Wrexham Technology Park,
Wrexham, LL13 7YT
01978 291161
admin@tacparchitects.co.uk
www.tacparchitects.co.uk
Architecture • Interior Design • Healthcare Planning • Conservation • Masterplanning • Sustainable Design

