



EXISTING INTERNALLY
ILLUMINATED WHITE McDONALD'S
TEXT SIGNAGE TO BE RETAINED

EXISTING INTERNALLY ILLUMINATED
YELLOW ACRYLIC GOLDEN ARCH
SIGNAGE TO BE RETAINED

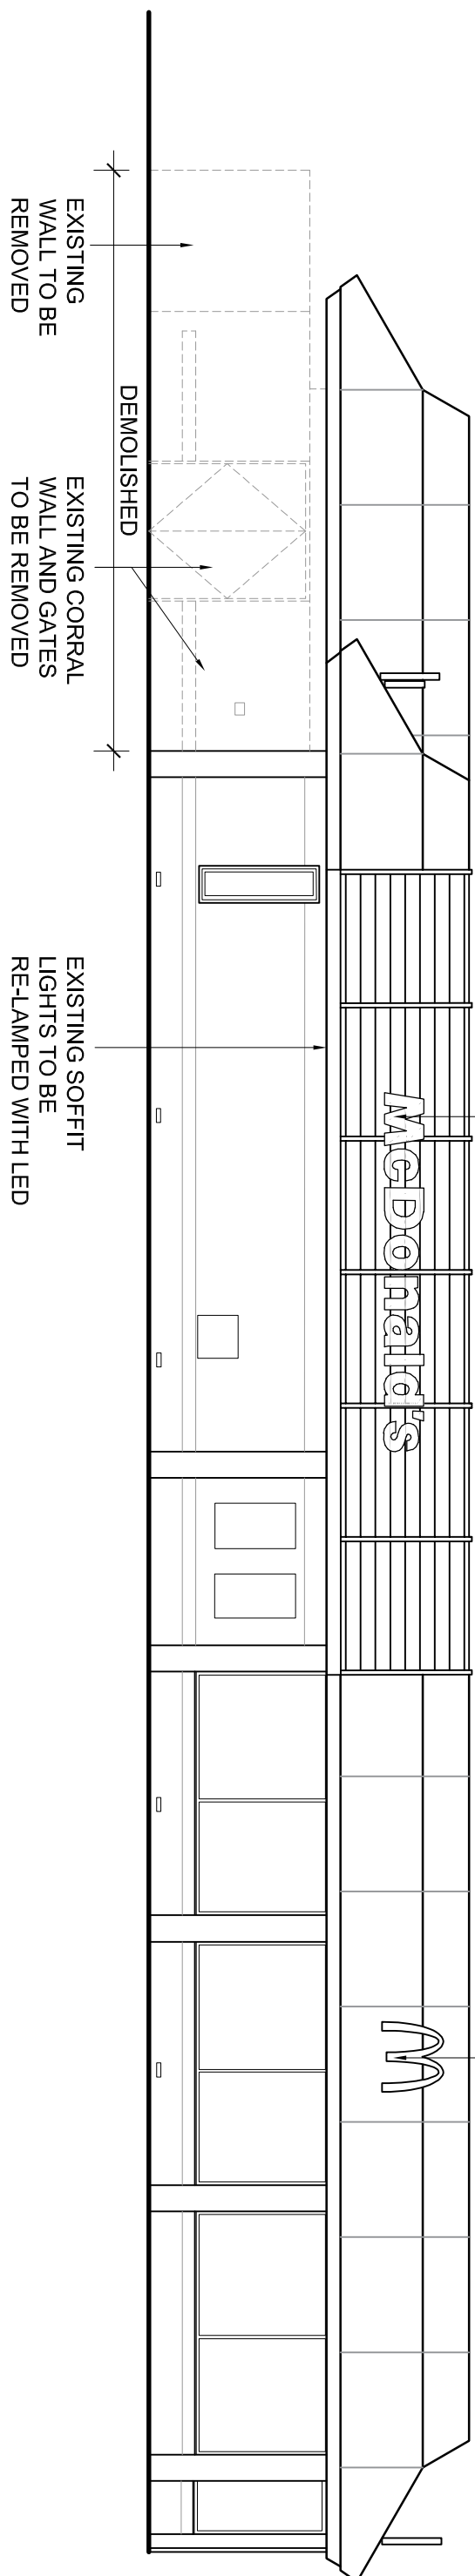

EXISTING SOUTH ELEVATION


EXISTING INTERNALLY ILLUMINATED YELLOW ACRYLIC GOLDEN ARCH SIGNAGE TO BE RETAINED	EXISTING PAVE THRU ROOF WITH DRIVE SIGNAGE PAINTED ON COMPOSITE ALUMINUM FINISH WITH INTERNALLY ILLUMINATED GOLDEN ARCH SIGNAGE TO BE RETAINED	EXISTING INTERNALLY ILLUMINATED WHITE MCDONALD'S TEXT SIGNAGE TO BE RETAINED	EXISTING PAVE THRU ROOF WITH DRIVE SIGNAGE PAINTED ON COMPOSITE ALUMINUM FINISH WITH INTERNALLY ILLUMINATED GOLDEN ARCH SIGNAGE TO BE RETAINED
--	---	---	---

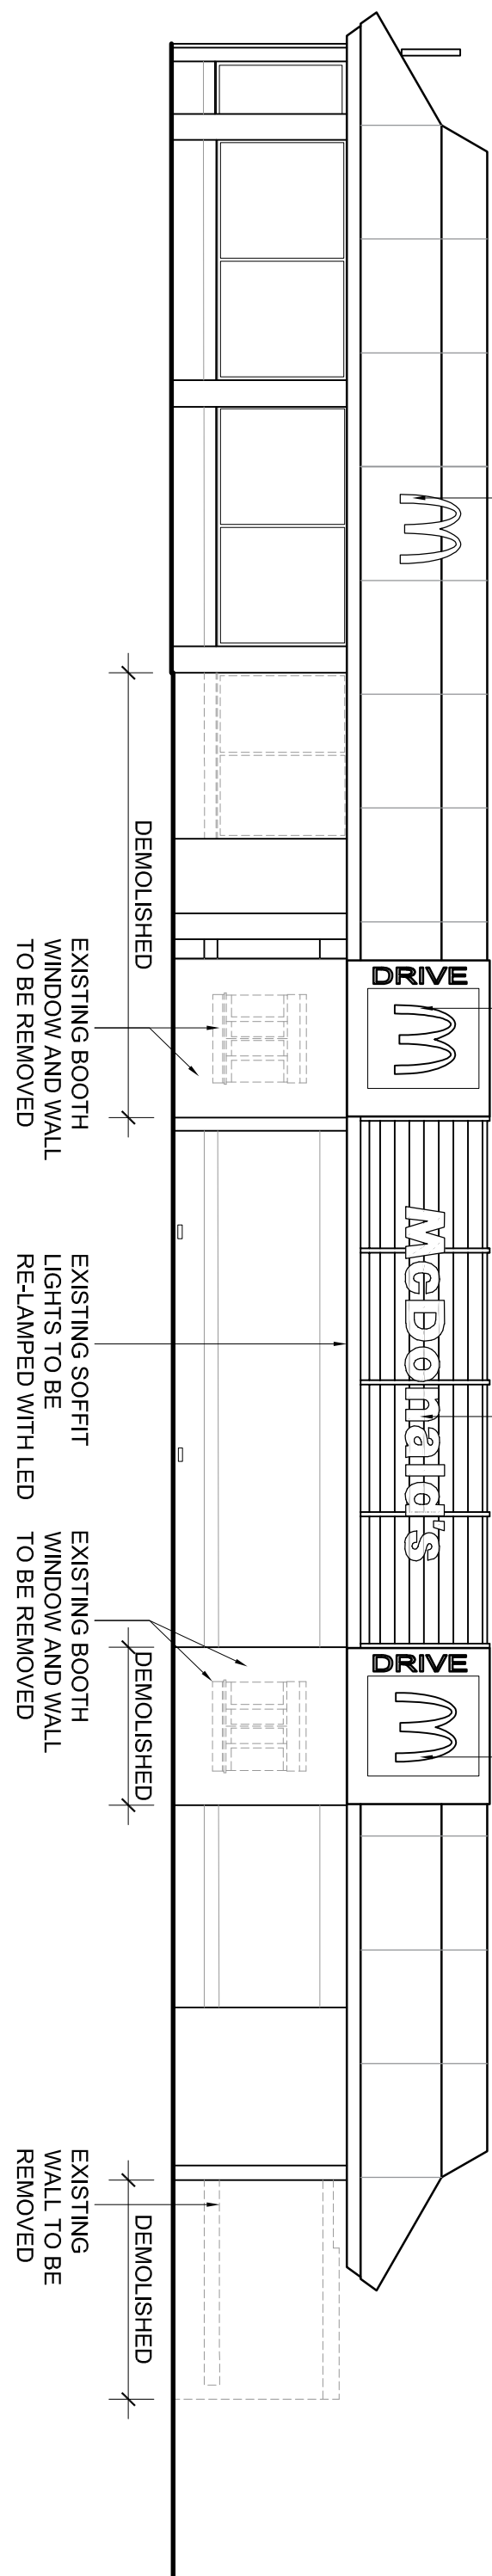

EXISTING NORTH ELEVATION


NEW FLAT ROOF
- SPEC TBC

RETAINED INTERNALLY
ILLUMINATED WHITE
MCDONALD'S TEXT SIGNAGE

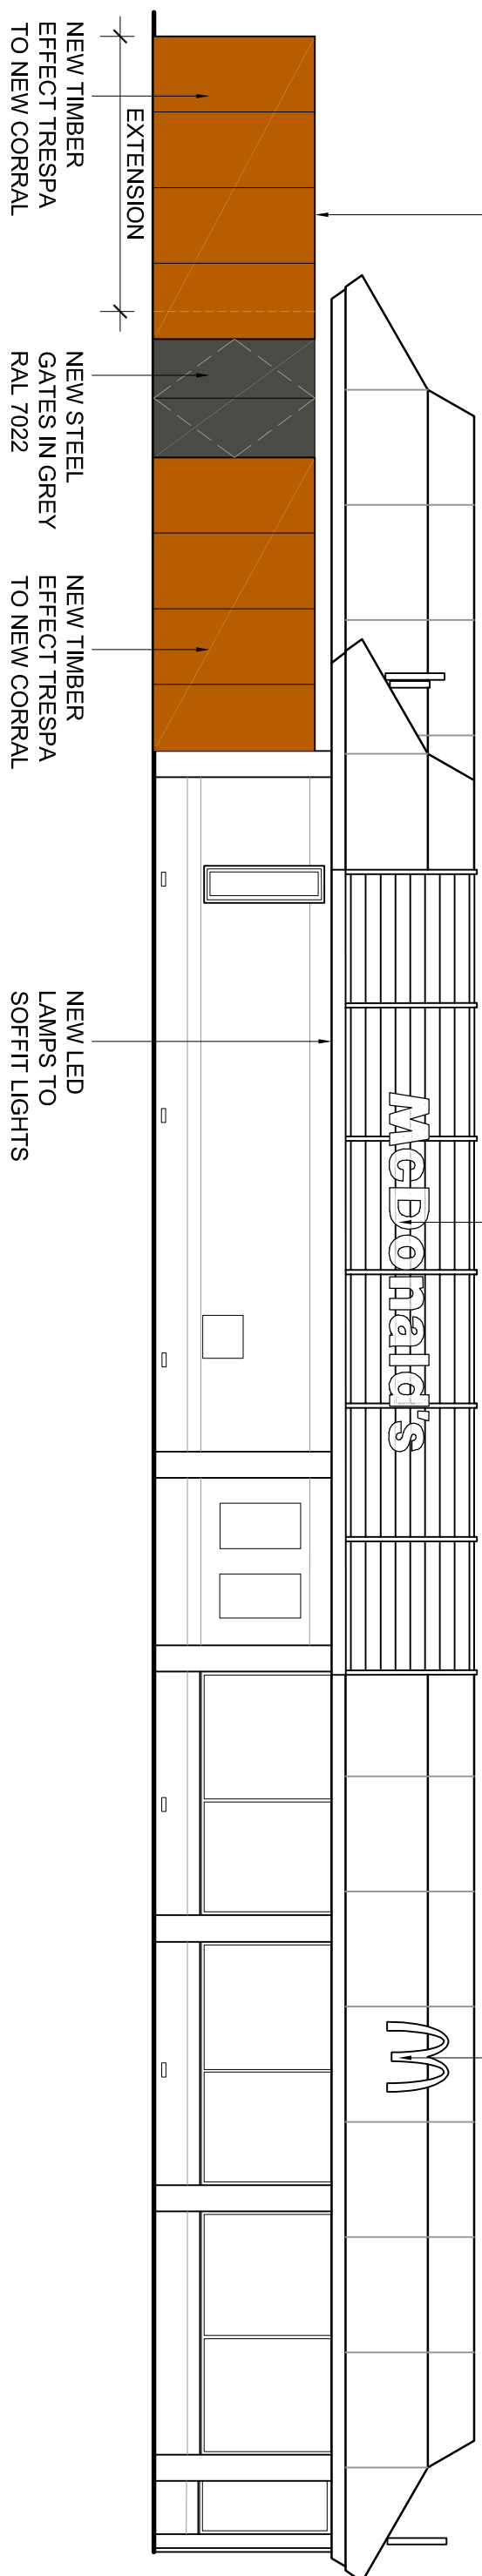

PROPOSED SOUTH ELEVATION

RETAINED INTERNALLY ILLUMINATED YELLOW ACRYLIC GOLDEN ARCH SIGNAGE	RETAINED DRIVE THRU ROOF WITH DRIVE SIGNAGE PAINTED ON COMPOSITE ALUMINUM FINISH WITH INTERNALLY ILLUMINATED GOLDEN ARCH SIGNAGE
RETAINED DRIVE THRU ROOF WITH DRIVE SIGNAGE PAINTED ON COMPOSITE ALUMINUM FINISH WITH INTERNALLY ILLUMINATED GOLDEN ARCH SIGNAGE	RETAINED INTERNALLY ILLUMINATED WHITE McDONALD'S TEXT SIGNAGE

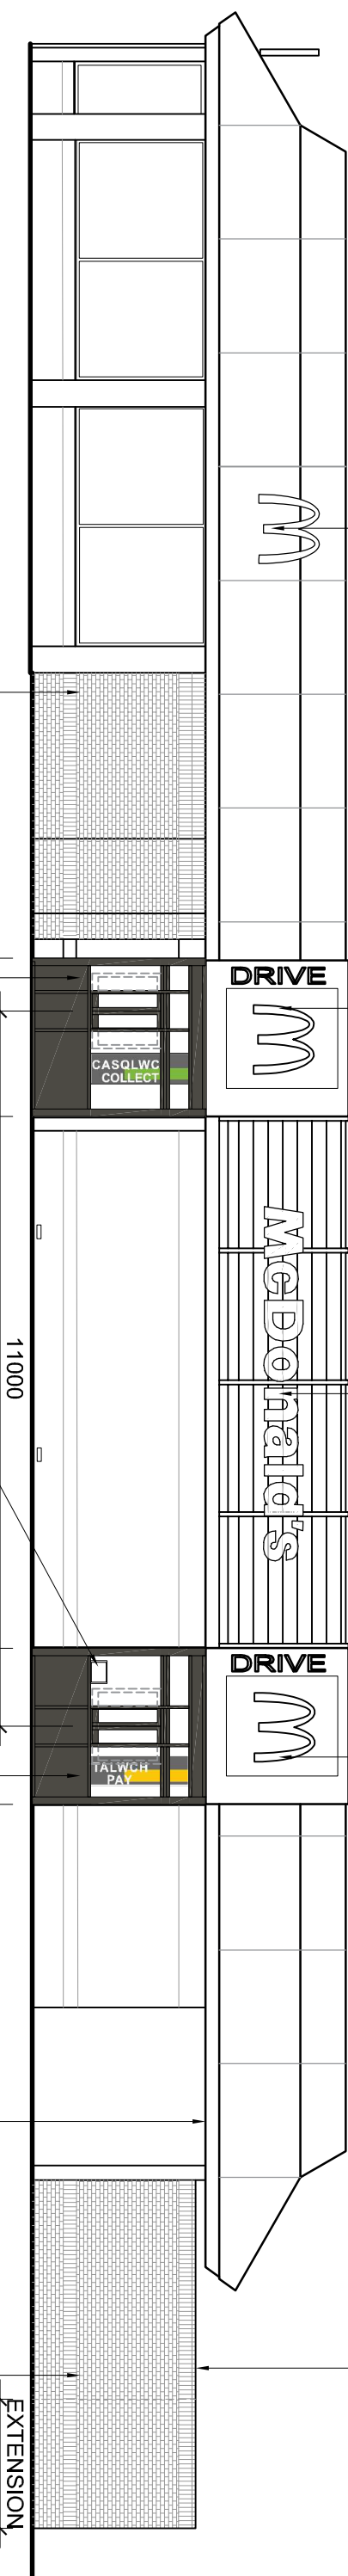


PROPOSED NORTH ELEVATION

NEW WALL TO MATCH EXISTING PANEL. TO LOWER PORTION OF BOOTH

NEW PRESENTER BOOTH WINDOW IN GREY PPG ALU RAL 7022 WITH APPLIED VINYL GRAPHIC CASLO/COLLECT TEXT AND GREY PPG ALU FACED INSULATED INFILL PANEL. TO LOWER PORTION OF BOOTH

NEW 15' DIGITAL MARKETING SCREEN APPLIED TO CASH BOOTH


NEW CASH BOOTH WINDOW IN GREY PPG ALU RAL 7022 WITH APPLIED VINYL GRAPHIC TALMCHAPP TEXT AND GREY PPG ALU FACED INSULATED INFILL PANEL. TO LOWER PORTION OF BOOTH

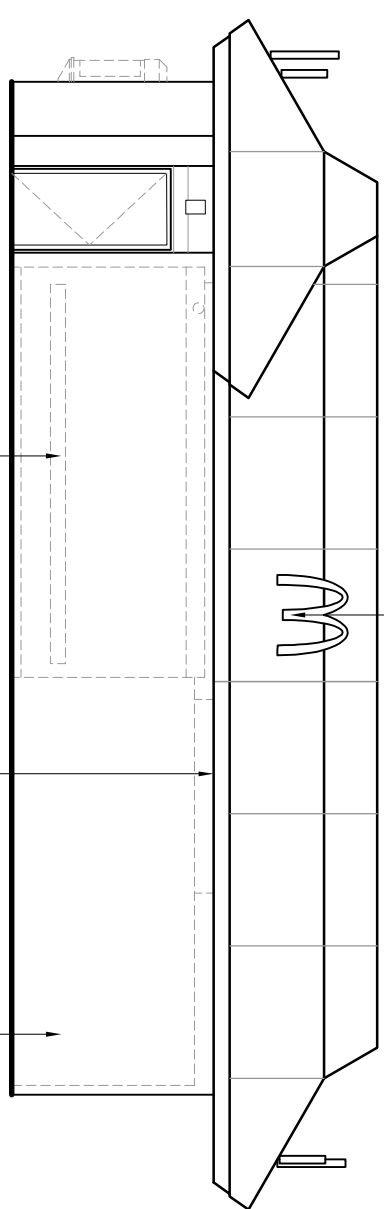

EXISTING INTERNALLY ILLUMINATED
YELLOW ACRYLIC GOLDEN ARCH
SIGNAGE TO BE RETAINED

EXISTING WEST ELEVATION


EXISTING INTERNALLY ILLUMINATED WHITE McDONALD'S TEXT SIGNAGE TO BE RETAINED	EXISTING INTERNALLY ILLUMINATED YELLOW ACRYLIC GOLDEN ARCH SIGNAGE TO BE RETAINED
--	---

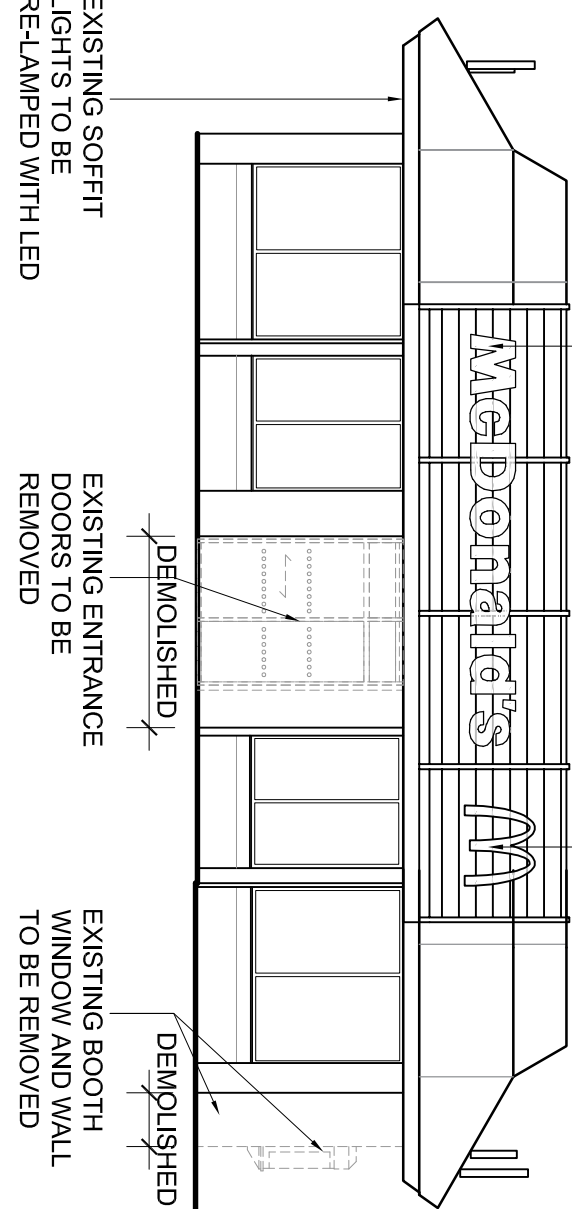

EXISTING EAST ELEVATION


RETAINED INTERNALLY
ILLUMINATED YELLOW ACRYLIC
GOLDEN ARCH SIGNAGE

NEW FLAT ROOF -
SPEC TBC

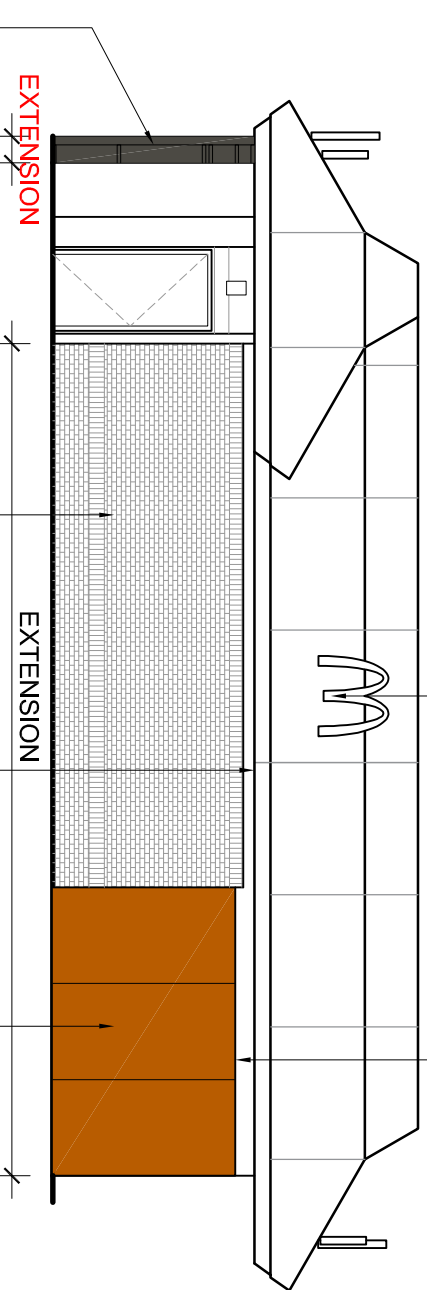


PROPOSED WEST ELEVATION

RETAINED INTERNALLY ILLUMINATED WHITE MCDONALD'S TEXT SIGNAGE	RETAINED INTERNALLY ILLUMINATED YELLOW ACRYLIC GOLDEN ARCH SIGNAGE
---	--

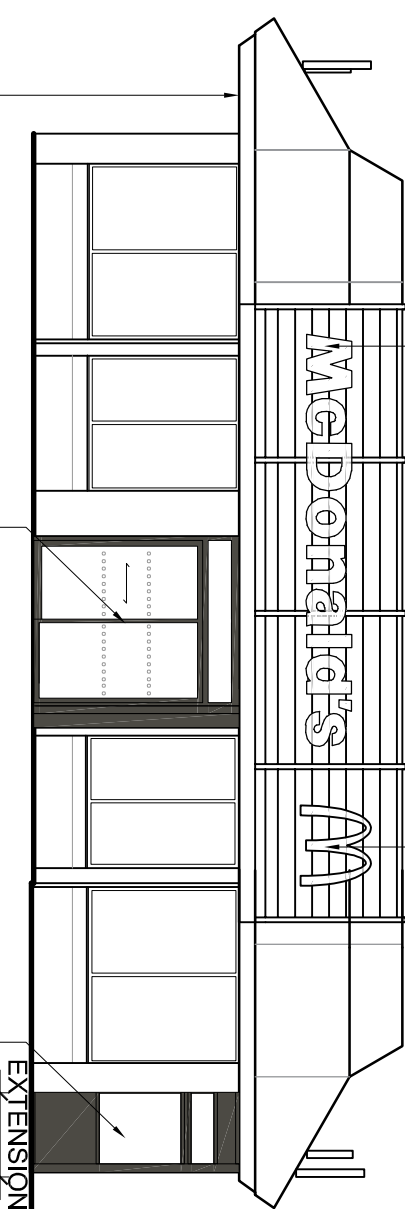


PROPOSED EAST ELEVATION

BUILDING FINISHES				
DESCRIPTION	EXISTING	PROPOSED		
WALLS	BRICK			AS EXISTING
ROOF	COMPOSITE LOUVER OVERCLAD IN ALUMINIUM DRIVE THRU ROOF WITH DRIVE DOOR D210X400 REVERSE RESINOBOID CLAY BROWN AS1005 FINISH DQ6000	DRIVE THRU ROOF WITH DRIVE DOOR ALUMINIUM FINISH WITH INTERNALLY ILLUMINATED GOLDEN ARCH SIGNAGE	FULL ROOF OVERCLAD IN 4mm DARK GREEN	AS EXISTING
WINDOW FRAMES	KHAKI GREEN			AS EXISTING
SOFFIT & FASCIAS	KHAKI GREEN			AS EXISTING
DOORS	KHAKI GREEN			AS EXISTING
BOOTH WINDOWS (see subtable)	GLAZING			OVER CLAD IN GREY RAL 7022 RALU AND FRAMES REDUCED OVER RAL 7022

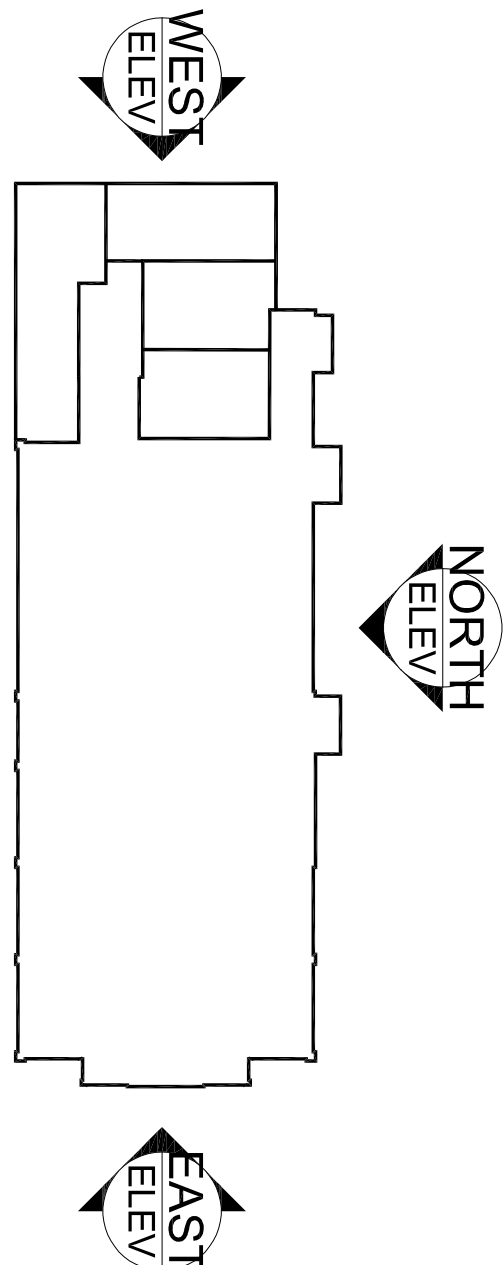

KEY PLANS

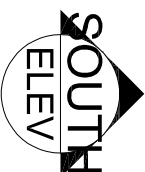

Notes	
• All dimensions and levels are to be checked on site. • Any discrepancies are to be reported to the architect before any work commences. • This drawing shall not be used to ascertain any dimensions. Work to figured dims only. • The drawing shall not be reproduced without express written permission from ACW. • The overall drawings and ownership boundaries are to be confirmed with the relevant authorities and the architect will be responsible for the accuracy or scale discrepancy of base plans supplied to them. • All works are to be undertaken in accordance with Building Regulations and the latest British Standards. • All proprietary materials and products are to be used strictly in accordance with the manufacturers recommendations.	Principal notified of dates: AI Design Workshops Principal Designer: CSS Unusual noted below all known hazards have been highlighted on the drawings.
Notes: All drawings to be paid in conjunction with all other drawings as noted on issue sheet.	CDM 2015

CDM 2015

Client notified of duties: **At Design Workshops**

Principal Designer: **CSS**

highlighted on the drawing:

Notes:

drawings as noted on issue sheet.

PLANNING

A	16.04.2020	MM	JLS
UPDATED TO SUIT PROPOSED GASTRO PLAN			
FOLLOWING IACOPCO DESIGN REVIEW MEETING			
- WISH TEXT GRAPHIC SHOWN TO BROTH WINDOWS			
AS PLANNING REQUEST			
REV	Date	Drawn By:-	Checked By:-
Status		Purpose of Issue	
drawing stage		For Information	
PROJECT		PLANNING	
client			
McDonald's Restaurants Ltd			
project			
CHIRK		store	
WREXHAM		1023	
drawing title			
EXISTING & PROPOSED SITE ELEVATIONS			
date	24.02.20	drawn	MM
scale@1	1:100	checked	JLS