




REAR (WEST) ELEVATION

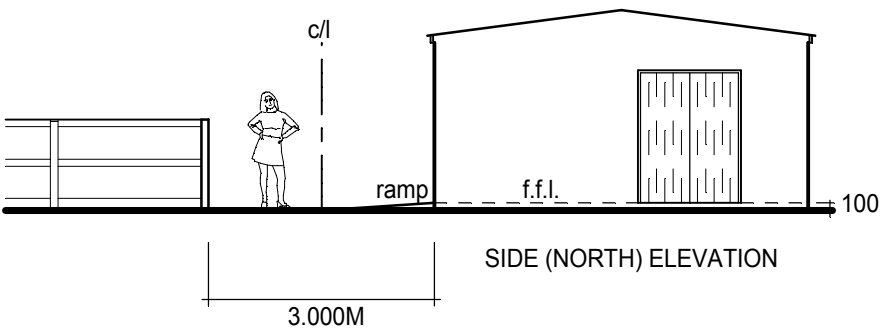


SIDE (NORTH) ELEVATION

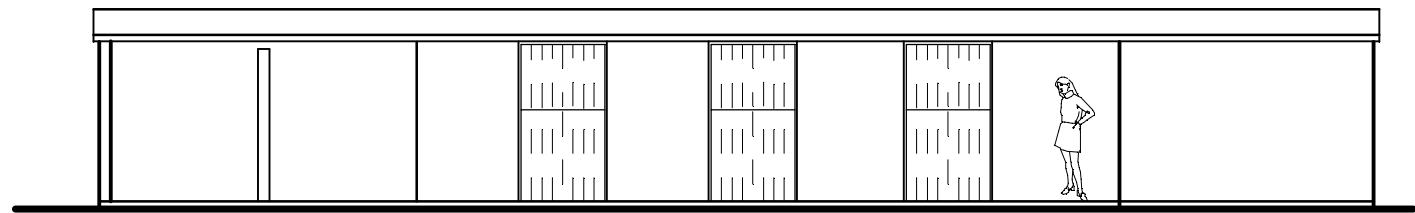

FRONT (EAST) ELEVATION

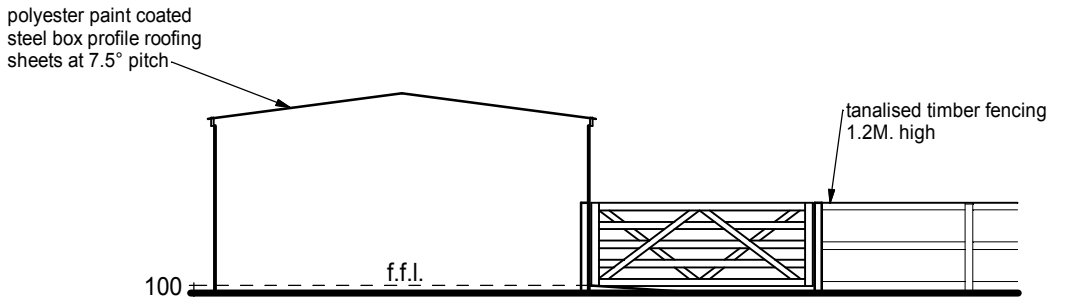


SIDE (SOUTH) ELEVATION

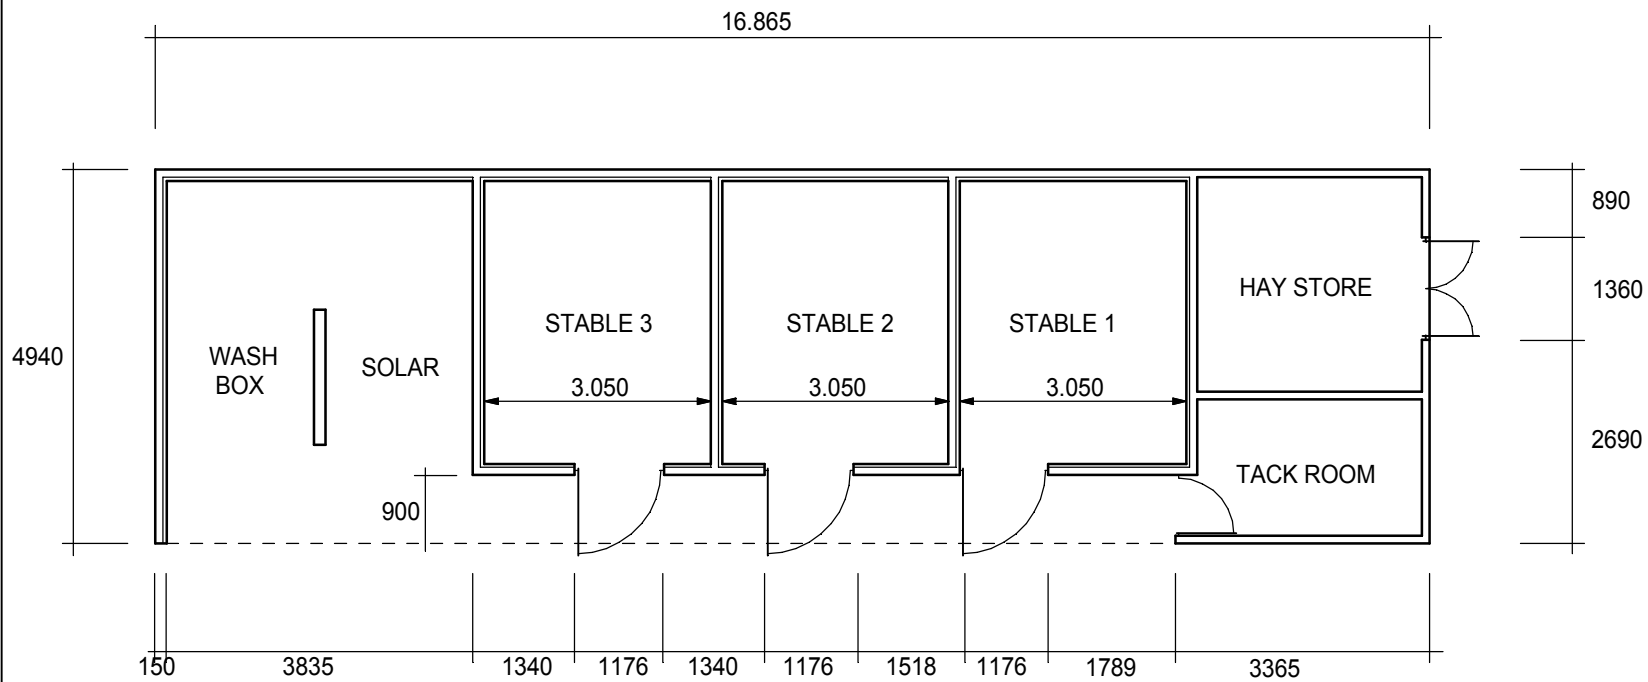

FLOOR PLAN

CONSTRUCTION:
HAY STORE / TACK ROOM :
100mm. fair faced blockwork flush pointed as work proceeds and painted with approved masonry paint.
OTHER AREAS :
First 6 courses of 150mm. fair faced blockwork flush pointed as work proceeds. Insert reinforcement bars in block cavities and fill with lean concrete. Continue with 100mm. unreinforced fair faced blockwork above 6th. course. Paint with approved masonry paint.
Tanalised timber doors / frames.

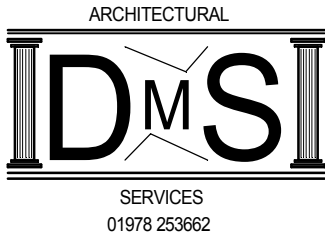

PROJECT:	STABLE BLOCK AND ILLUMINATED RIDING AREA	
SITE:	CARETAKER HOUSE, HAFOD ROAD. LL14 6HF.	
CLIENT:	Ms. NICOLA SELVEY	
TITLE:	STABLE BLOCK PLANS and ELEVATIONS	
DATE:	OCTOBER 2019	
SCALE:	1:100 @ A3	DWG. No. FV7/R1019/3