




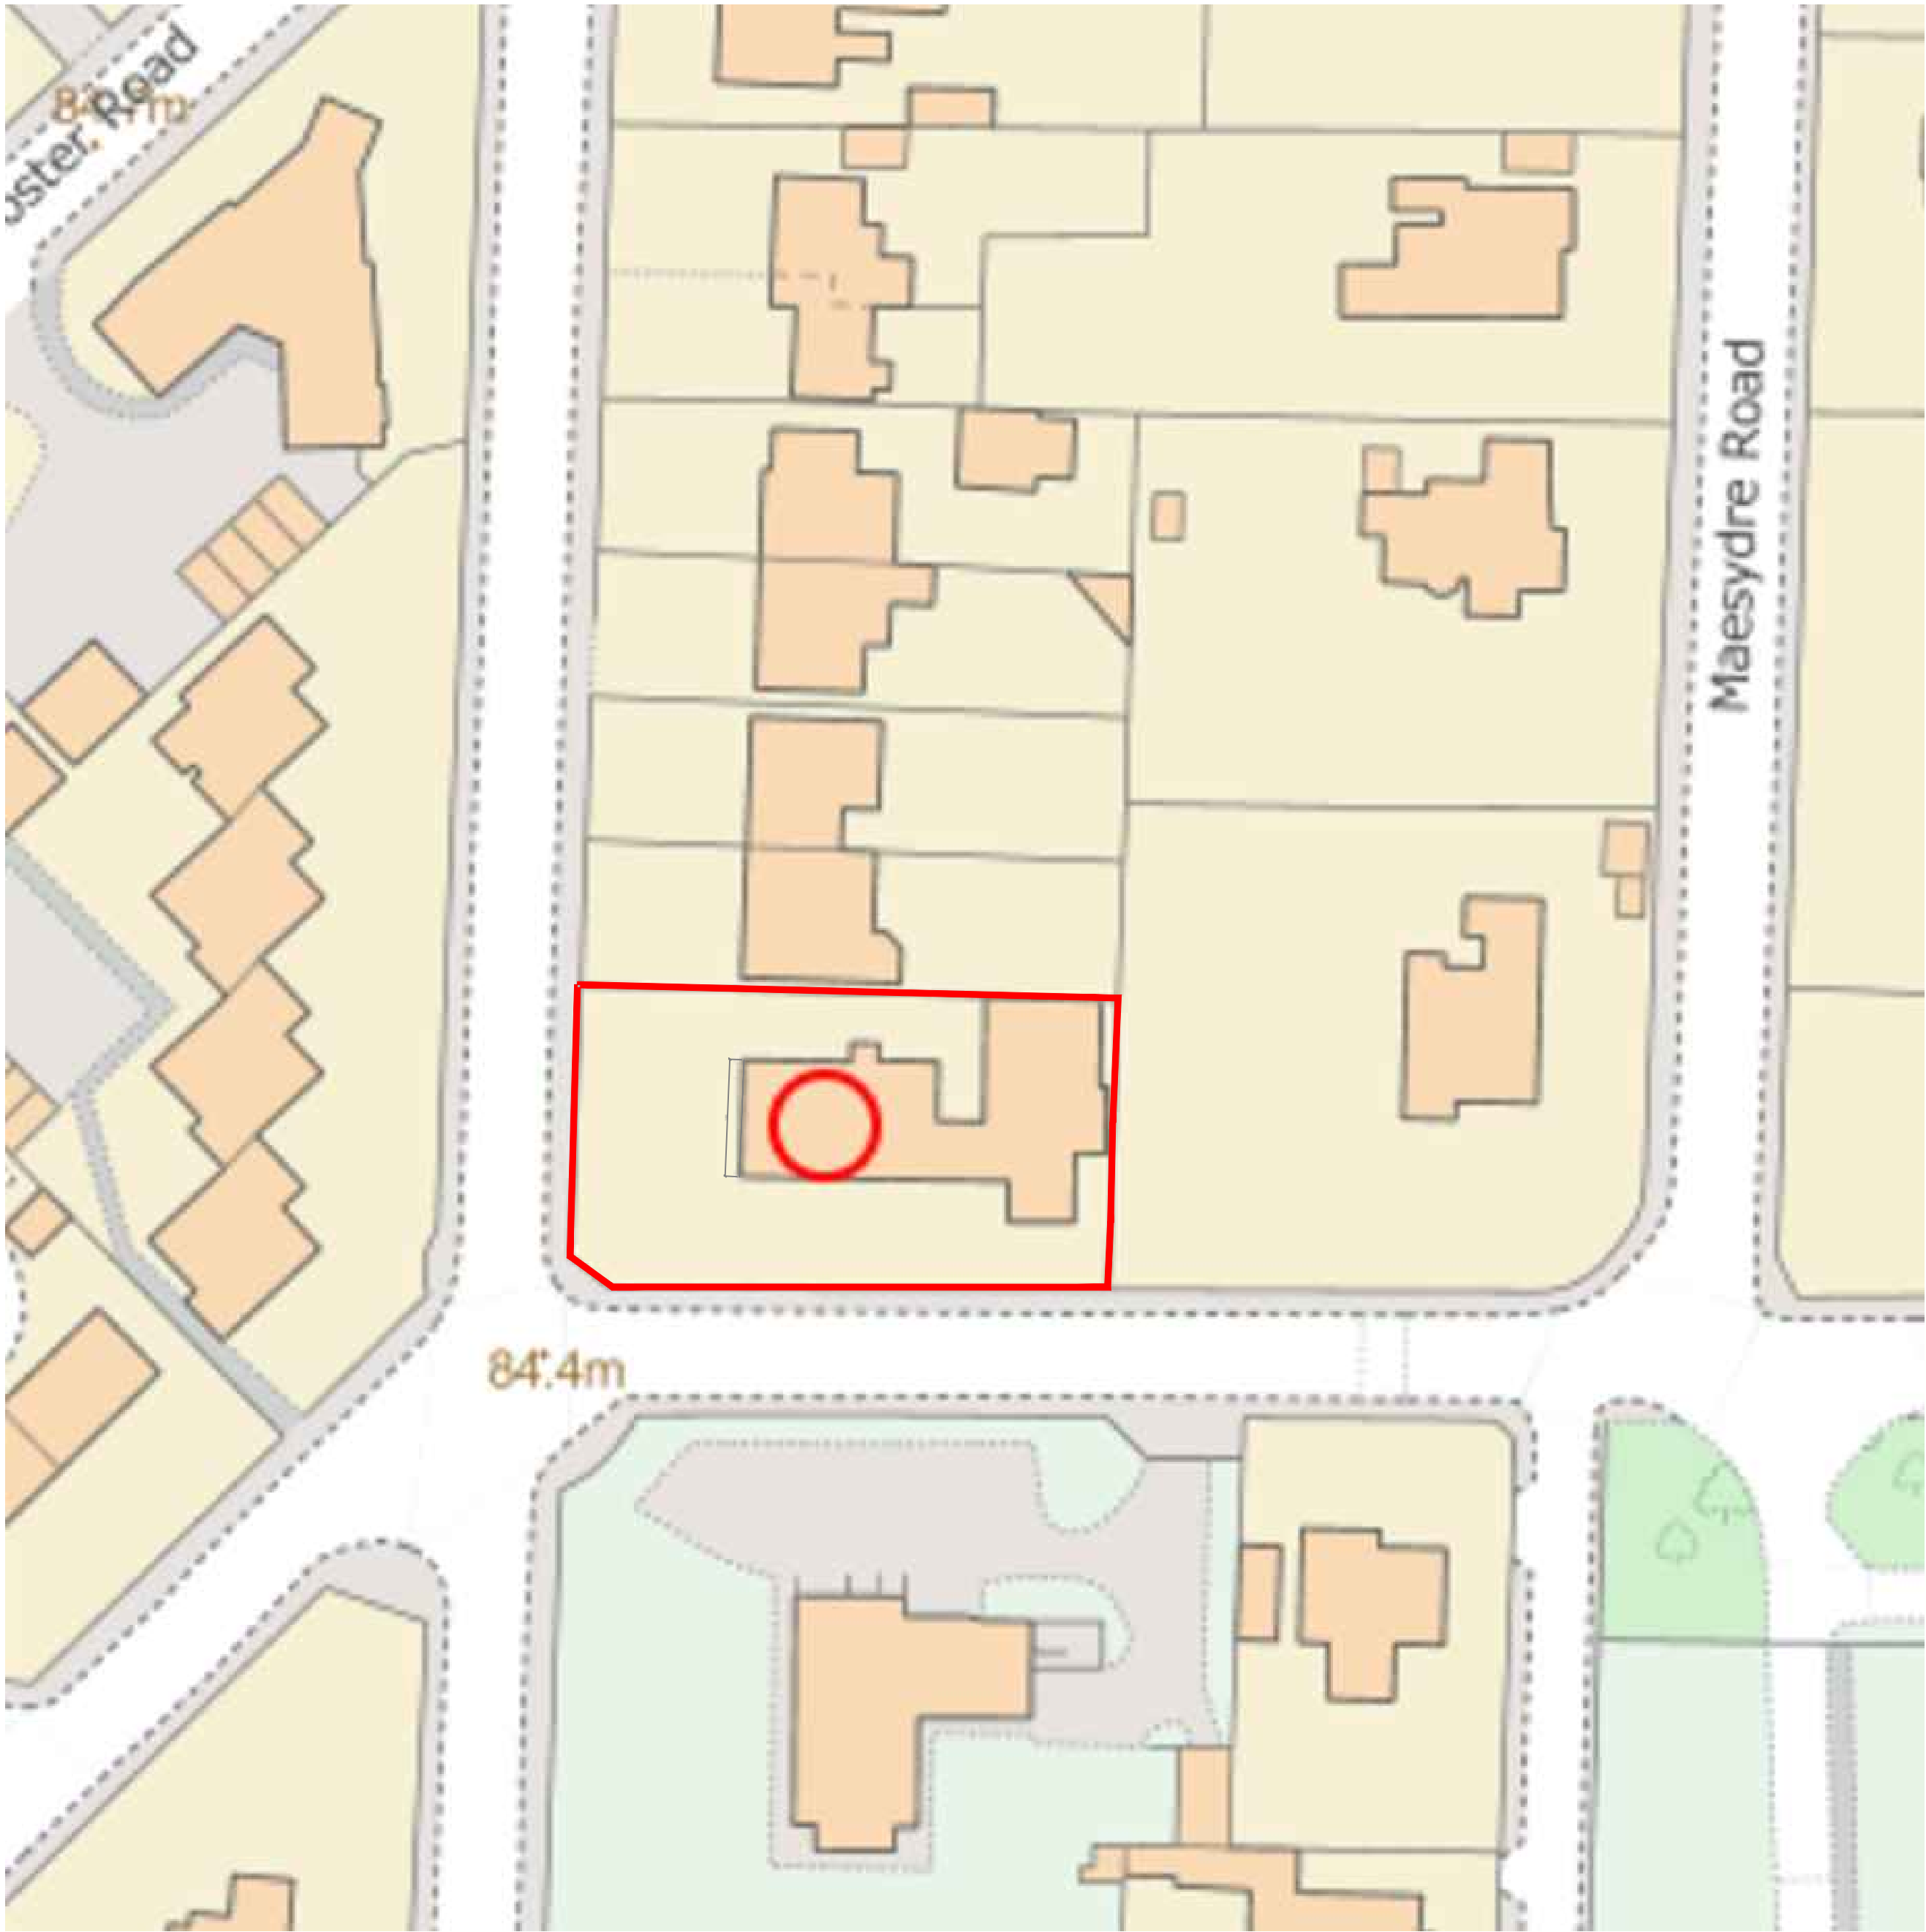


Location Plan
Scale: 1:500

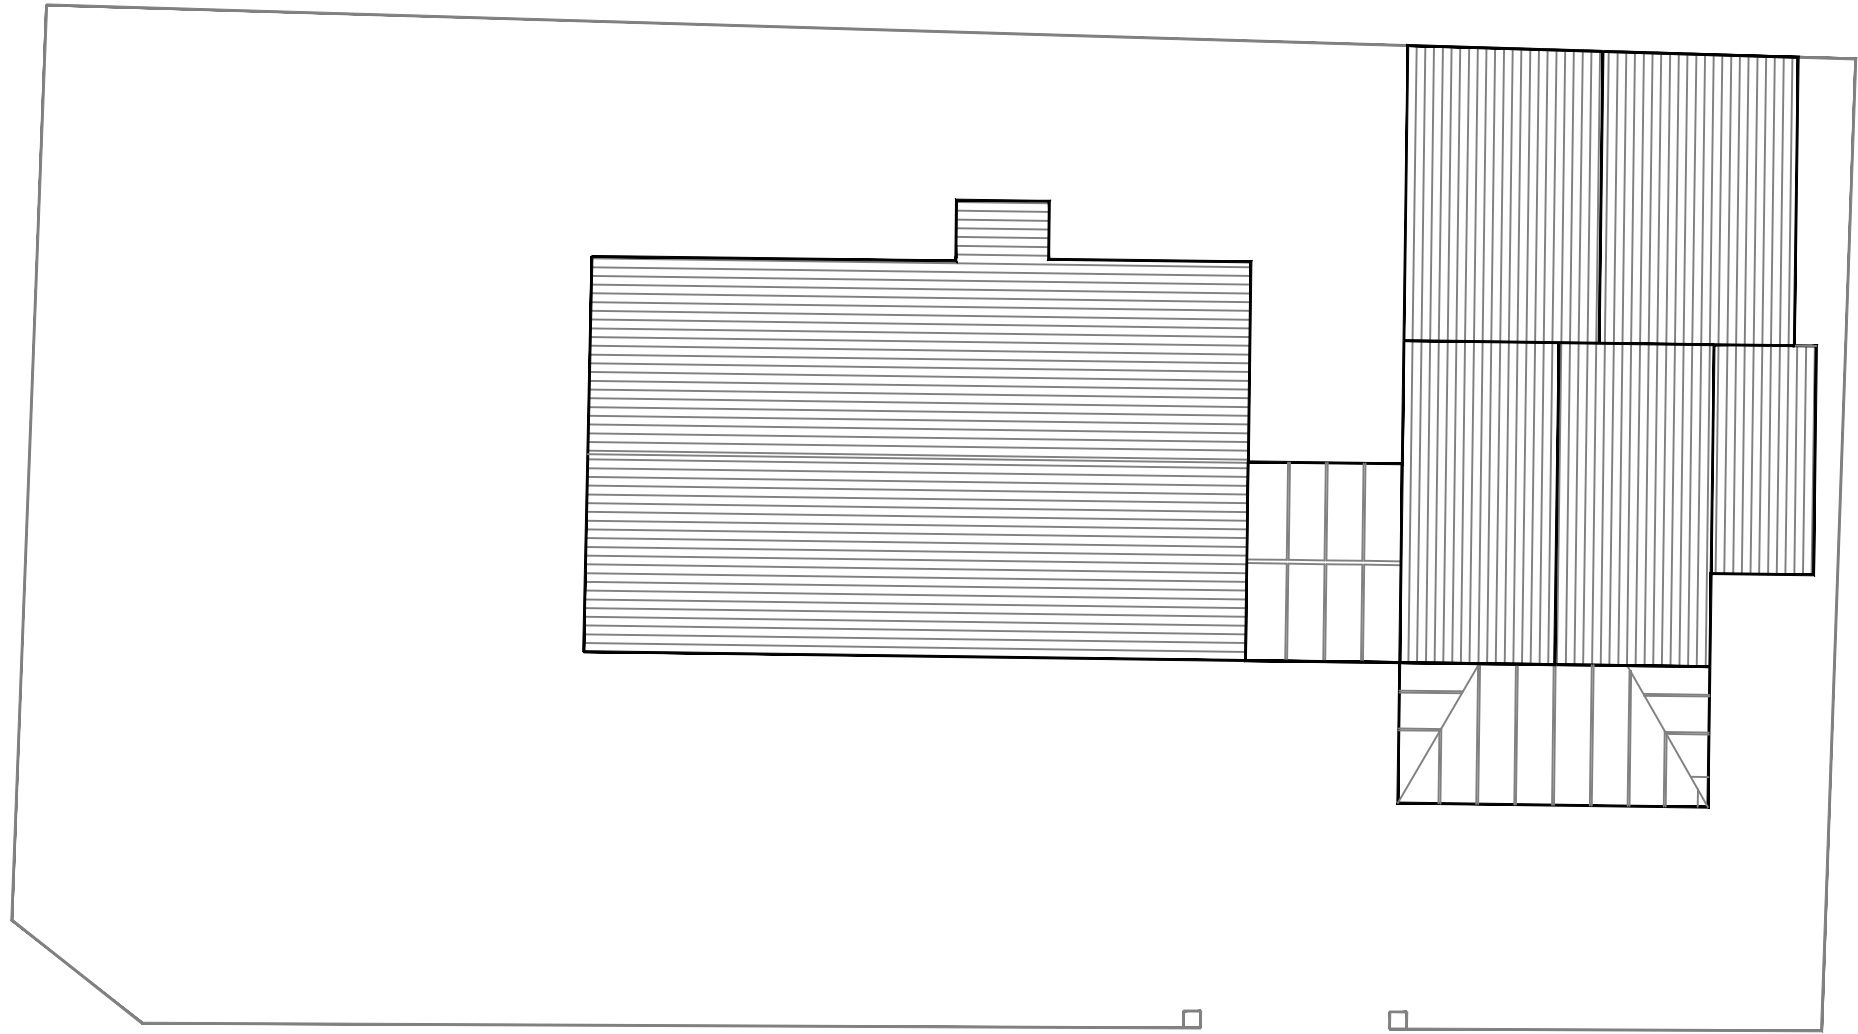

Site Plan
Scale: 1:200

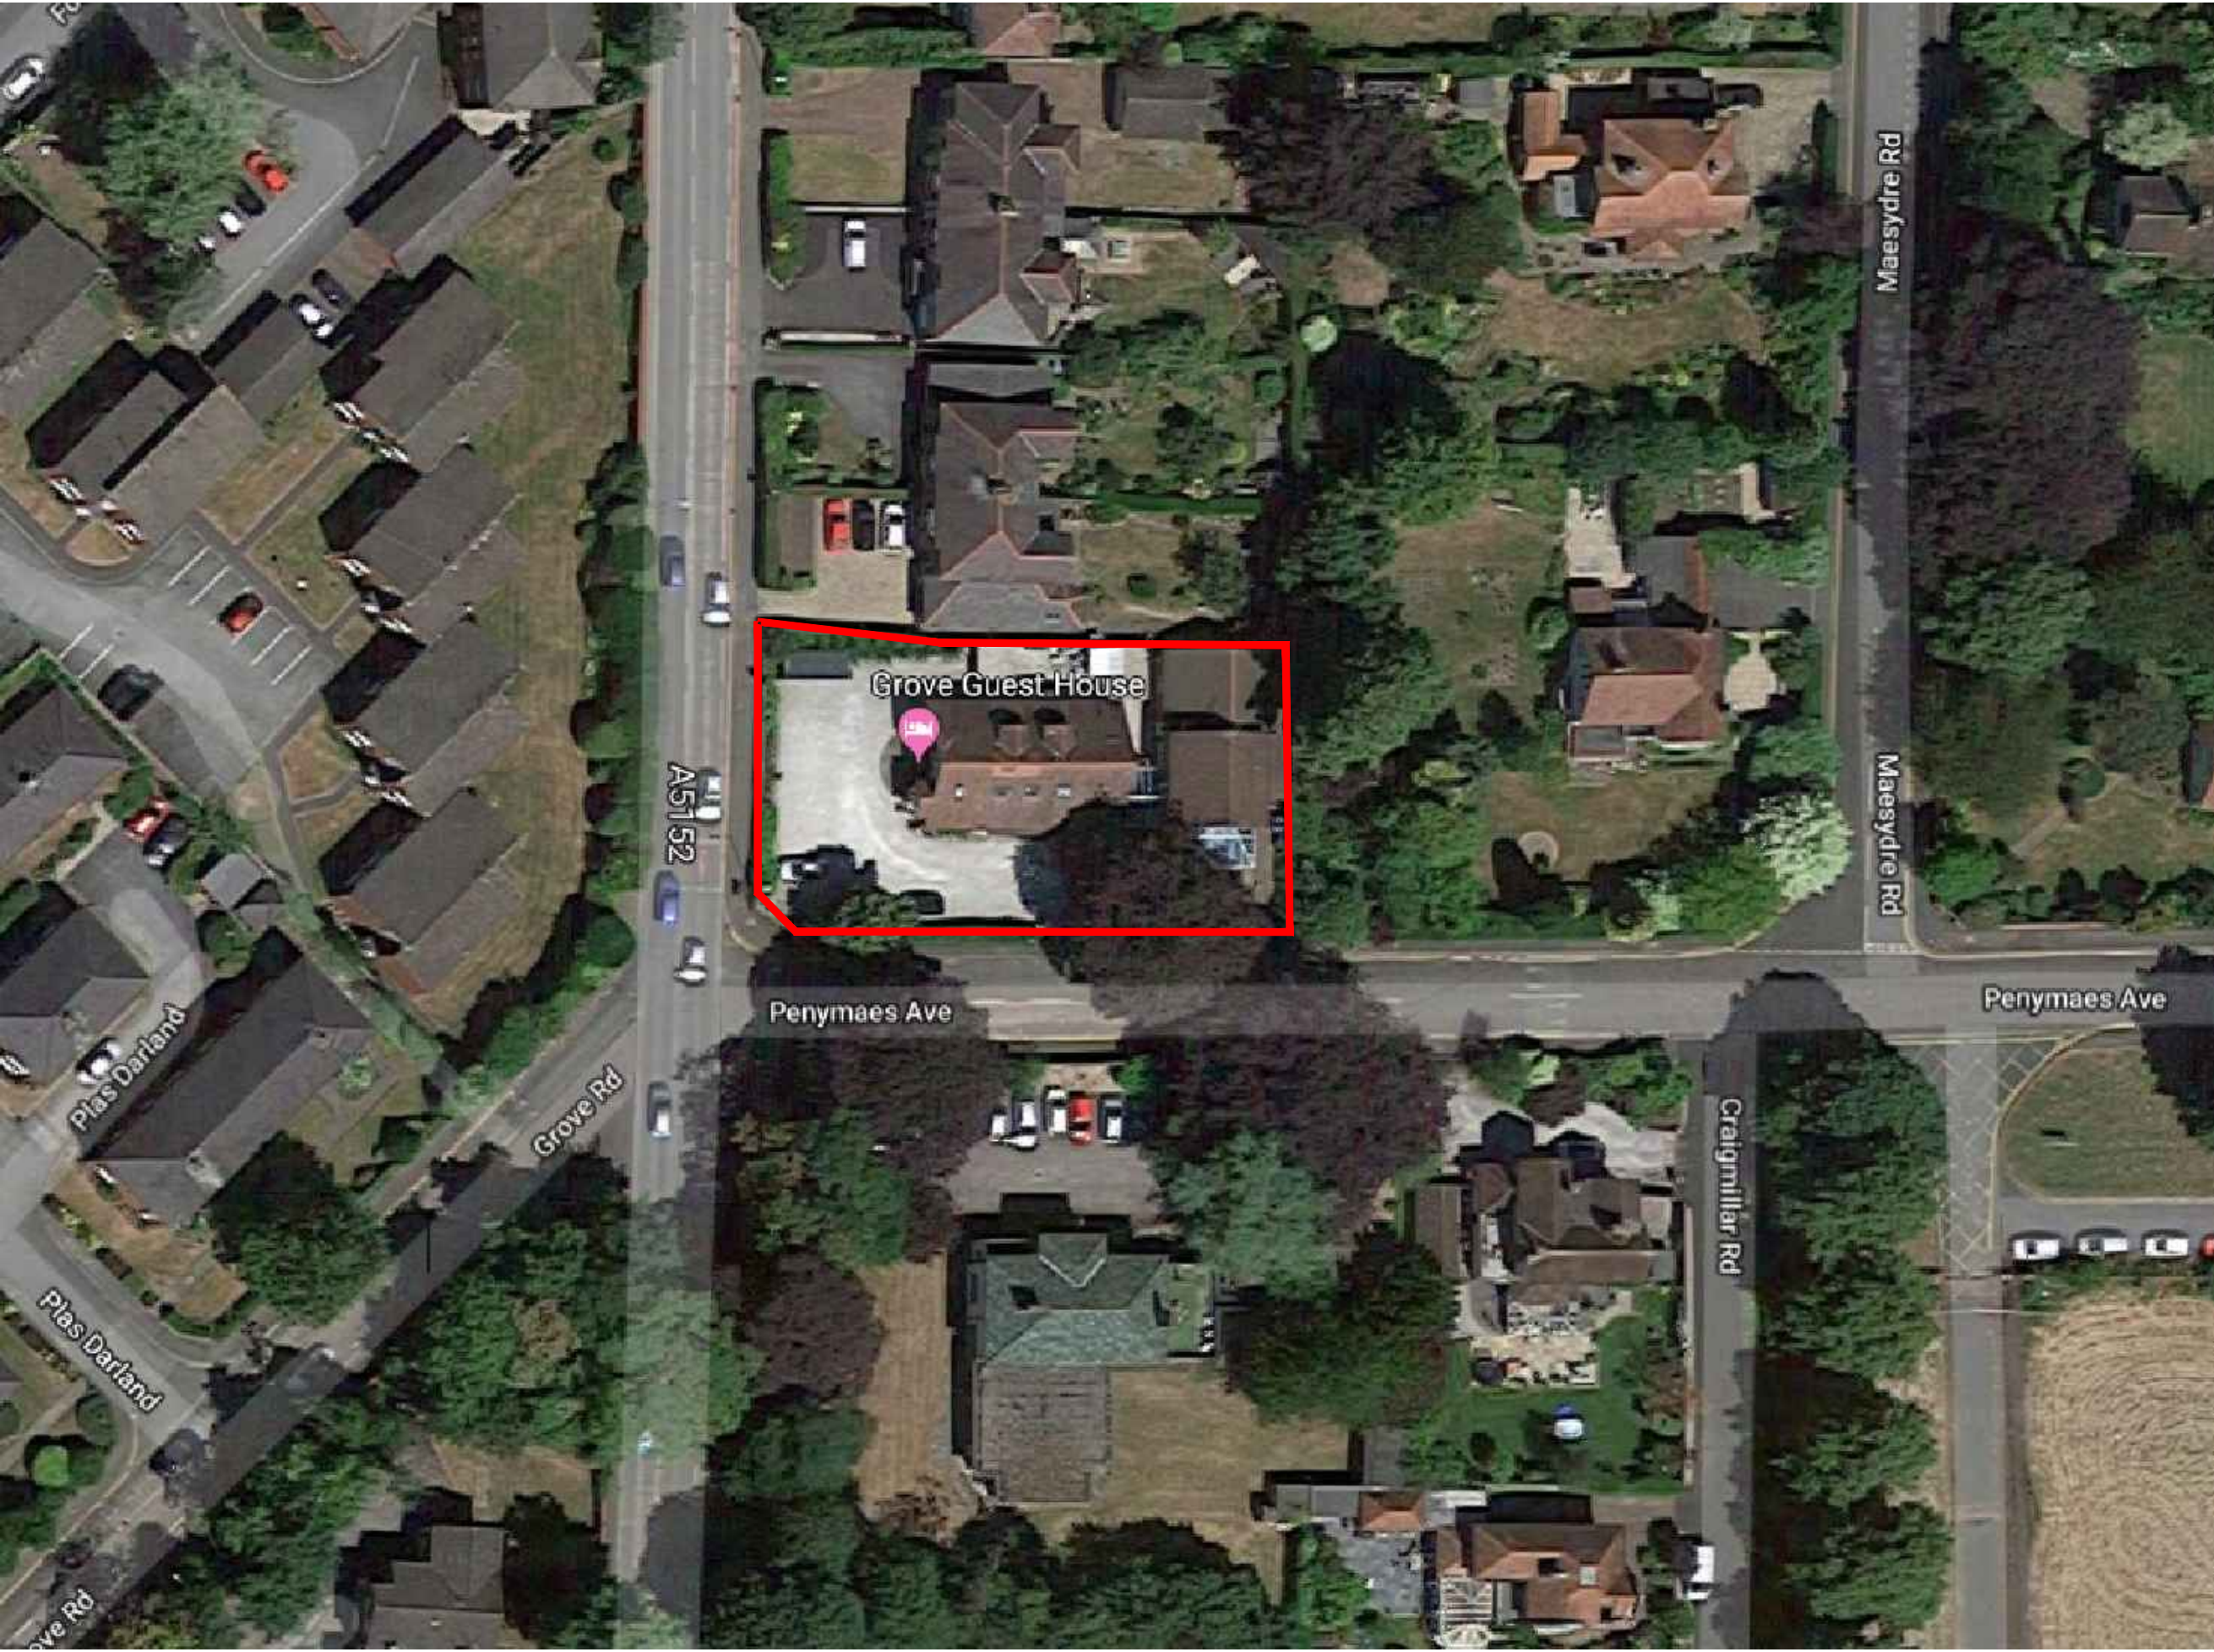

Aerial View
Scale: NTS

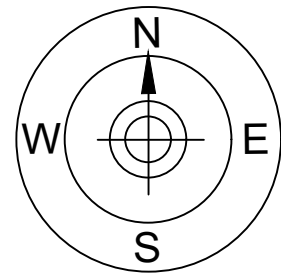

This drawing is subject to copyright and is not to be reproduced in part or whole without approval. Do not scale this drawing - check all dimensions on site.			
Rev	Description	By	Date
 Northern Healthcare Putting people first Northern Healthcare Barlow Hall Business Park Hardy Street, Eccles Manchester M30 7NB T: 0161 974 7210 M: 07503 622 363 Email: sajad.hussain@northernhealthcare.org.uk			
Client			
Northern Healthcare			
Project			
36 Chester Road, Wrexham, LL11 2SD			
Drawing Title			
Location and Site Plans			
Drawn by	SAJ	Checked by	ME
Scale	14 Nov 2019		
Subsidiary	S2 - Suitable for information	Scale @ A1	Varies
1905	NHC - A - 100	A	
C-A JOB NO.	PROJECT - ORIGINATOR - VOL - LEVEL - TYPE - ROLE - NUMBER	REV.	