




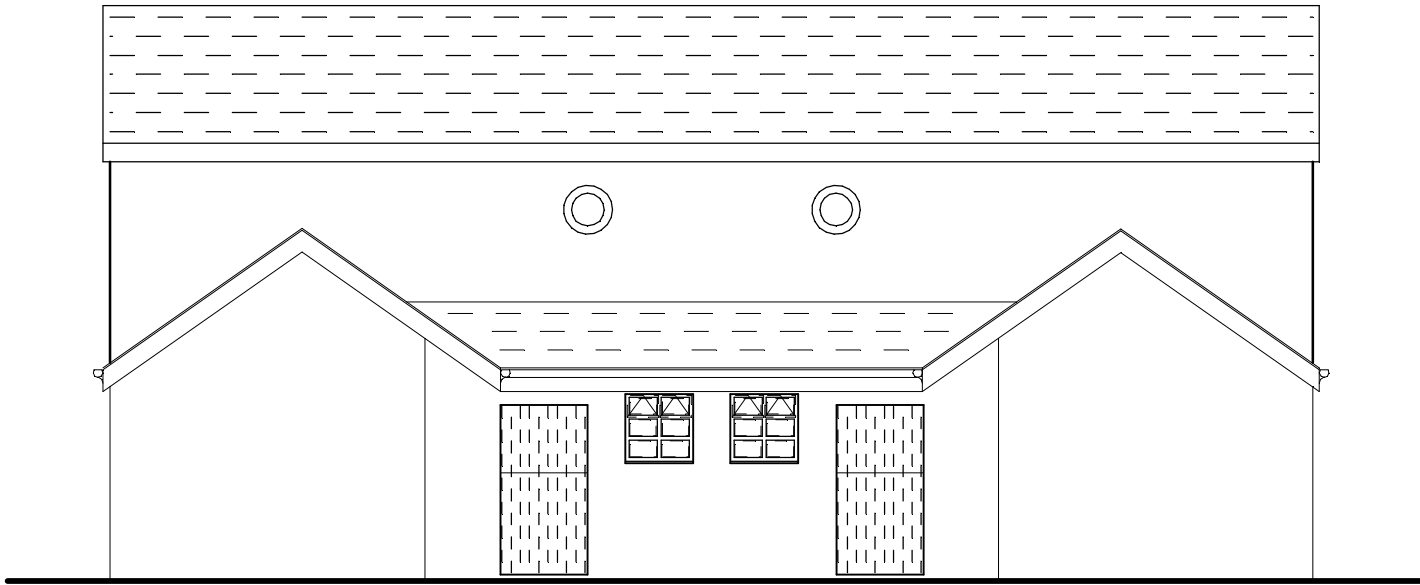


EXISTING NORTH ELEVATION

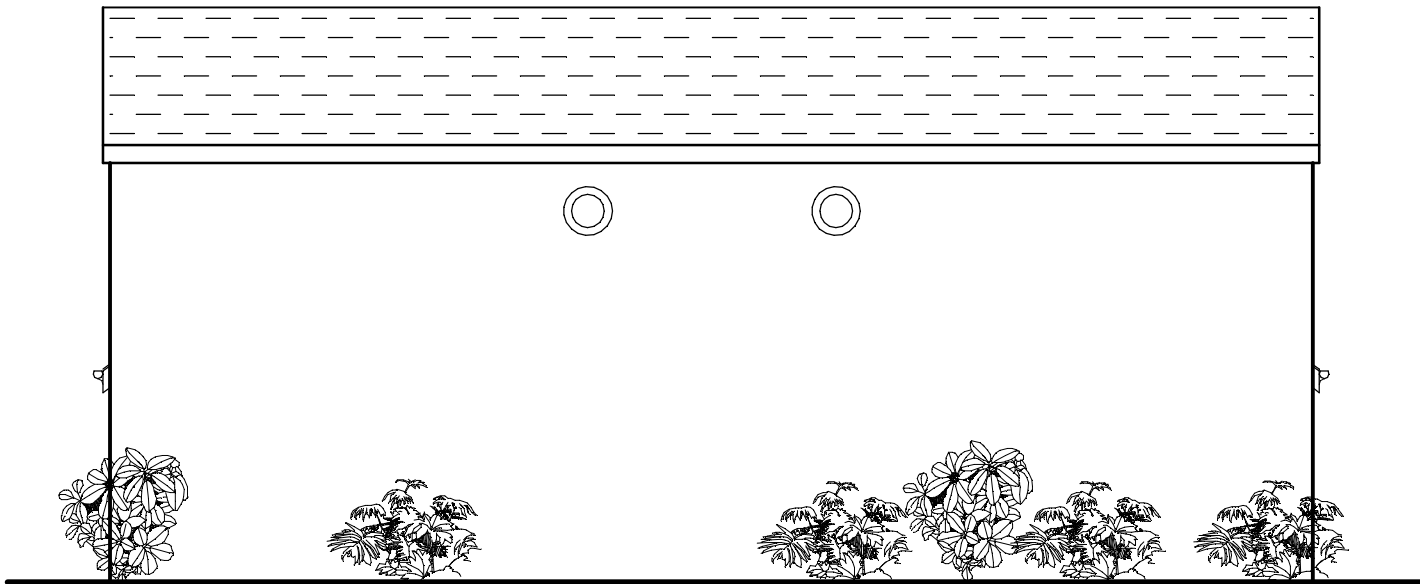

EXISTING SOUTH ELEVATION

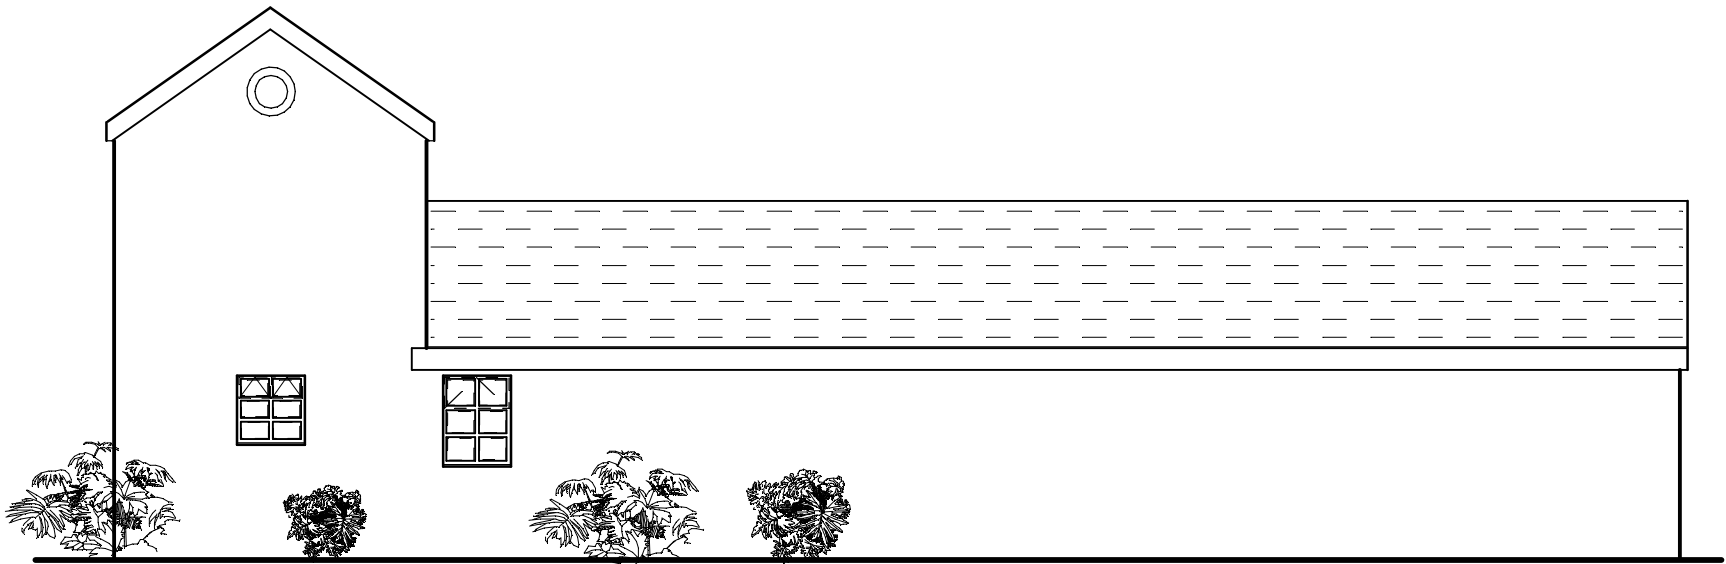

EXISTING EAST ELEVATION

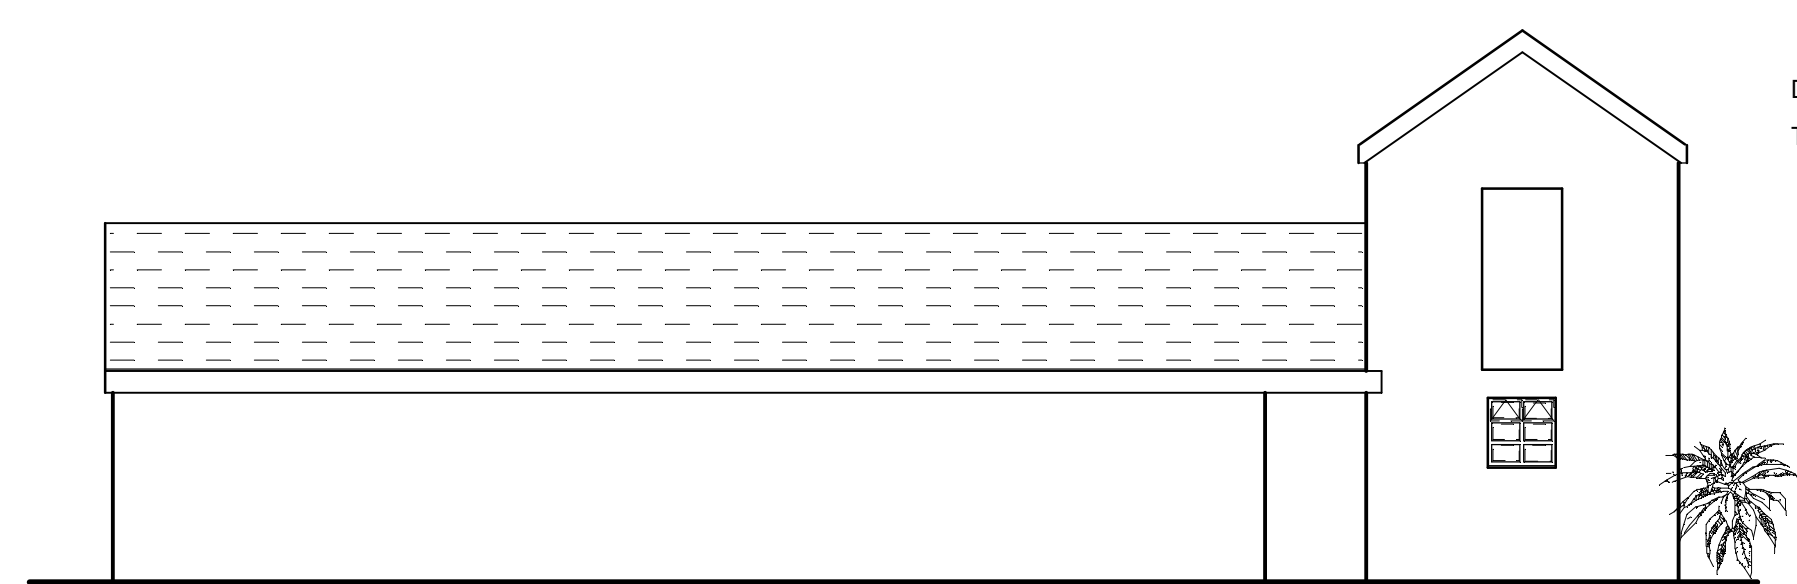


EXISTING WEST ELEVATION

ROOFING:
Blue/grey natural slate, nominal pitch 35°
Timber barge boards and fascia boards
Rafter and purlin carpentry


WALLS:
Rendered 150 blockwork painted white/blue-grey

WINDOWS:
Timber casement window frames


DOORS:
Timber ledged and braced "stable" doors

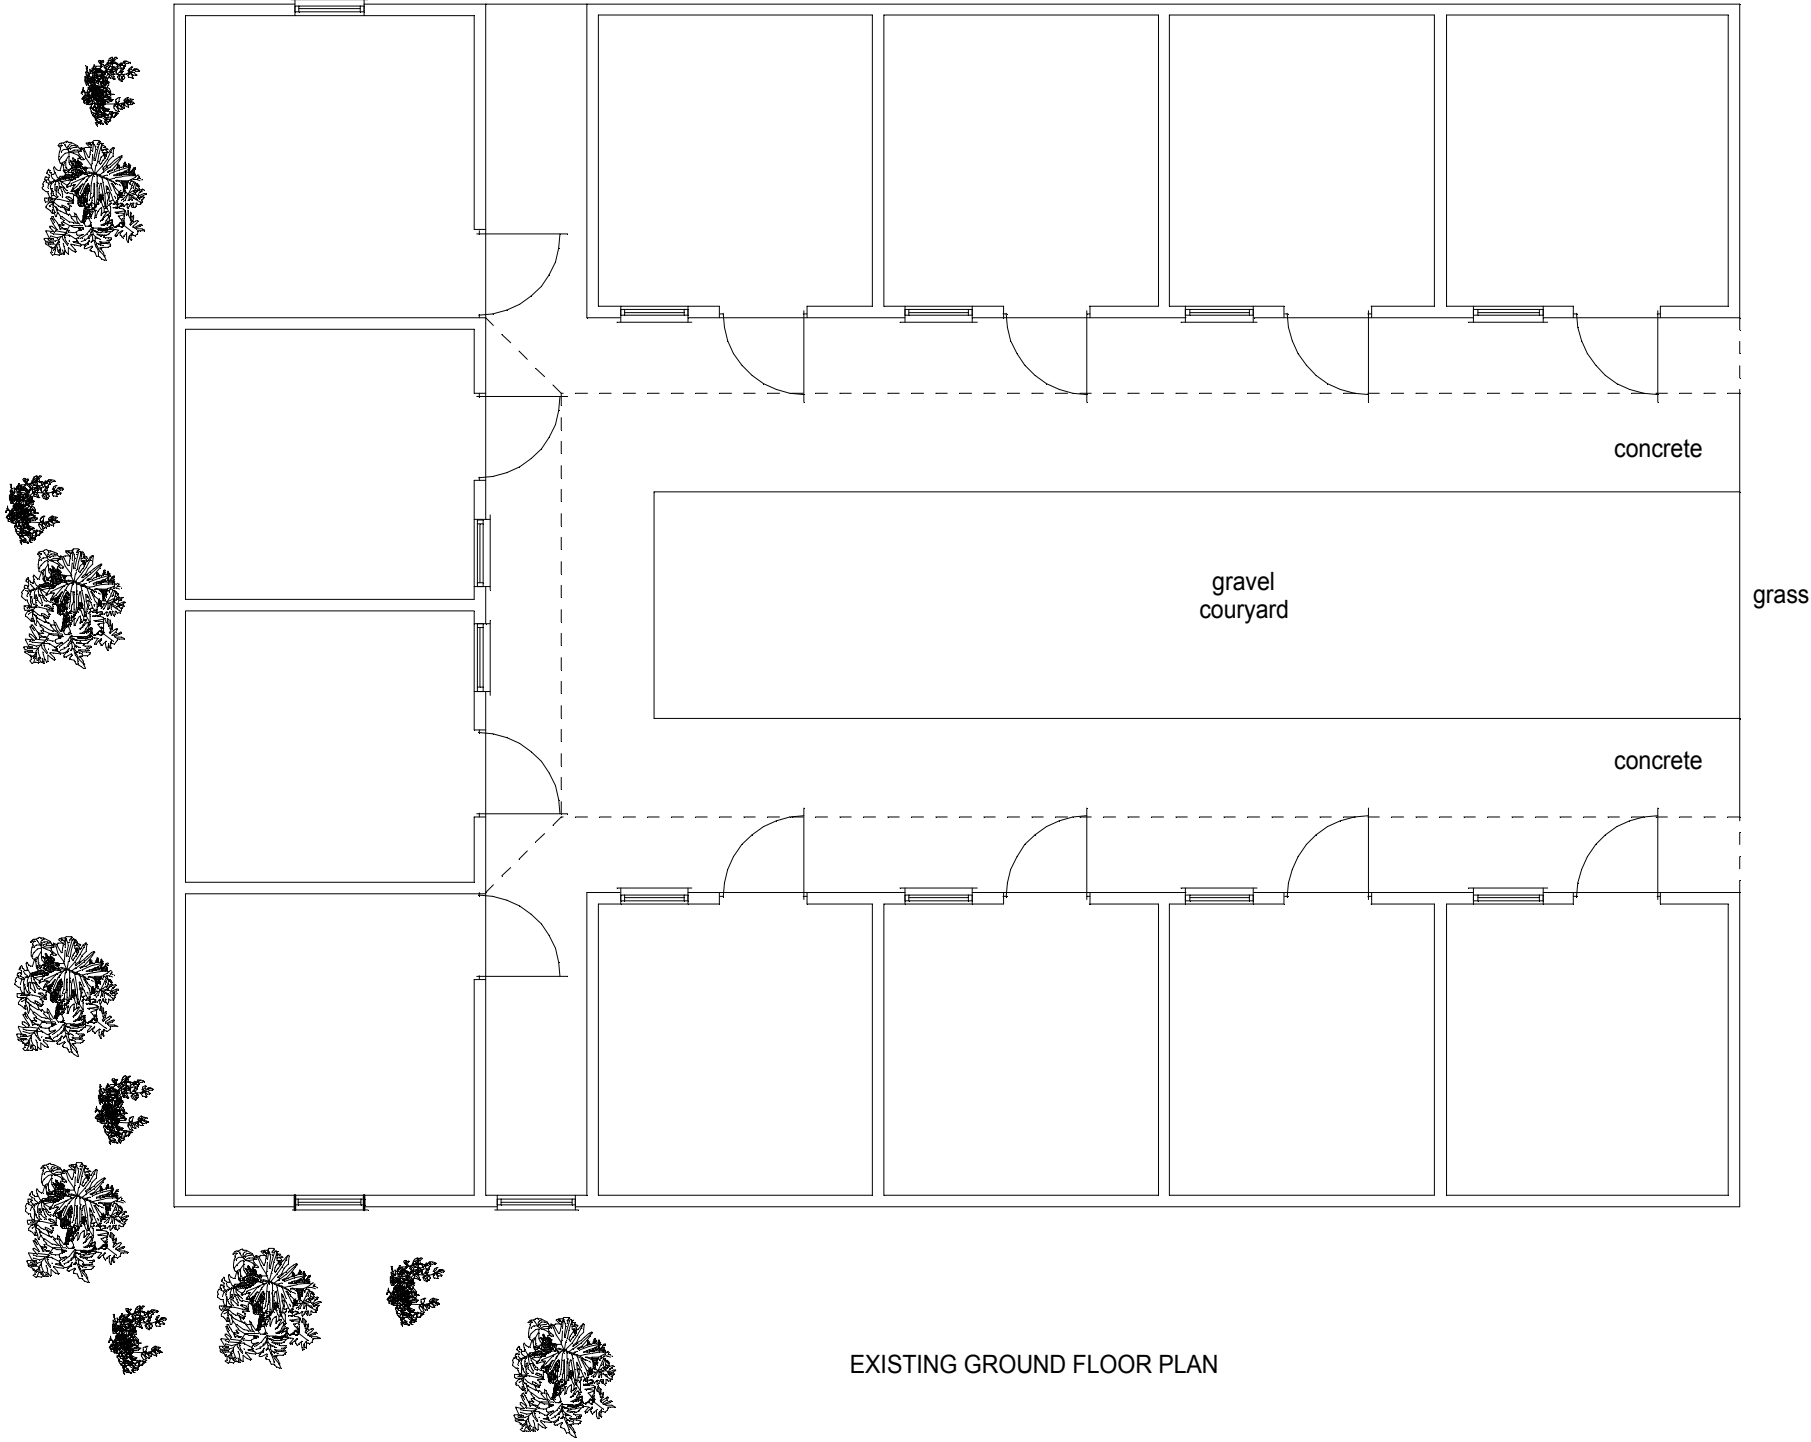

EXISTING GROUND FLOOR PLAN

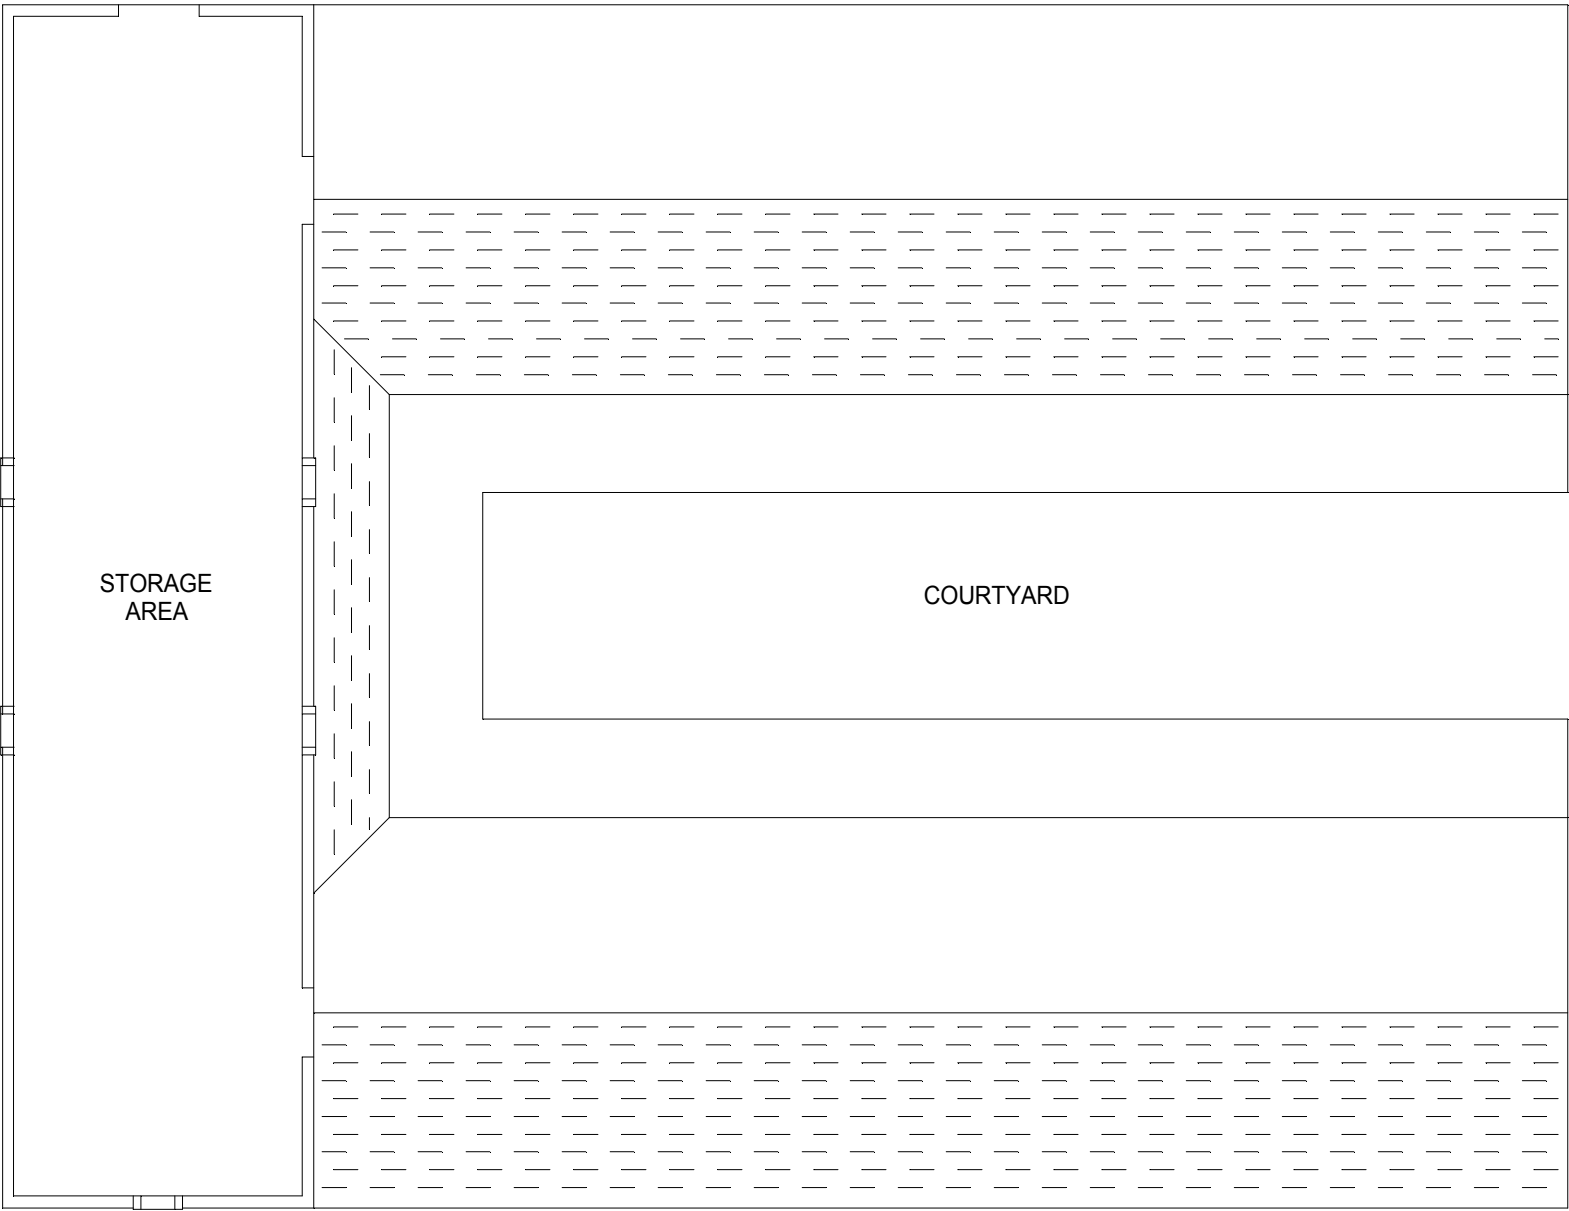

EXISTING FIRST FLOOR PLAN

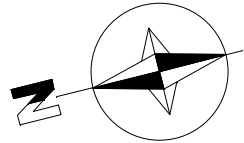

ARCHITECTURAL DMSI SERVICES 01978 253662		
PROJECT:	Development at Higher Penley.	
SITE:	Glenmore, Higher Penley, Wrexham.	
CLIENT:	Mr.R. Loughlin.	
TITLE:	Stable Block Plans/elevations as Existing	
DATE:	FEBRUARY 2019	
SCALE:	1:100 @ A2	DWG. No. FV7 / 0219 / 5