
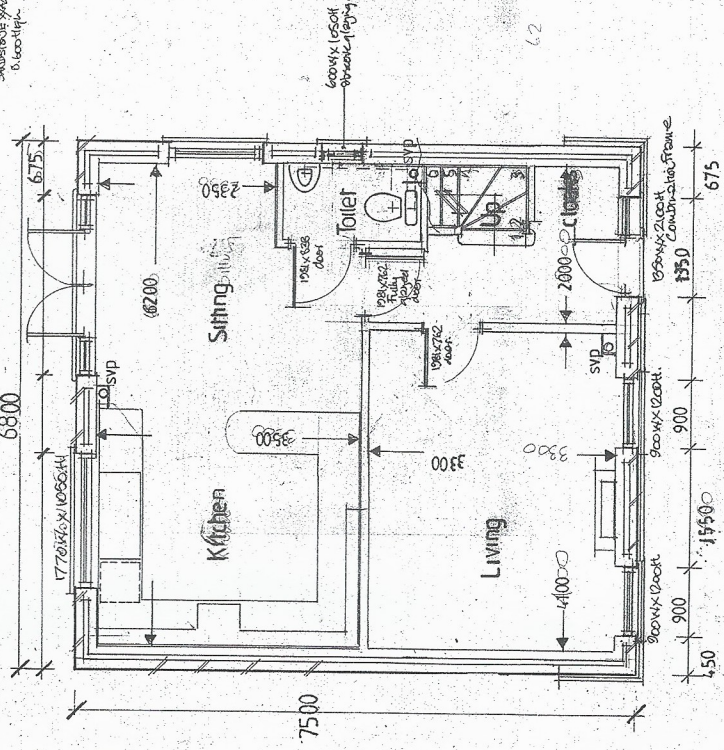


Proposed General Site Layout scale 1:200

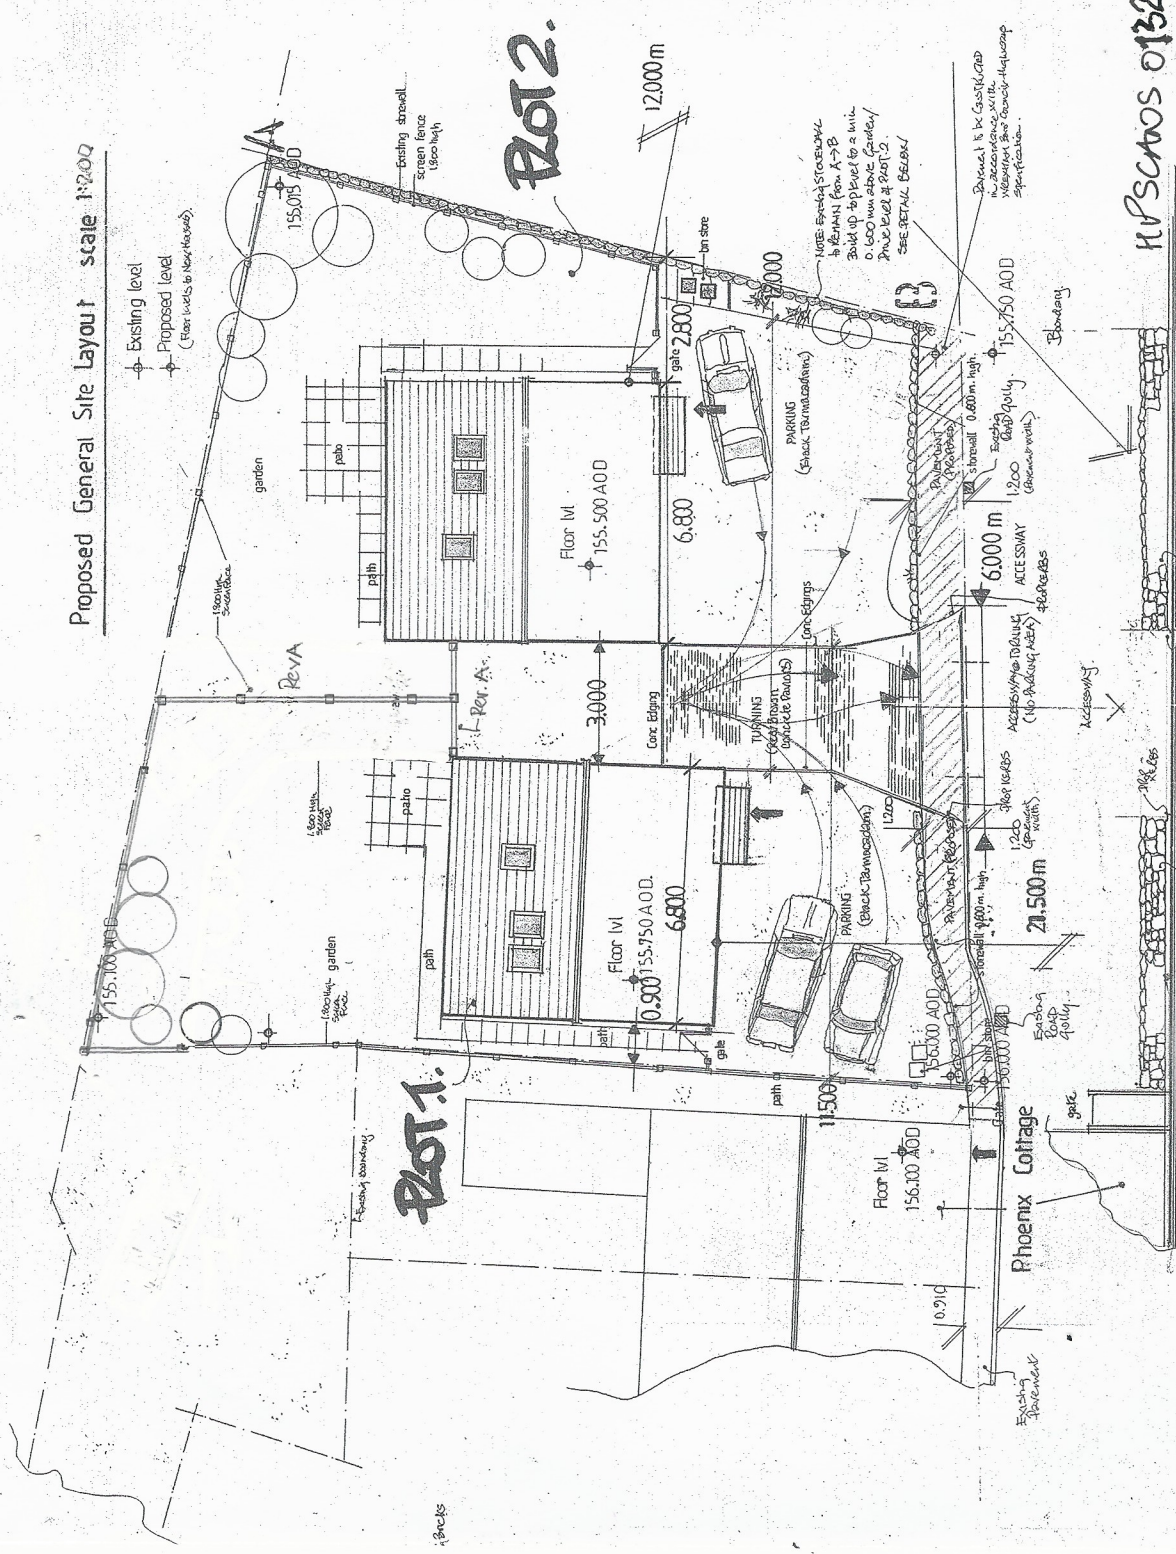

Proposed Ground Floor Plan Scale 1:100

Drawing No.	273/5.11.014
-------------	--------------

**Rob Edwards
& Design Associates**

**Architectural Designers,
Project Managers, Planning Consultancy**

BSc. Hons - Structural Engineer
TEL 07980 527421

PROJECT:

DESIGN PROBLEM: 2 NO DETAINED
3 BED HOUSES + PARKING IN
SITE OF FORMER BLACK HOUSE
CARPARK SITE @ TOP OF
SOUTHERN HILL W/ EXISTING
EJECT: HUGHES PROBERTY (NO. 100)

DATE	DRAWN	SCALE
12.11.2014	R.P.E.	As shown

DESCRIPTION:

Proposed, G.S. Layout
Proposed Paving - Plot 1 & 102
Proposed Elevations
Proposed Flood Plains

REVISIONS:

Issue Date 13.11.2014
Revised Party Boundaries
10.11.2014 02.02.2020.