



GENERAL NOTE:

1. UNDER NO CIRCUMSTANCES SHOULD DIMENSIONS BE SCALED FROM THIS DRAWING IF IN DOUBT ASK.
2. THE DRAWINGS ARE TO BE READ IN CONJUNCTION WITH ALL OTHER RELEVANT DRAWINGS/SPECIFICATION. ANY DISCREPANCIES, ERRORS OR OMISSIONS TO BE BROUGHT TO THE ATTENTION OF **d2architects**.
3. ALL DIMENSIONS ARE TO BE CHECKED PRIOR TO COMMENCEMENT.
4. THIS DRAWING IS THE PROPERTY OF **d2architects** AND MUST NOT BE COPIED OR REPRODUCED EITHER IN WHOLE OR IN PART WITHOUT WRITTEN PERMISSION.

Rev:	Revision:	Date:
X	Planning Issue	24.04.19
A	Courtyard Amended	30.08.19
B	Annotation Amend.	10.09.19

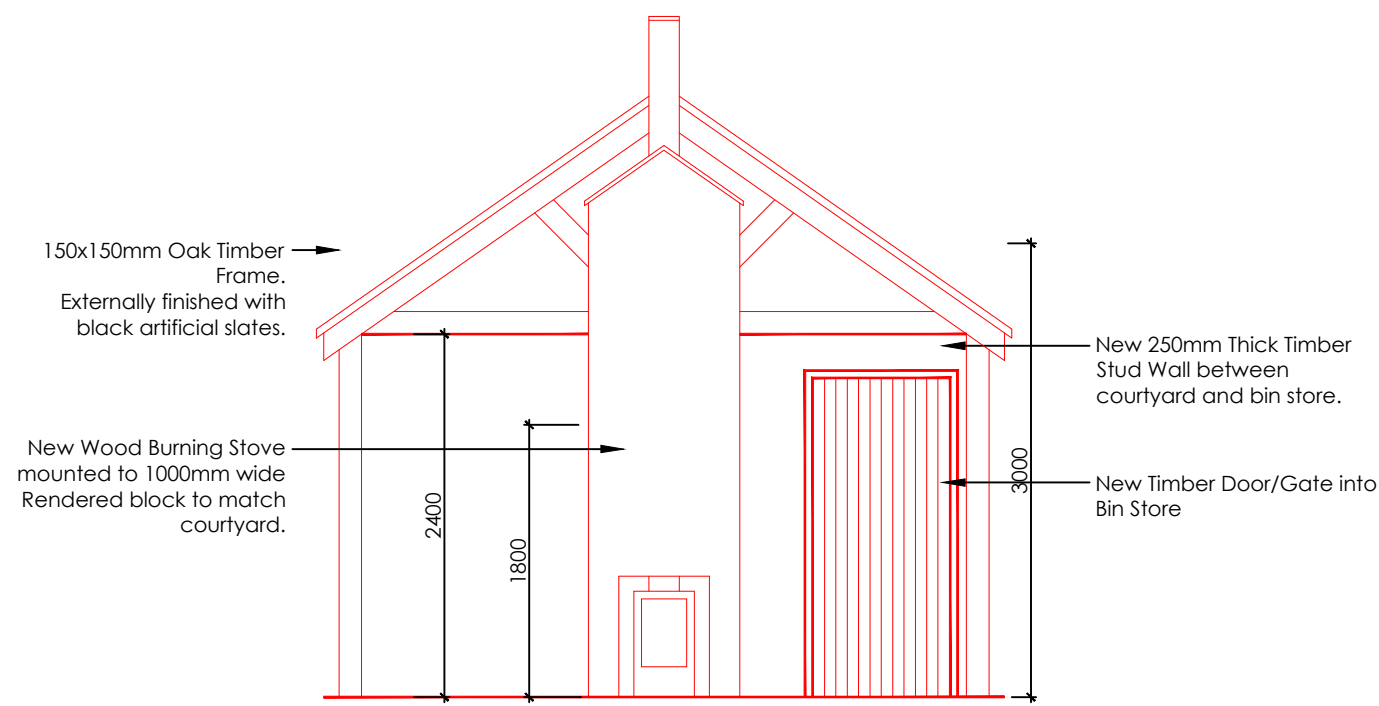

Courtyard Elevation

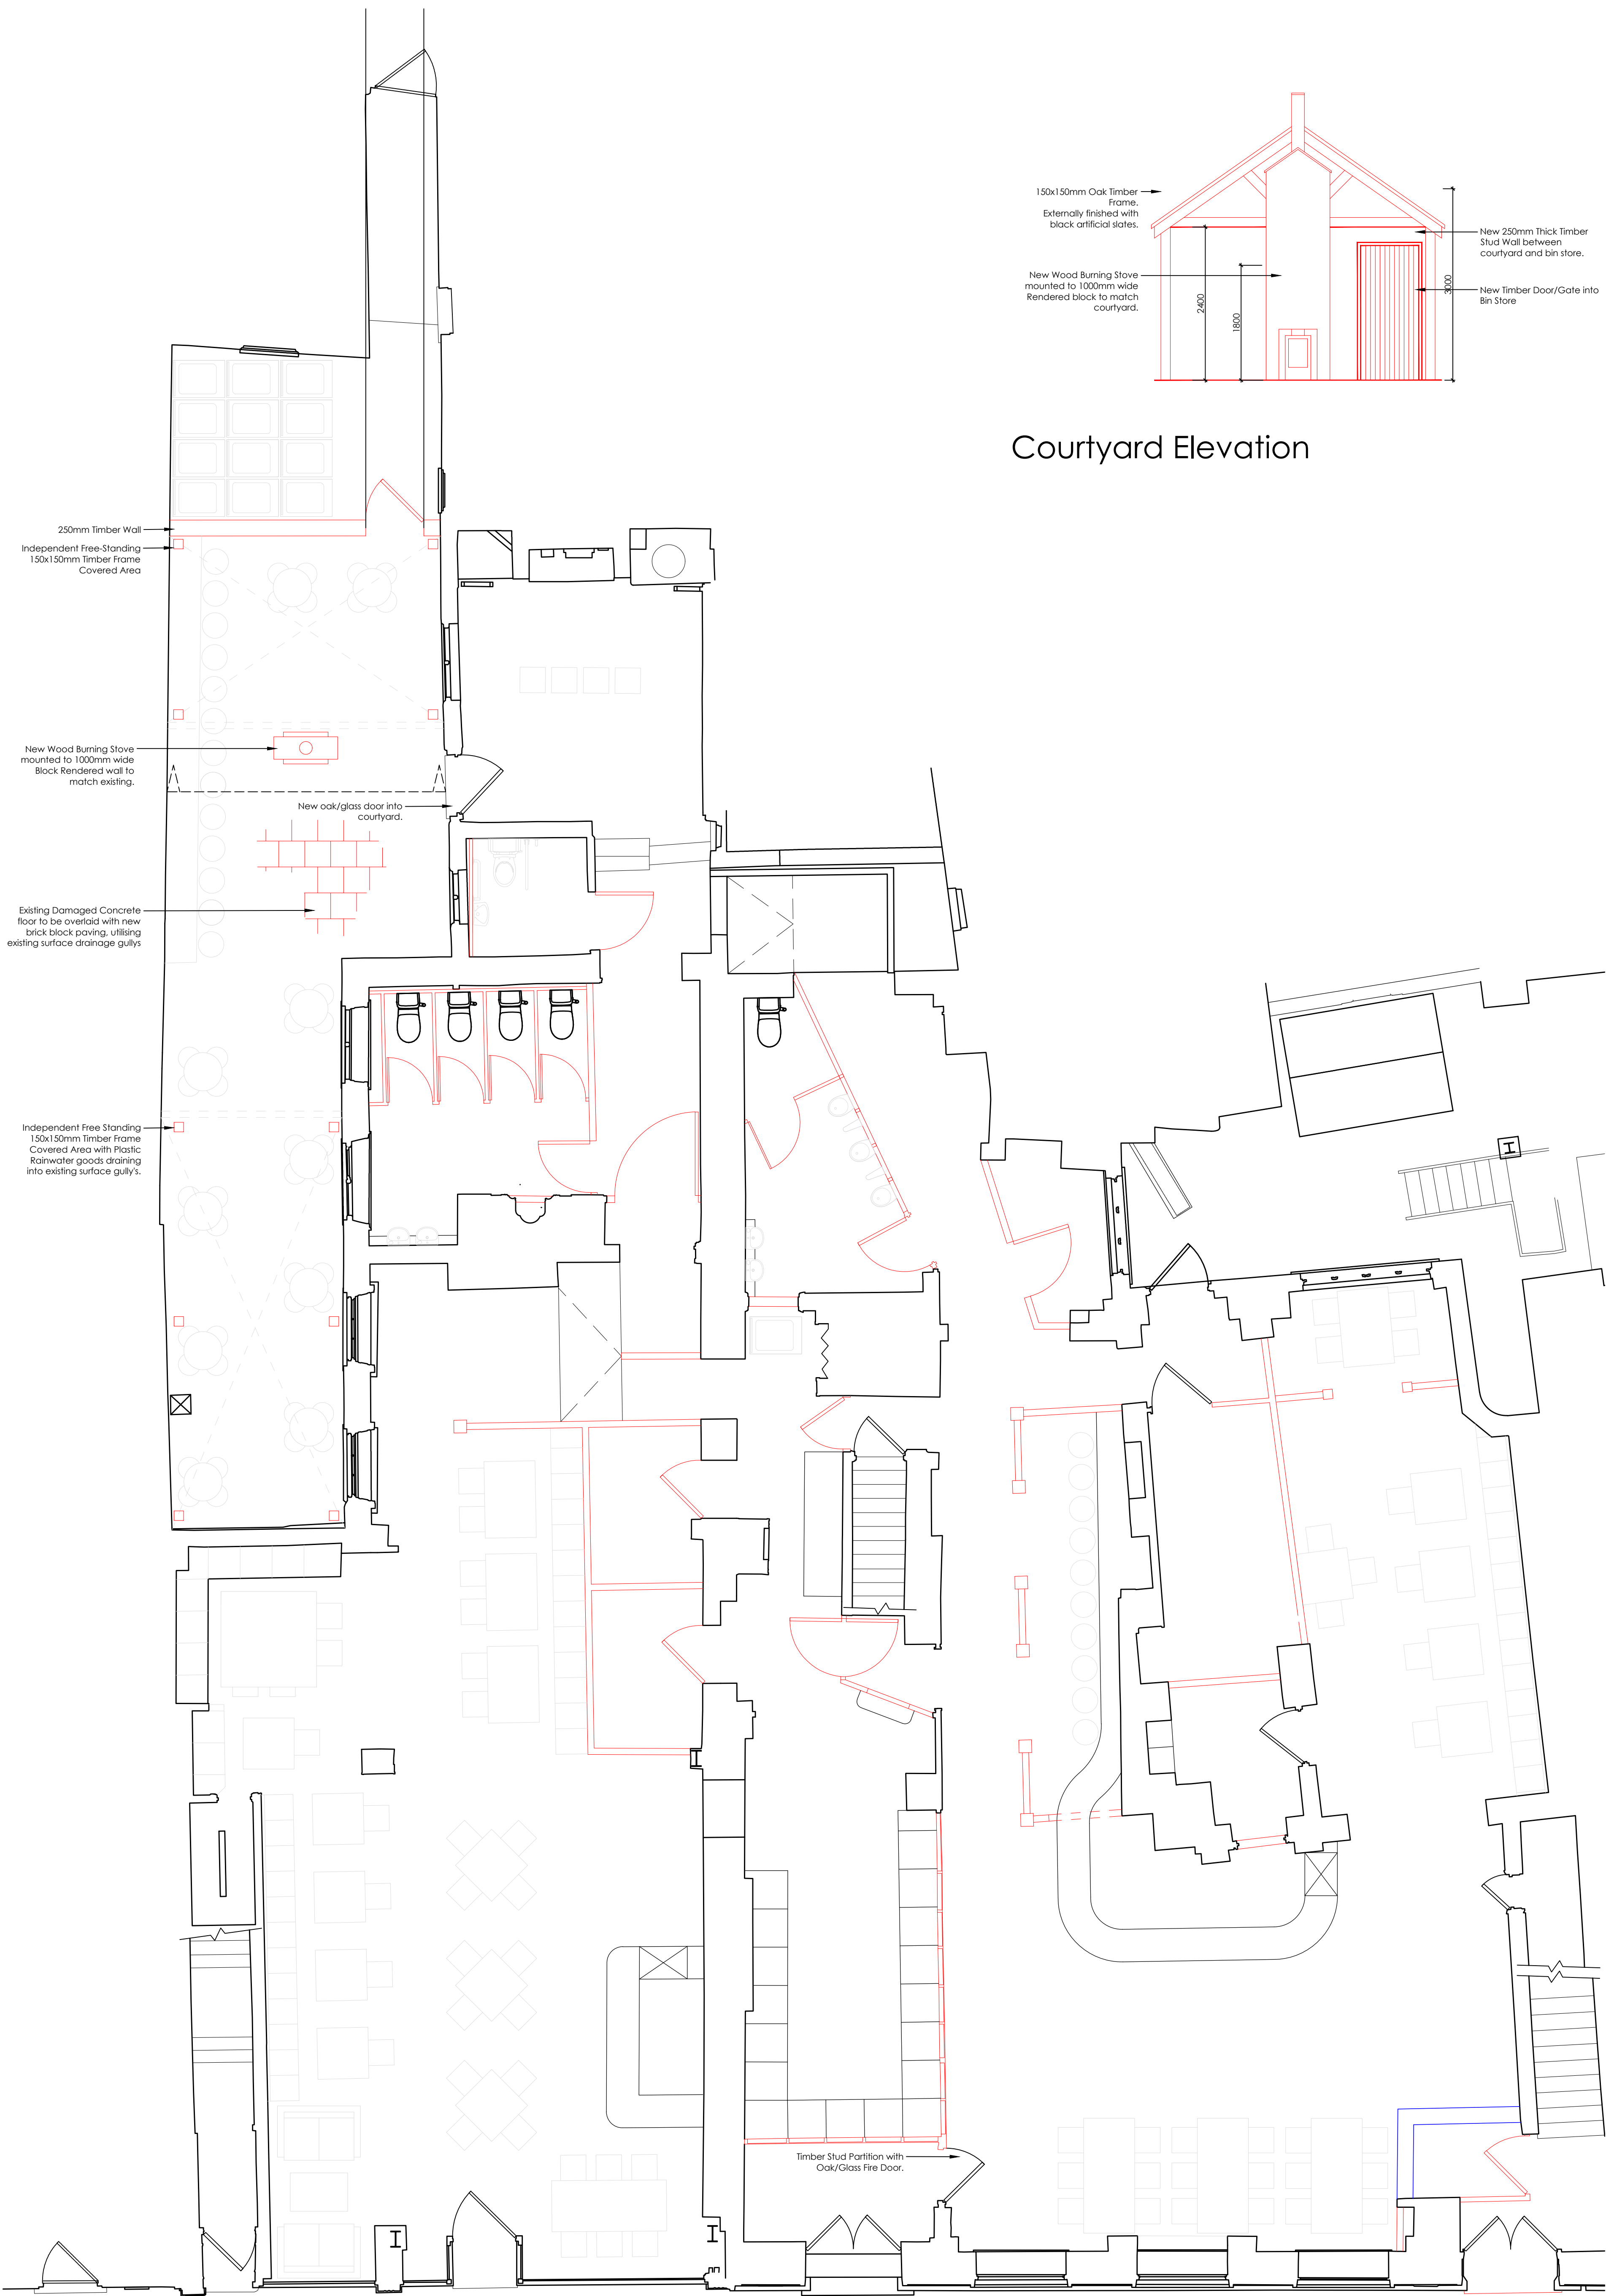

Planning

Scheme Title:
38-41 High Street, Wrexham

Drawing Ref:
Proposed Site Plan

Scale: 1:50 @A1
Drawn by: LOJ
Checked by: MOH

Job: 5711 Drawings No: SK05 Rev: B

d2architects

Soughton House
2 Nicholas Street Mews
Chester
Cheshire
CH1 2NS

Hirdi Studio
Pentre Celyn
Ruthin
Denbighshire
LL15 2PF

T: 01244 326 347
E: admin@d2architects.co.uk
W: www.d2architects.co.uk