




NORTHEAST ELEVATION

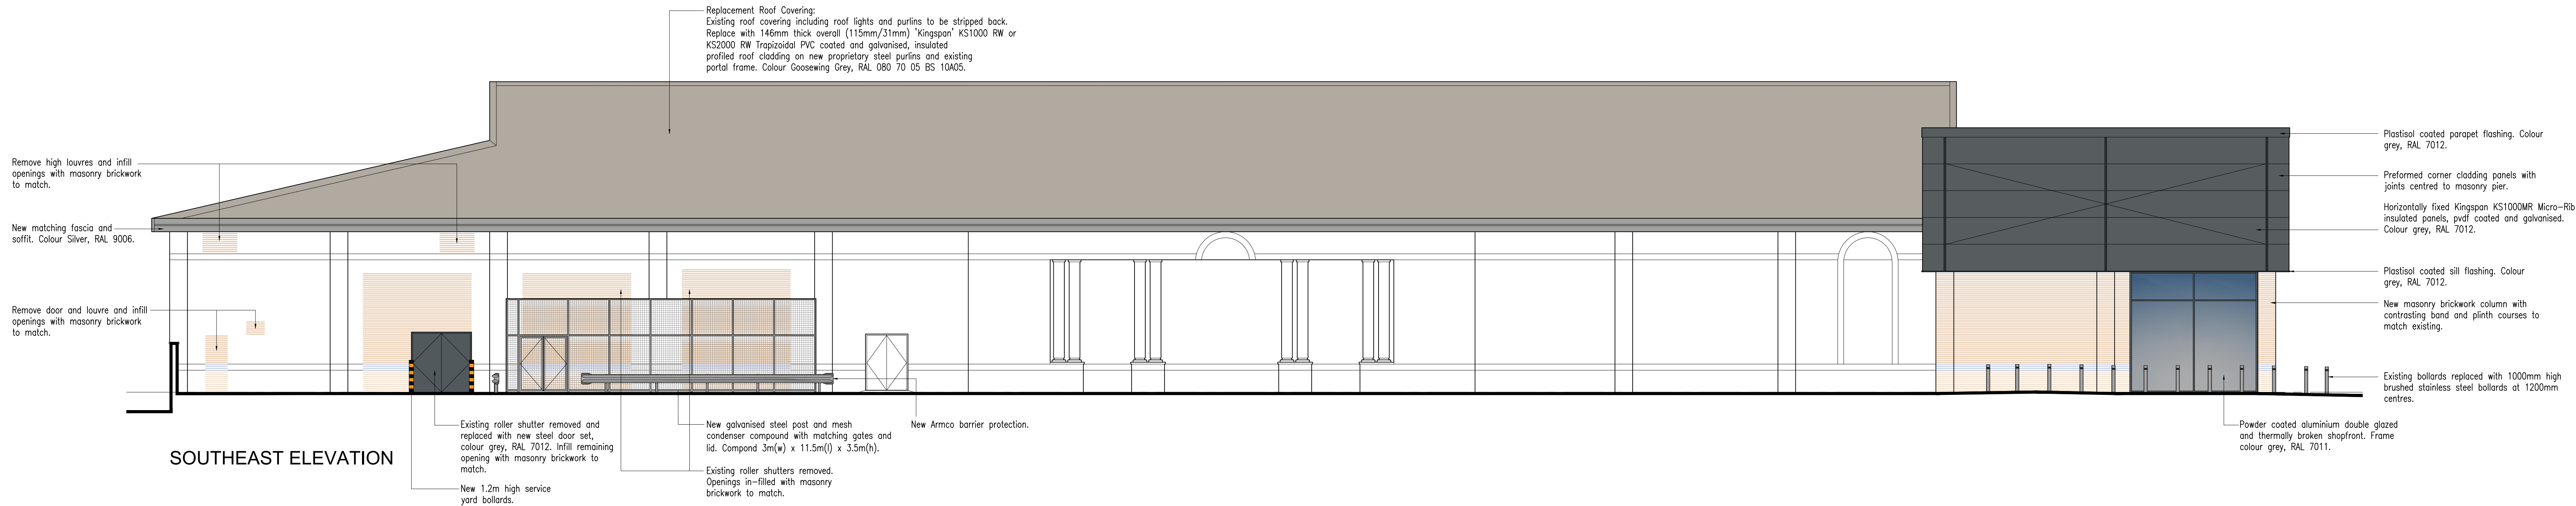

SOUTHEAST ELEVATION

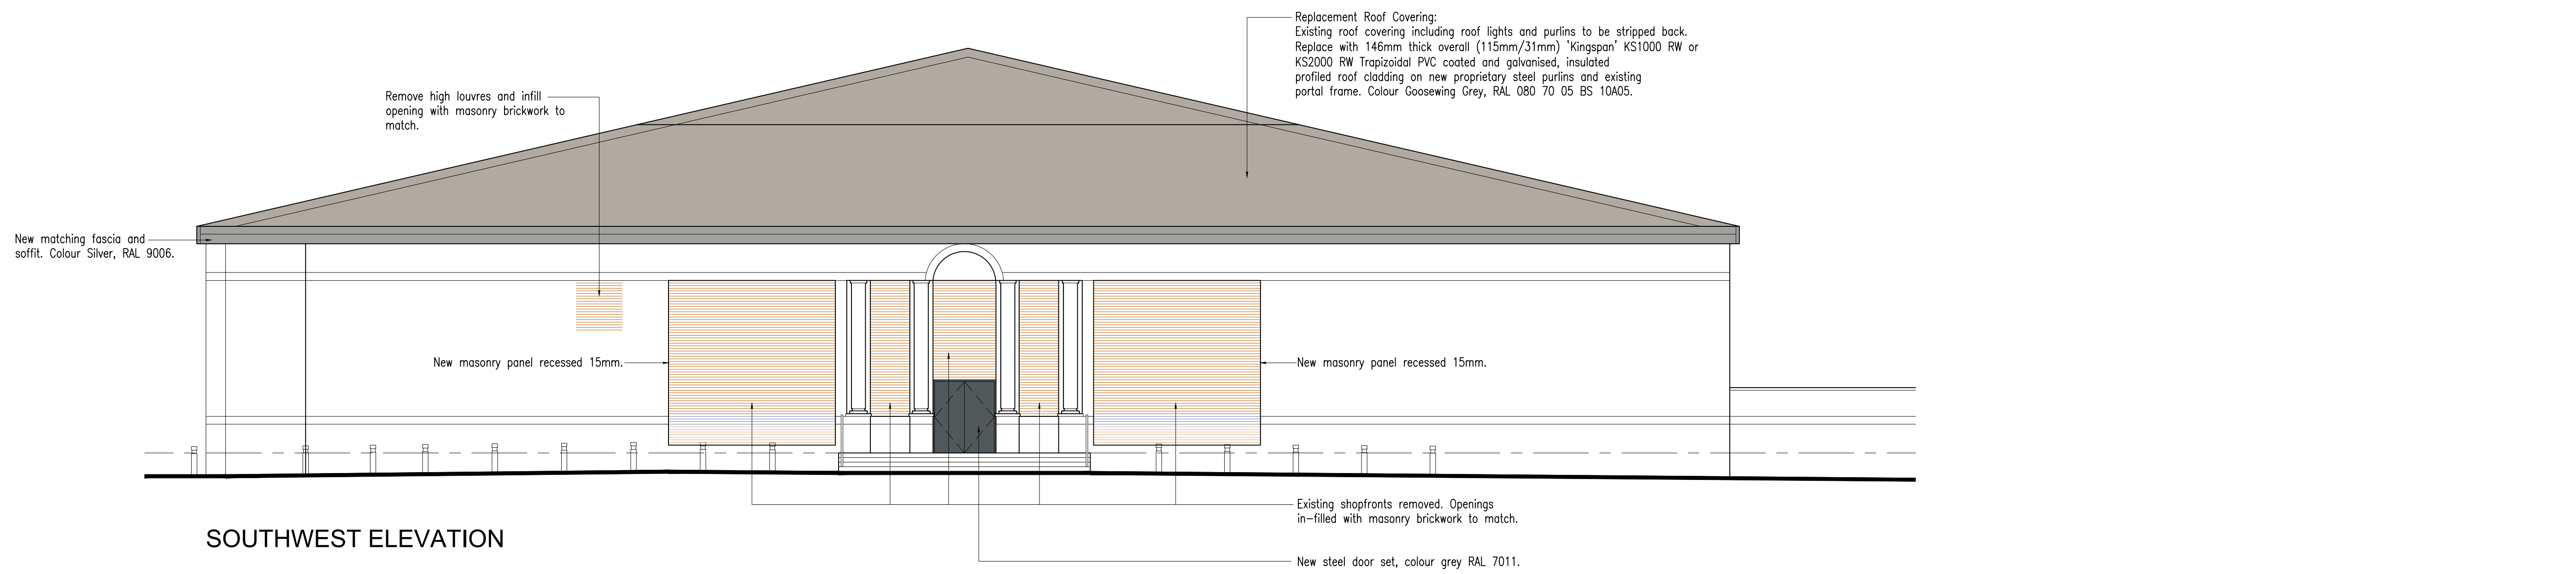

SOUTHWEST ELEVATION

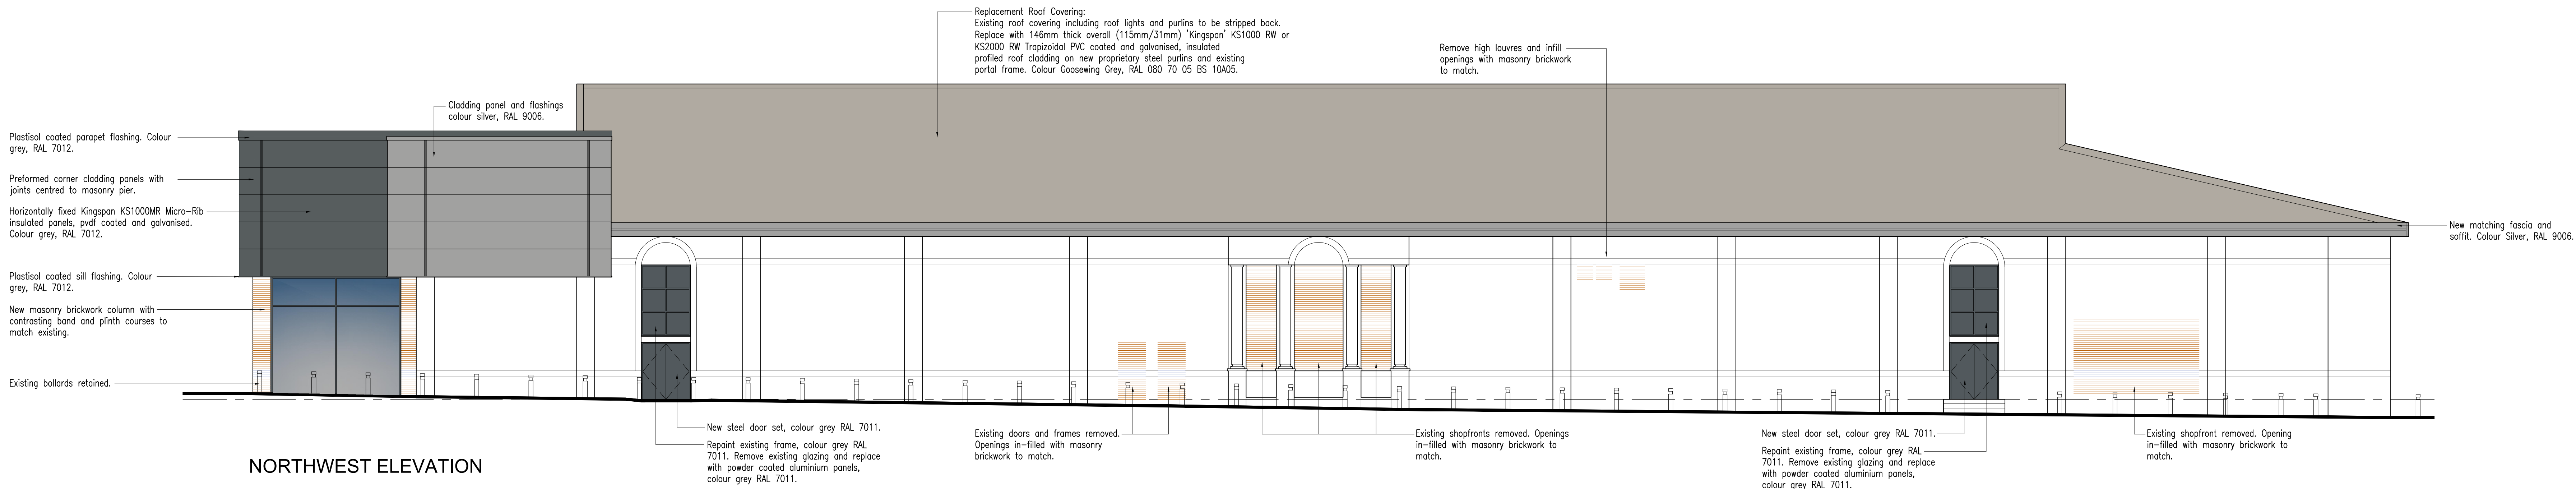

NORTHWEST ELEVATION

0m 1m 5m 10m
1:100

home bargains
TOP BRANDS - BOTTOM PRICES

Planning

WPL	
WPL Consulting LLP 1 Airport West, Lancaster Way, Leeds LS19 7ZA Tel: 0113 202 9444 Fax: 0113 202 9333 E-mail: mail@wplconsulting.co.uk	
PROJECT TITLE Retail Unit Refurbishment Holt Street Wrexham LL13 8DH for Home Bargains	
DRAWING TITLE Proposed Elevations	
PROJECT No: 8850	DRAWING No: 105
SCALE: 1:100@A0	DATE: 21.09.18
CHECKED BY:	REVISION: E DRAWN BY: ISB