


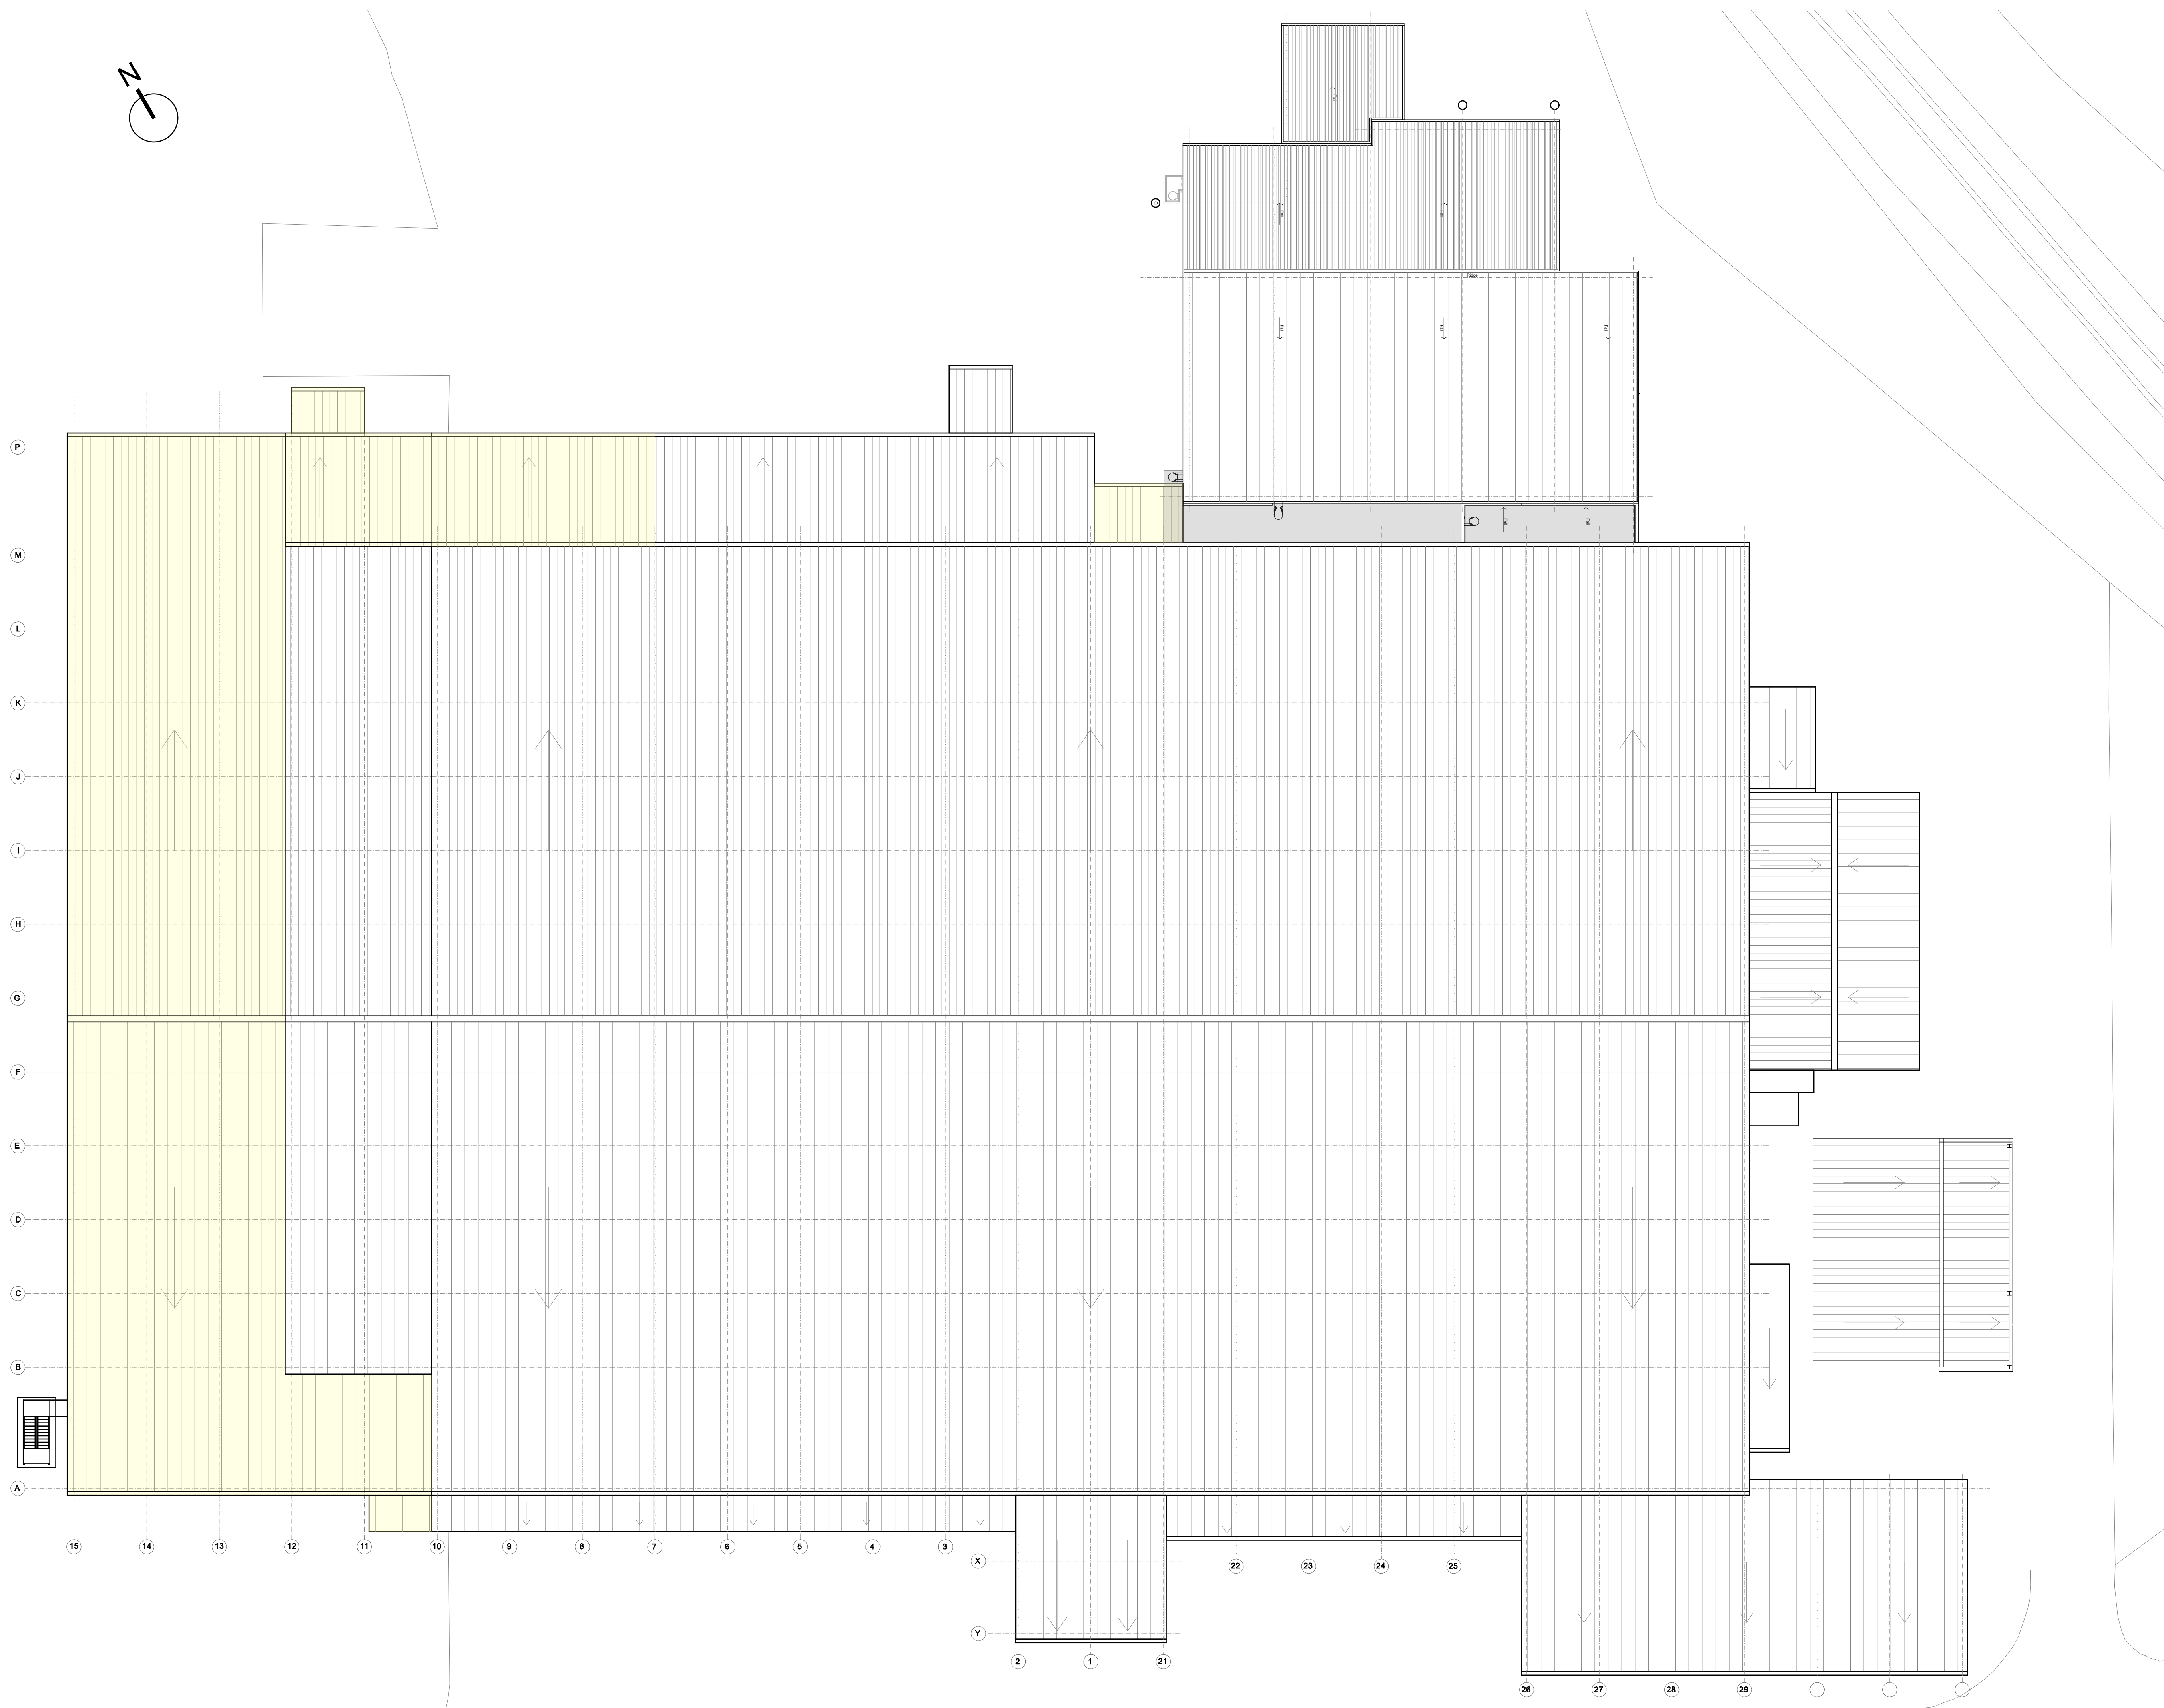

 Denotes Existing Building

 Denotes Proposed Building

This drawing and its contents, on paper and as the originating data file, remain the copyright of CoxFreeman © CoxFreeman, 2019.

ROWAN  FOODS
A DIVISION OF OSCAR MATER

CoxFreeman
4th Floor Penthouse
39 Sloney Street
The Lace Market
Nottingham NG1 1LX

0115 950 5076
0115 948 3123
info@coxfreeman.co.uk
www.coxfreeman.co.uk

client	project created
Rowan Foods	February 18
project	CFL job reference
Rowan Foods	2329
drawing title	scale
Proposed Roof Plan	1:250 @ A1
suitability description	status code
Suitable for Information	S2
revision description	revision
Planning	P05
identification / location	sheet number
project	role
originator	number
volume	
level	
type	
ROW01 - CFL - 00 - 03 - AP - A - 0603	