




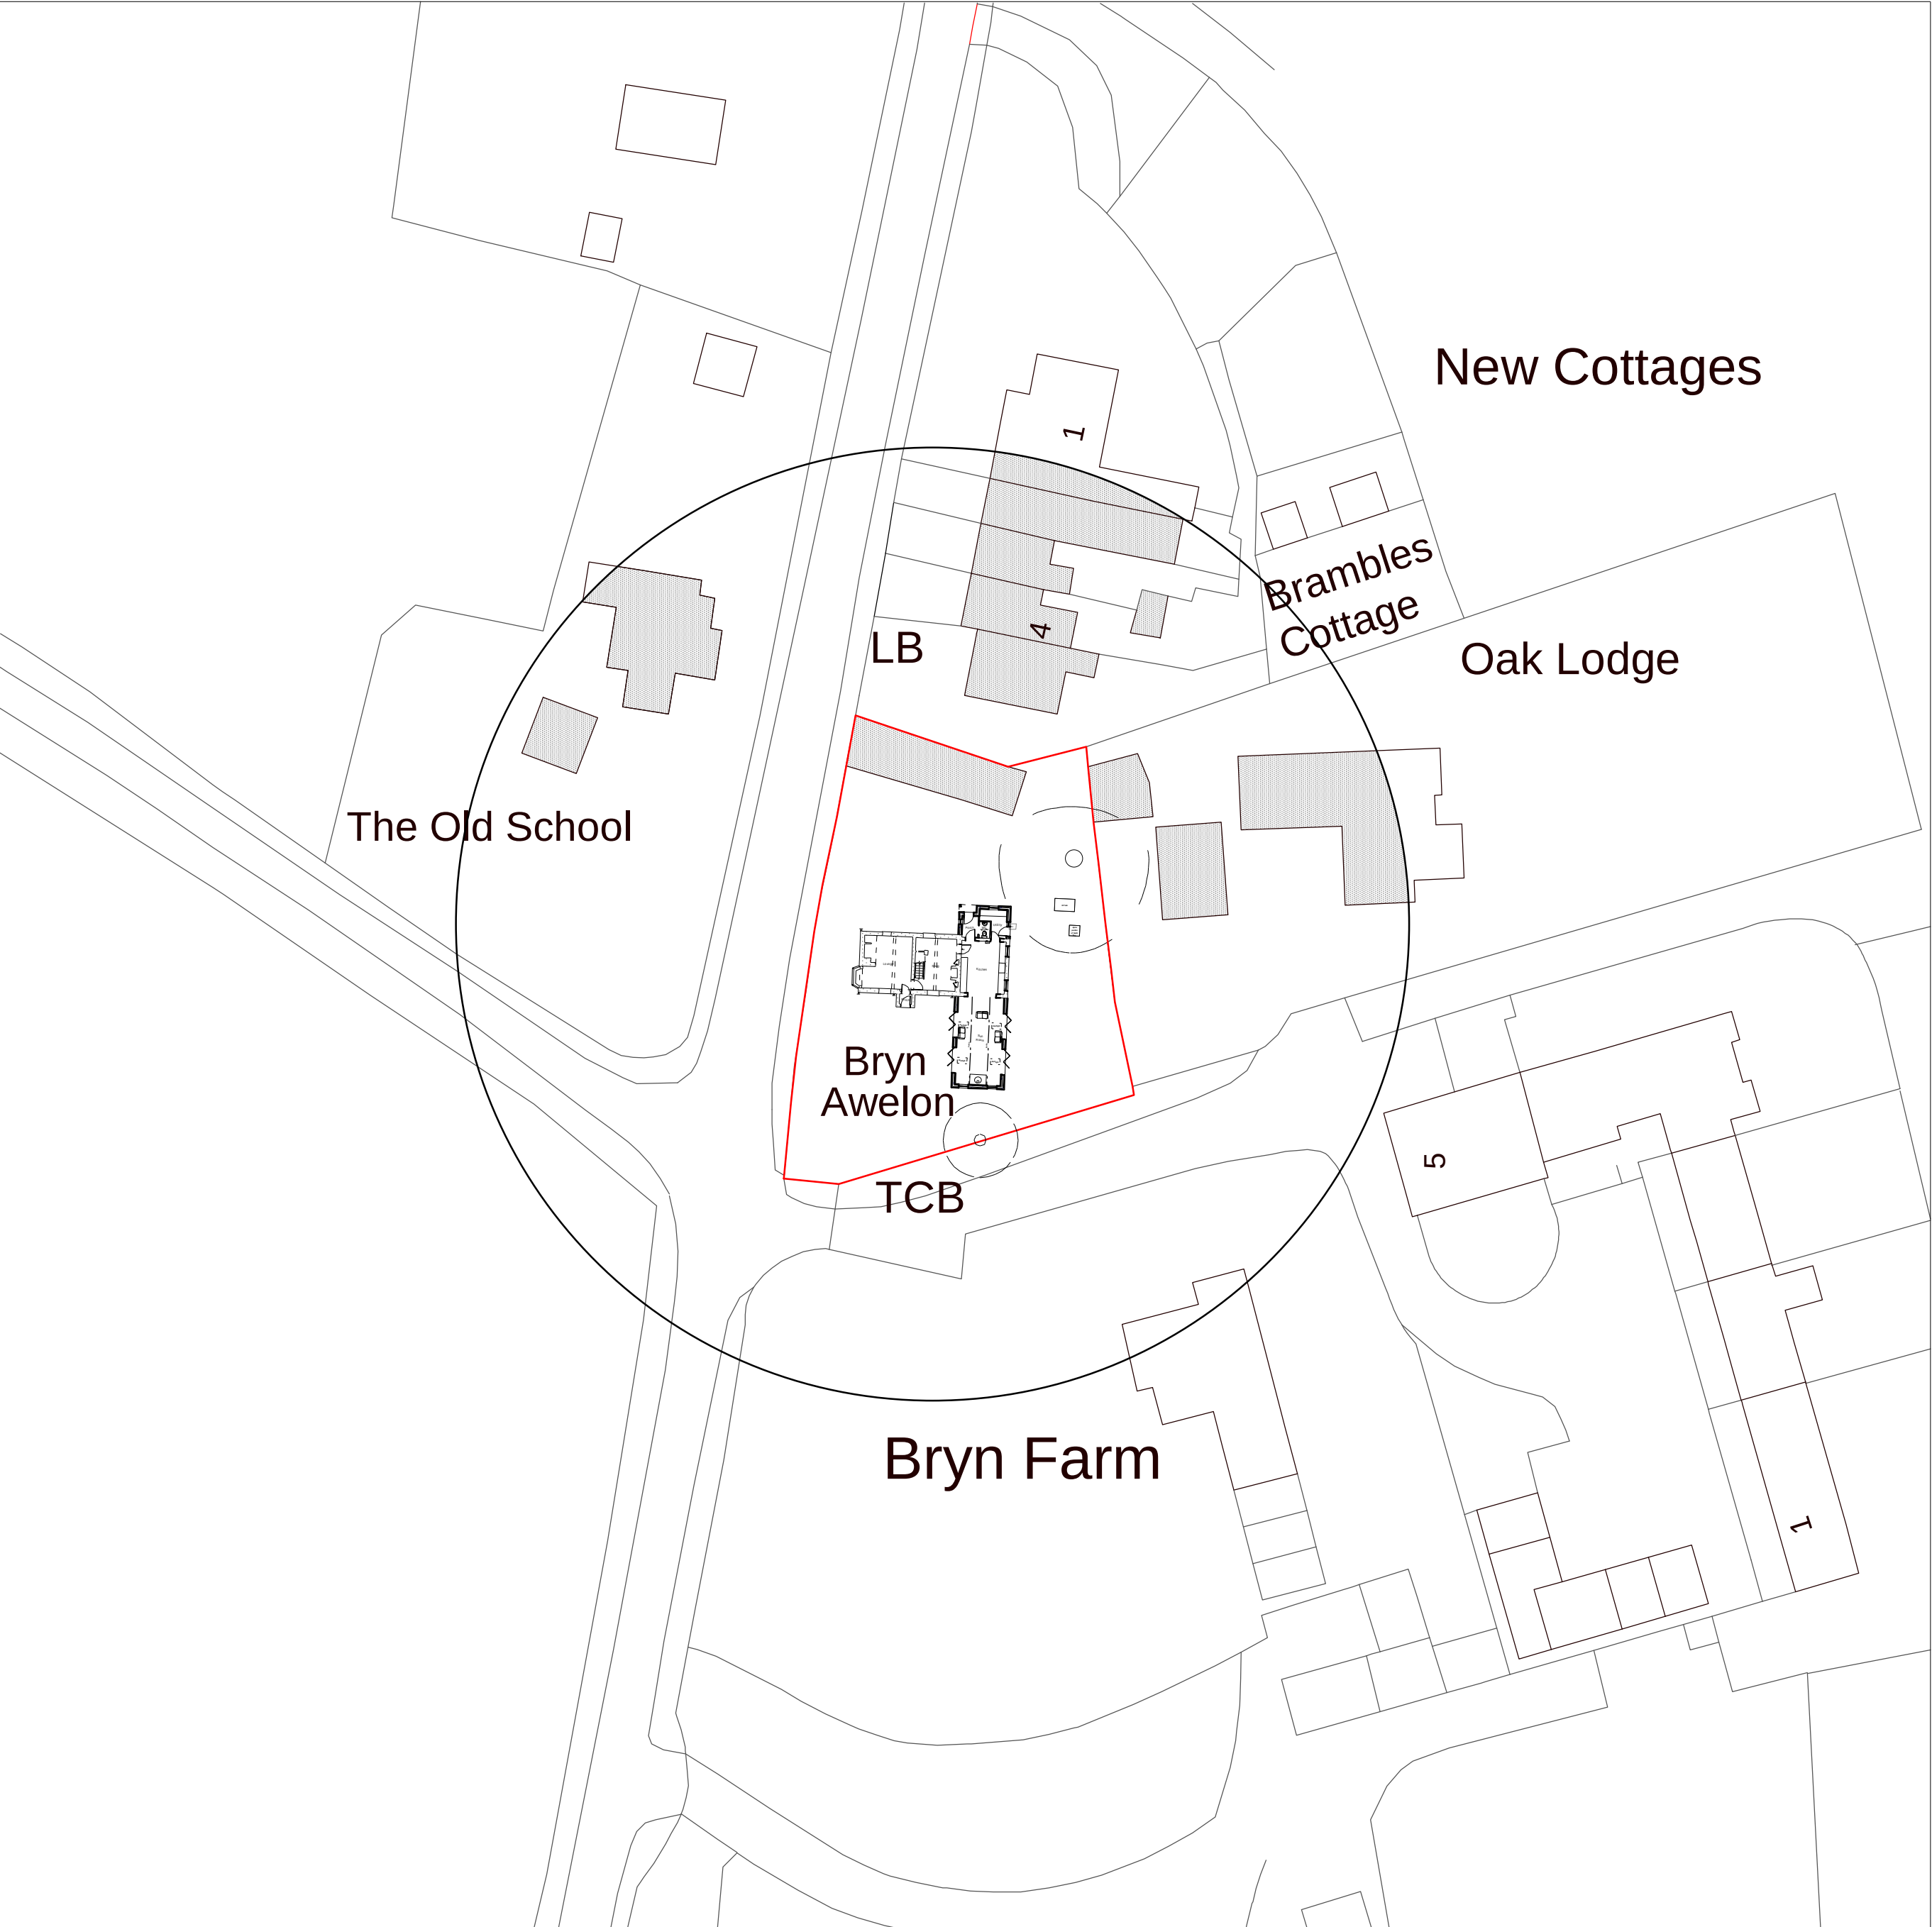

Site Plan 1:500

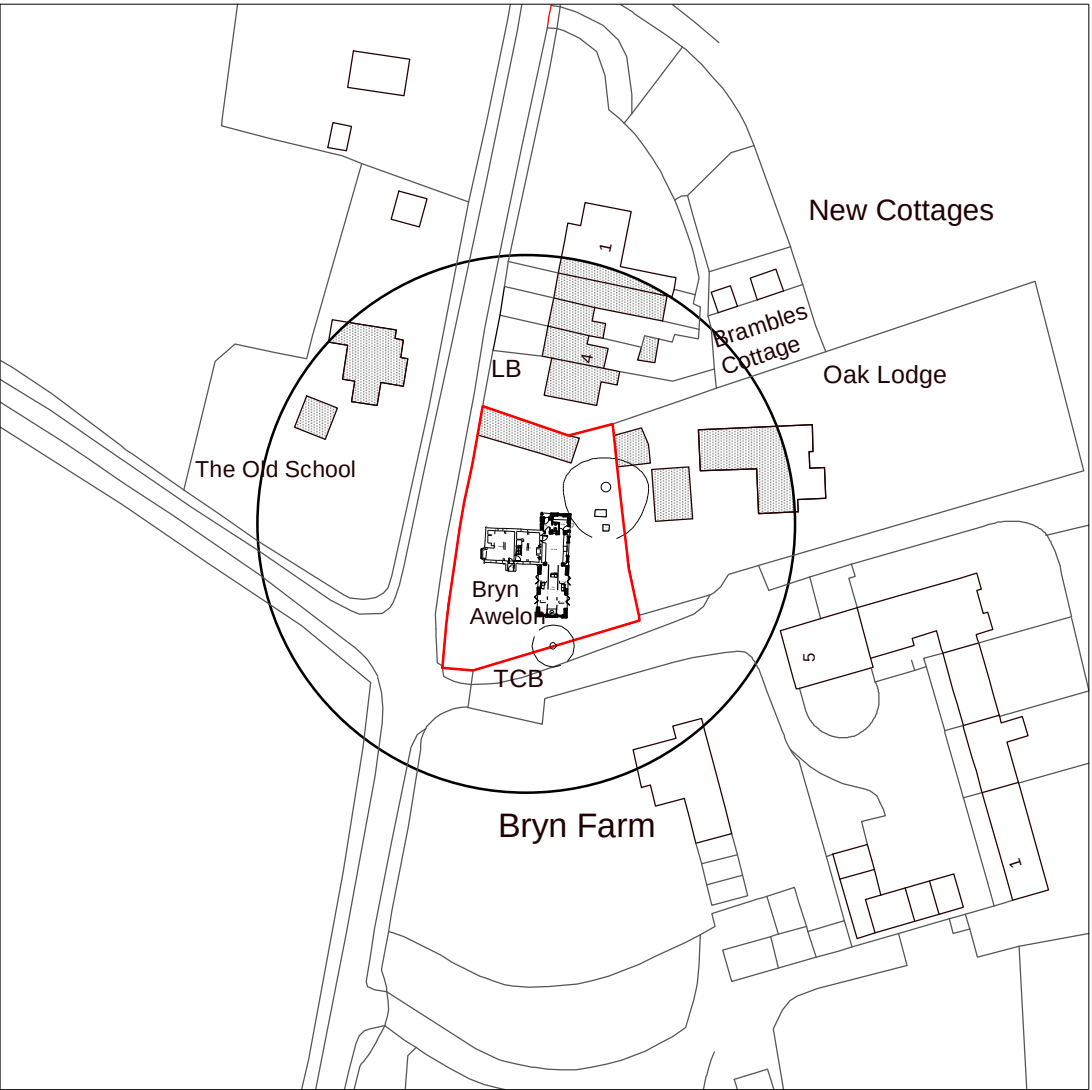

Location Plan 1:1250

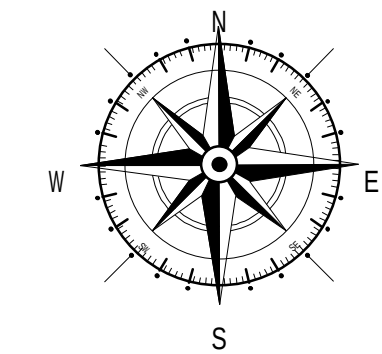

Key	
	Surrounding Buildings
	Proposed Site

Rev	Date	Detail	Initial

Project: Proposed alterations to Bryn Awelon, Pen Y Lan Ruabon, Wrexham. LL14 6HW	
Title: Proposed: Site & Location Plan	Scale: (A2) 1:500 & 1:1250

Drawn By: D.J.Edwards	Date: June 2020
Drawing No: B140/006	Sheet: 1 of 1



Office 3K4,
Redwither Business Tower,
Wrexham. LL13 9XT
Tel: 01978 356500
www.blueprintarchitectural.com

© copyright all rights reserved