
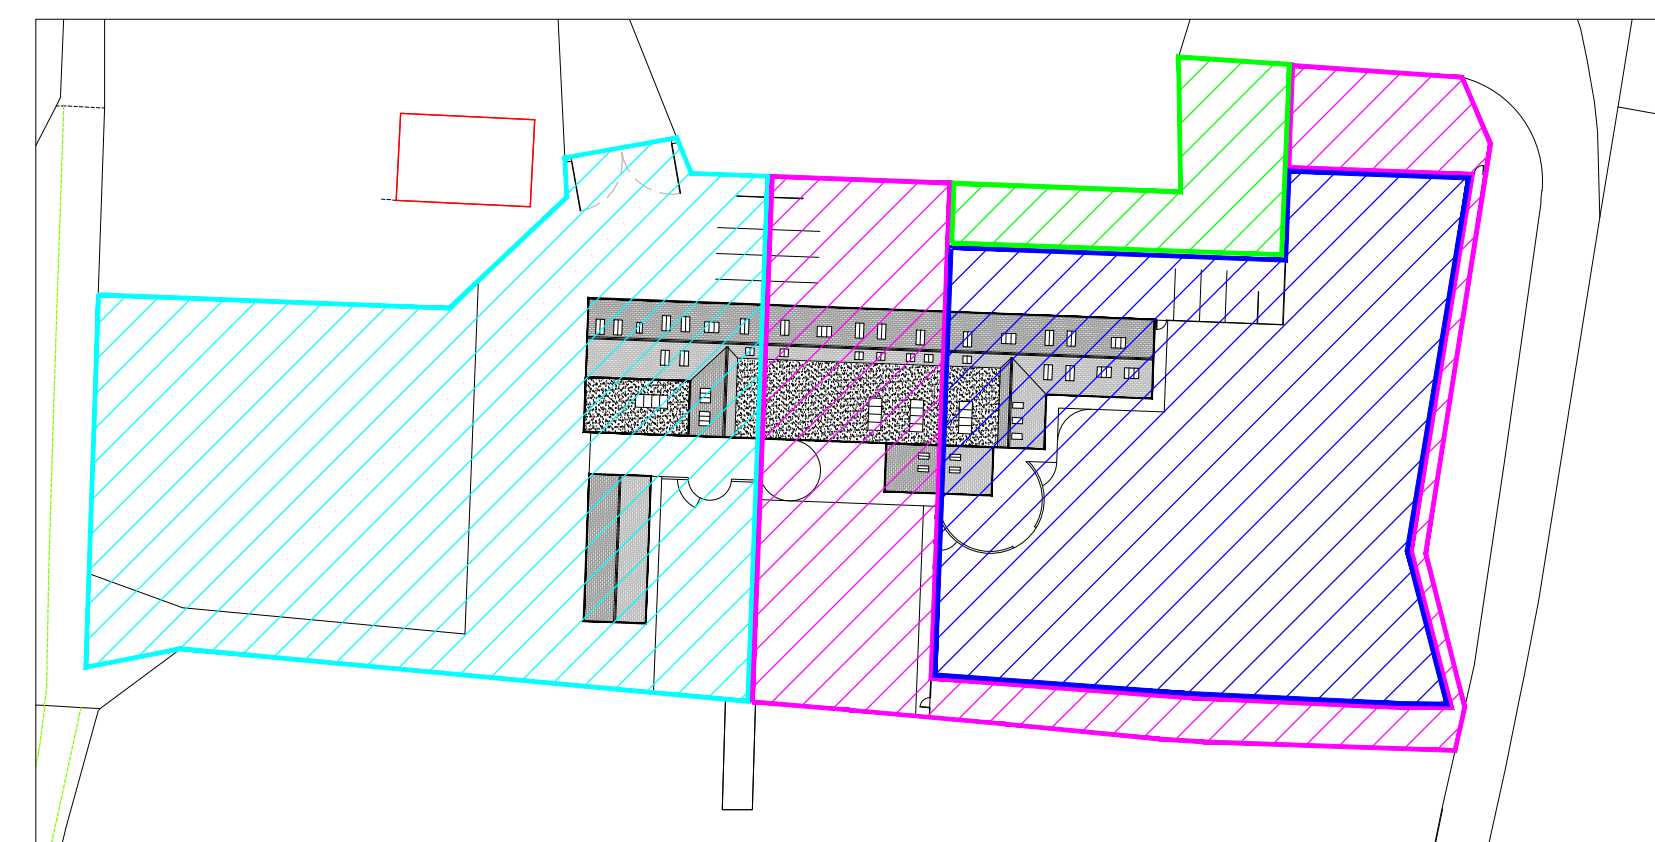
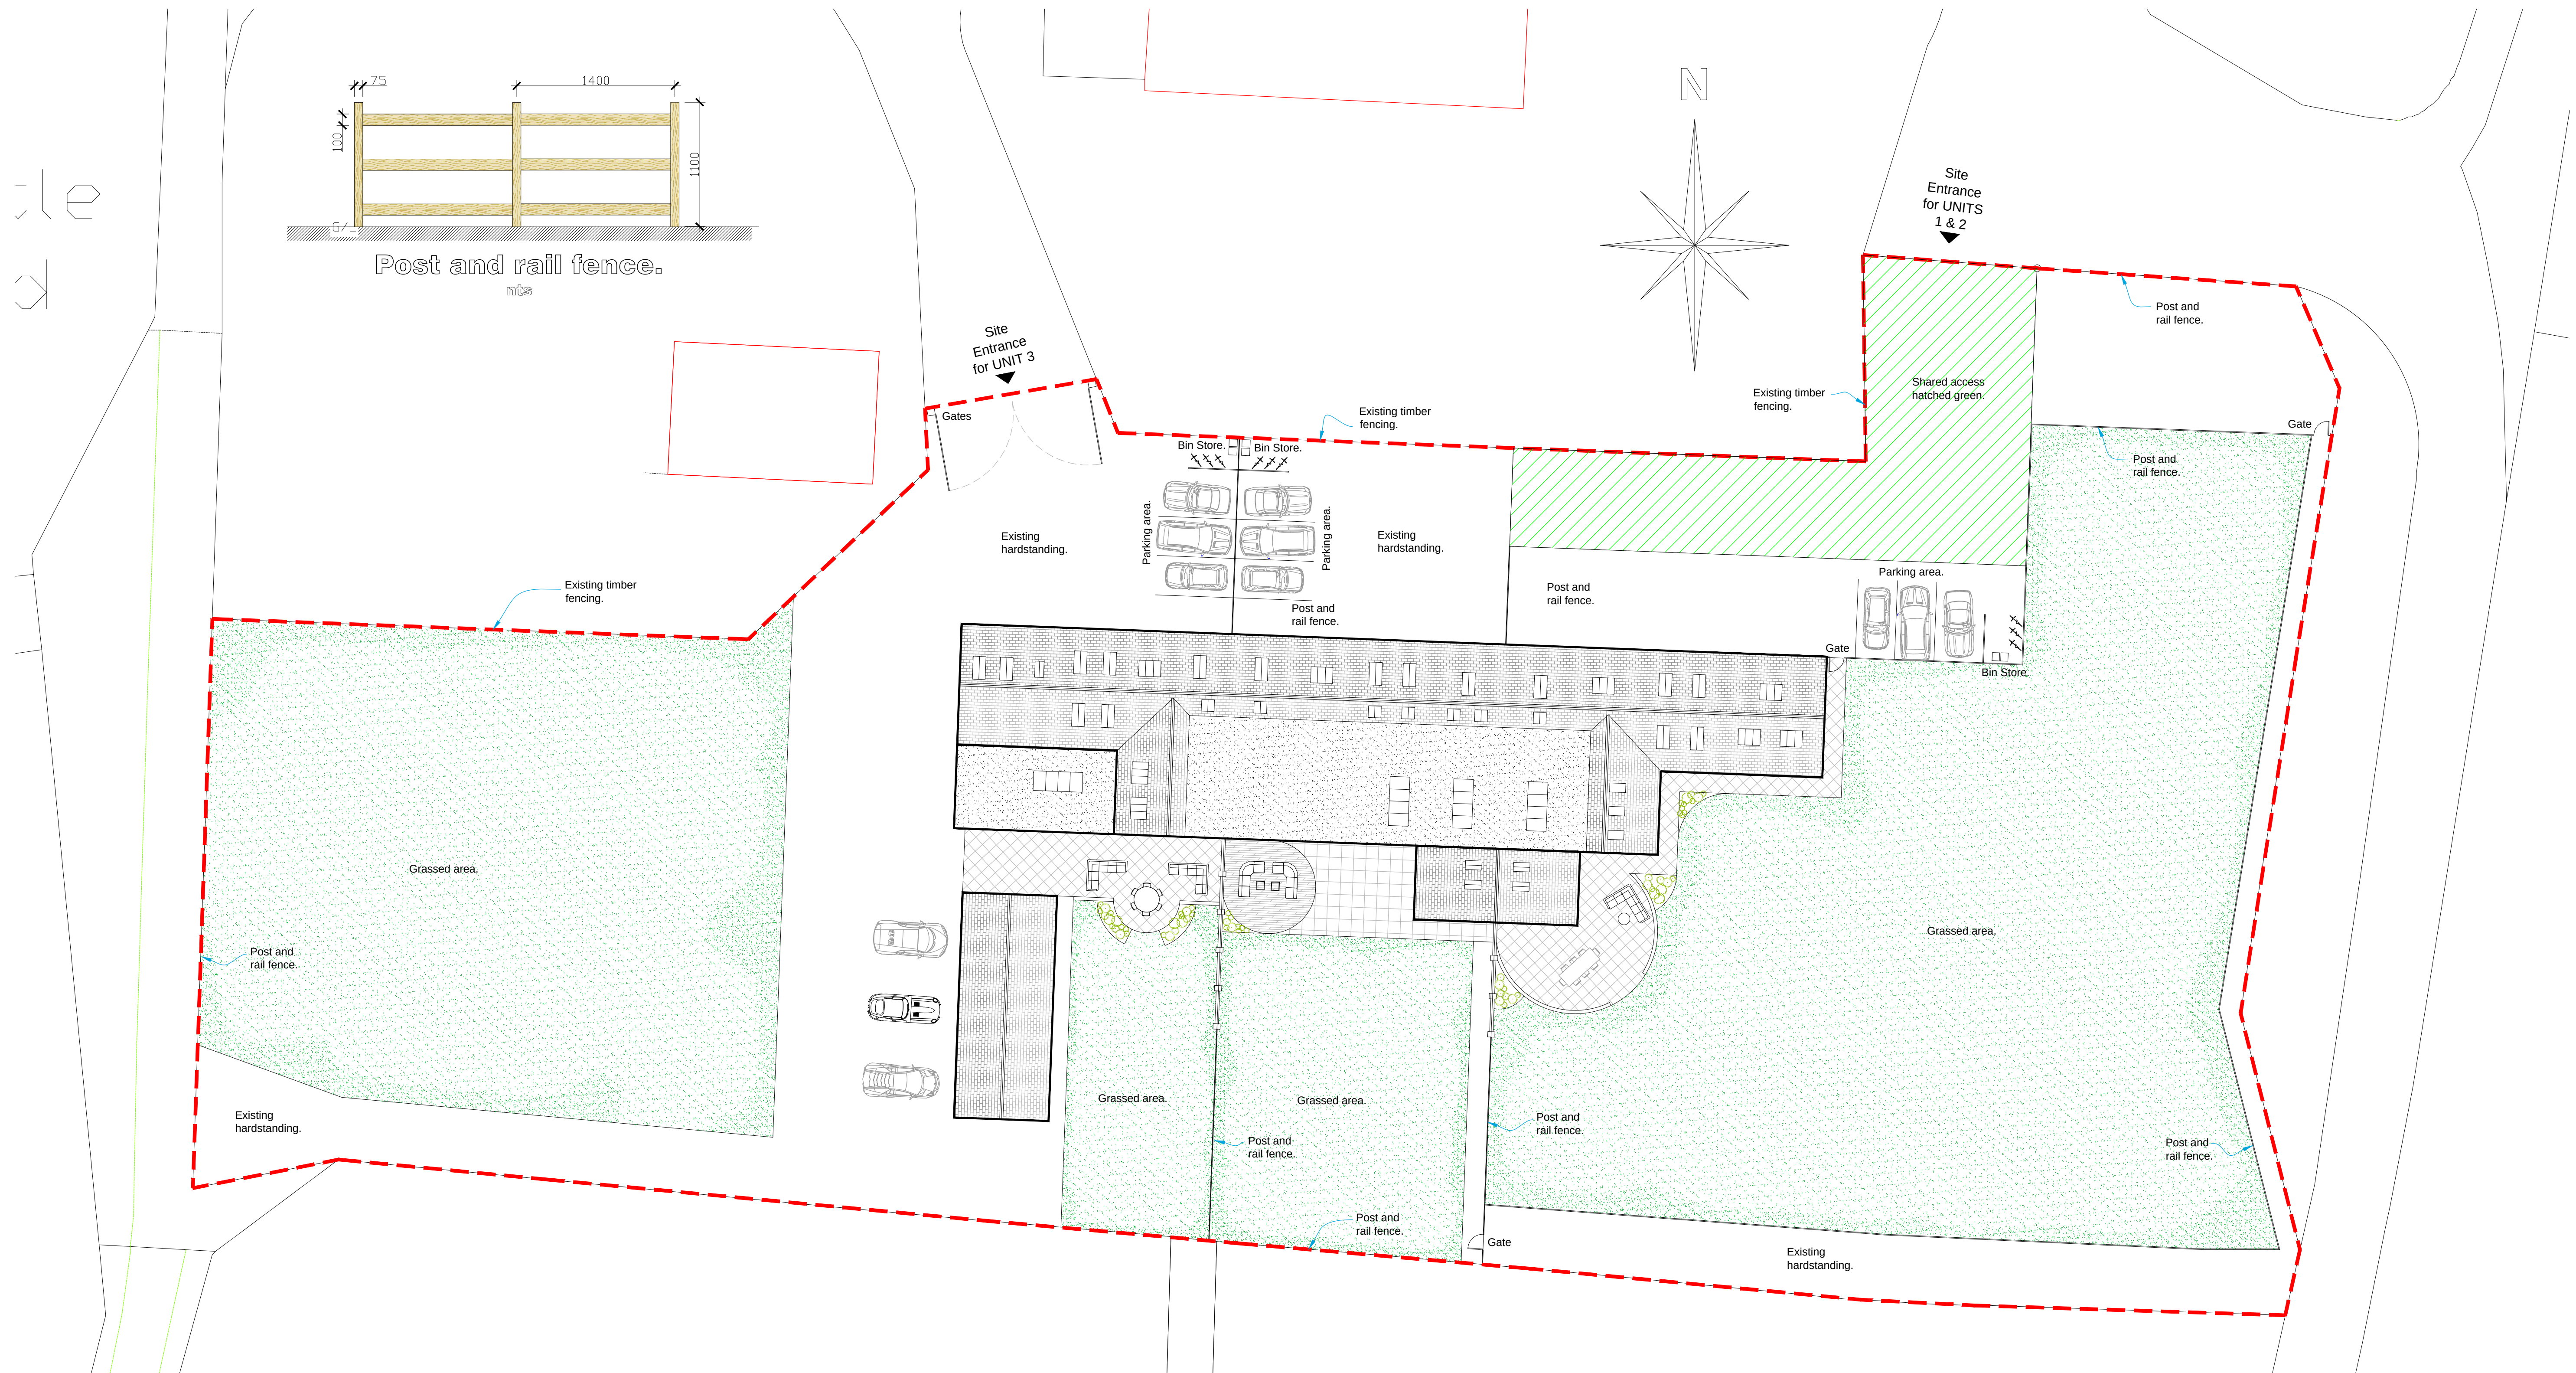
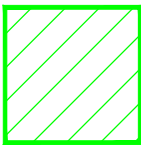
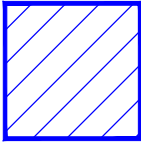
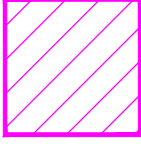


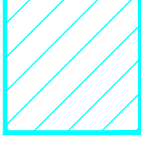

-  Shared Access
-  UNIT 1 BOUNDARIES
-  UNIT 2 BOUNDARIES
-  UNIT 3 BOUNDARIES

Proposed Site Plan

Scale 1:200

 CELLUS-ARCHITECTURAL-DESIGN 25 Sunningdale Close Wrexham North Wales LL13 9QU T 01978 264376 M 07791 480768 E ajones540@btinternet.com		Client:	Mr. C. Sheffield.				
		Drawing Title:	Proposed Site Plan.				
		Job Title:	Proposed Barn Conversion to Plas Power Home Farm Building, Ruthin Rd.				
		Date:	June 2019	Scale:	1:200 at A1	Rev:	