




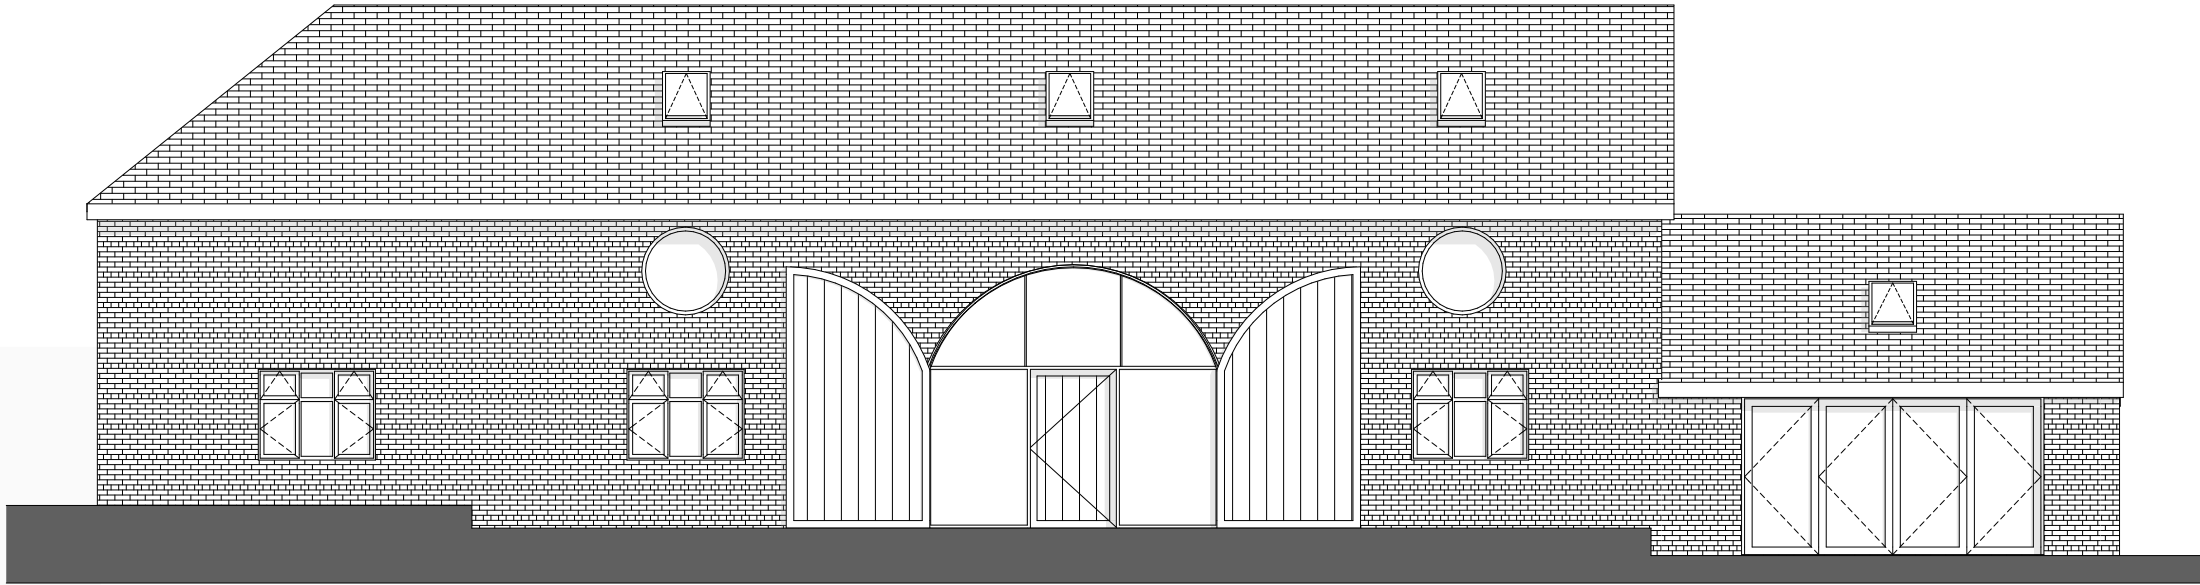


Proposed South Elevation

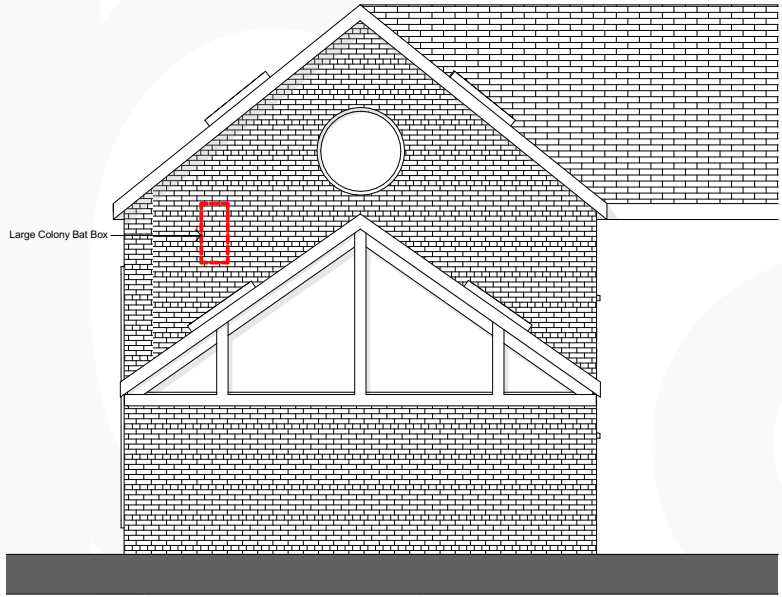


Proposed East Elevation

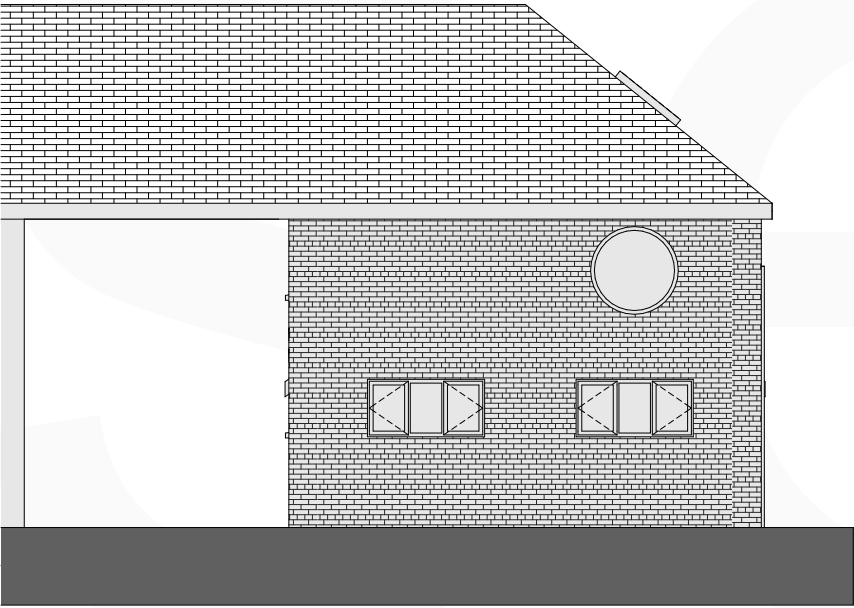

Proposed West Elevation

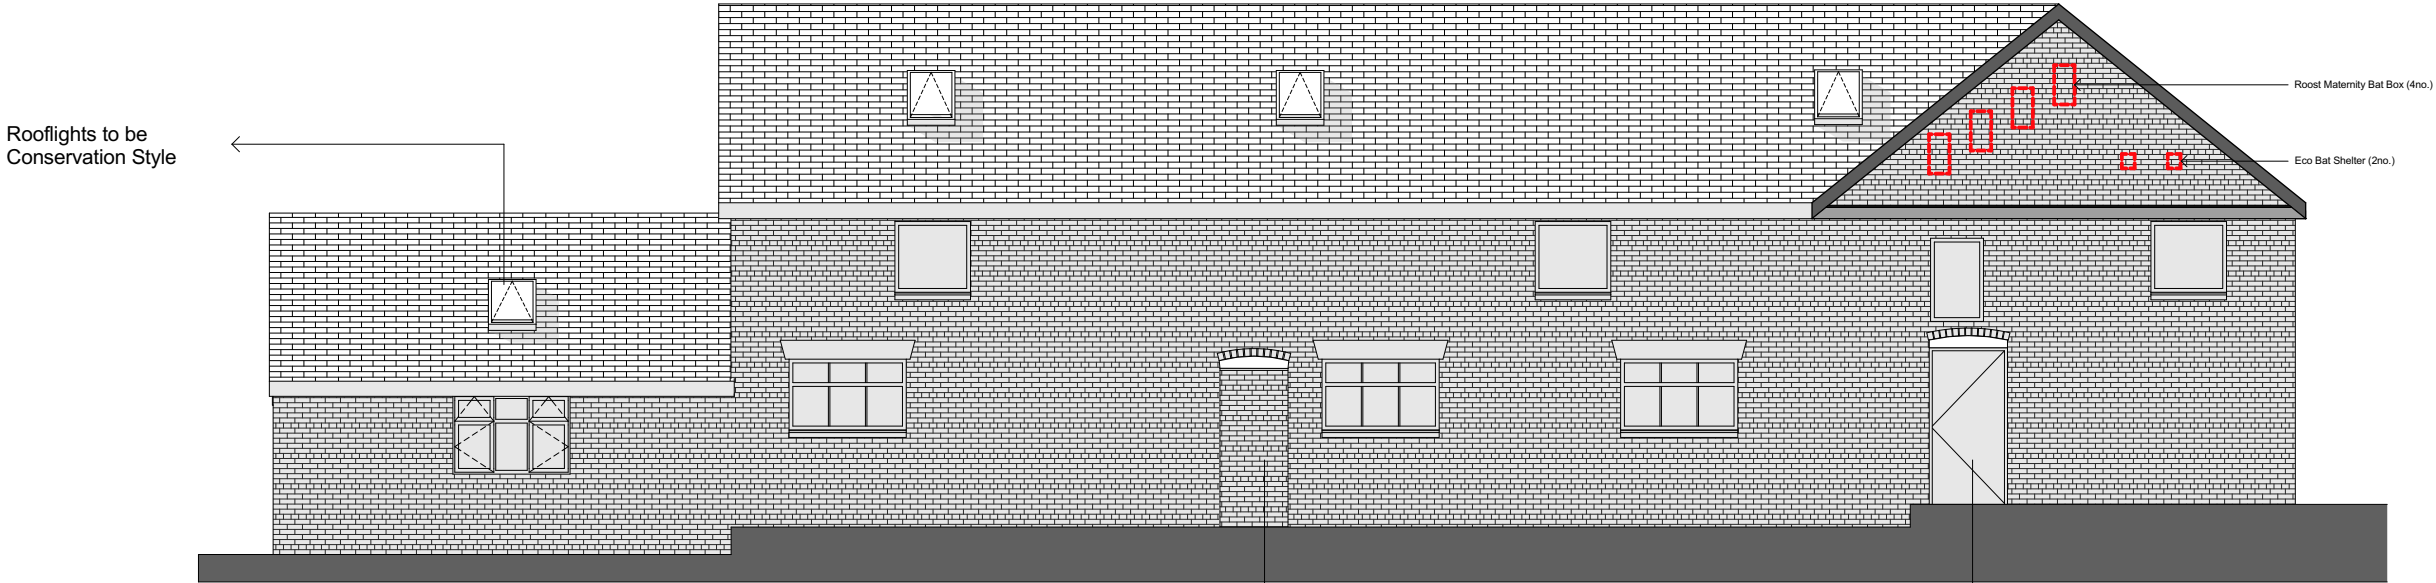

Proposed North Elevation

 

A	23/07/20	Amendments to conservation officers request	EHA	JS
Rev No.	Date.	Rev.	By.	Chk.

PLANNING APPLICATION

Scale.	1:100 @ A3	Date.	29.01.2020	Drawn by.	JW	Chk.	AO
base. ARCHITECTS							
Project Title. Knolton Farm							
Client. Jennifer Latham							
Drawing Title. Proposed Elevations							
Project No. BA2583		Drawing No. PL-008 A		Revision. A			