


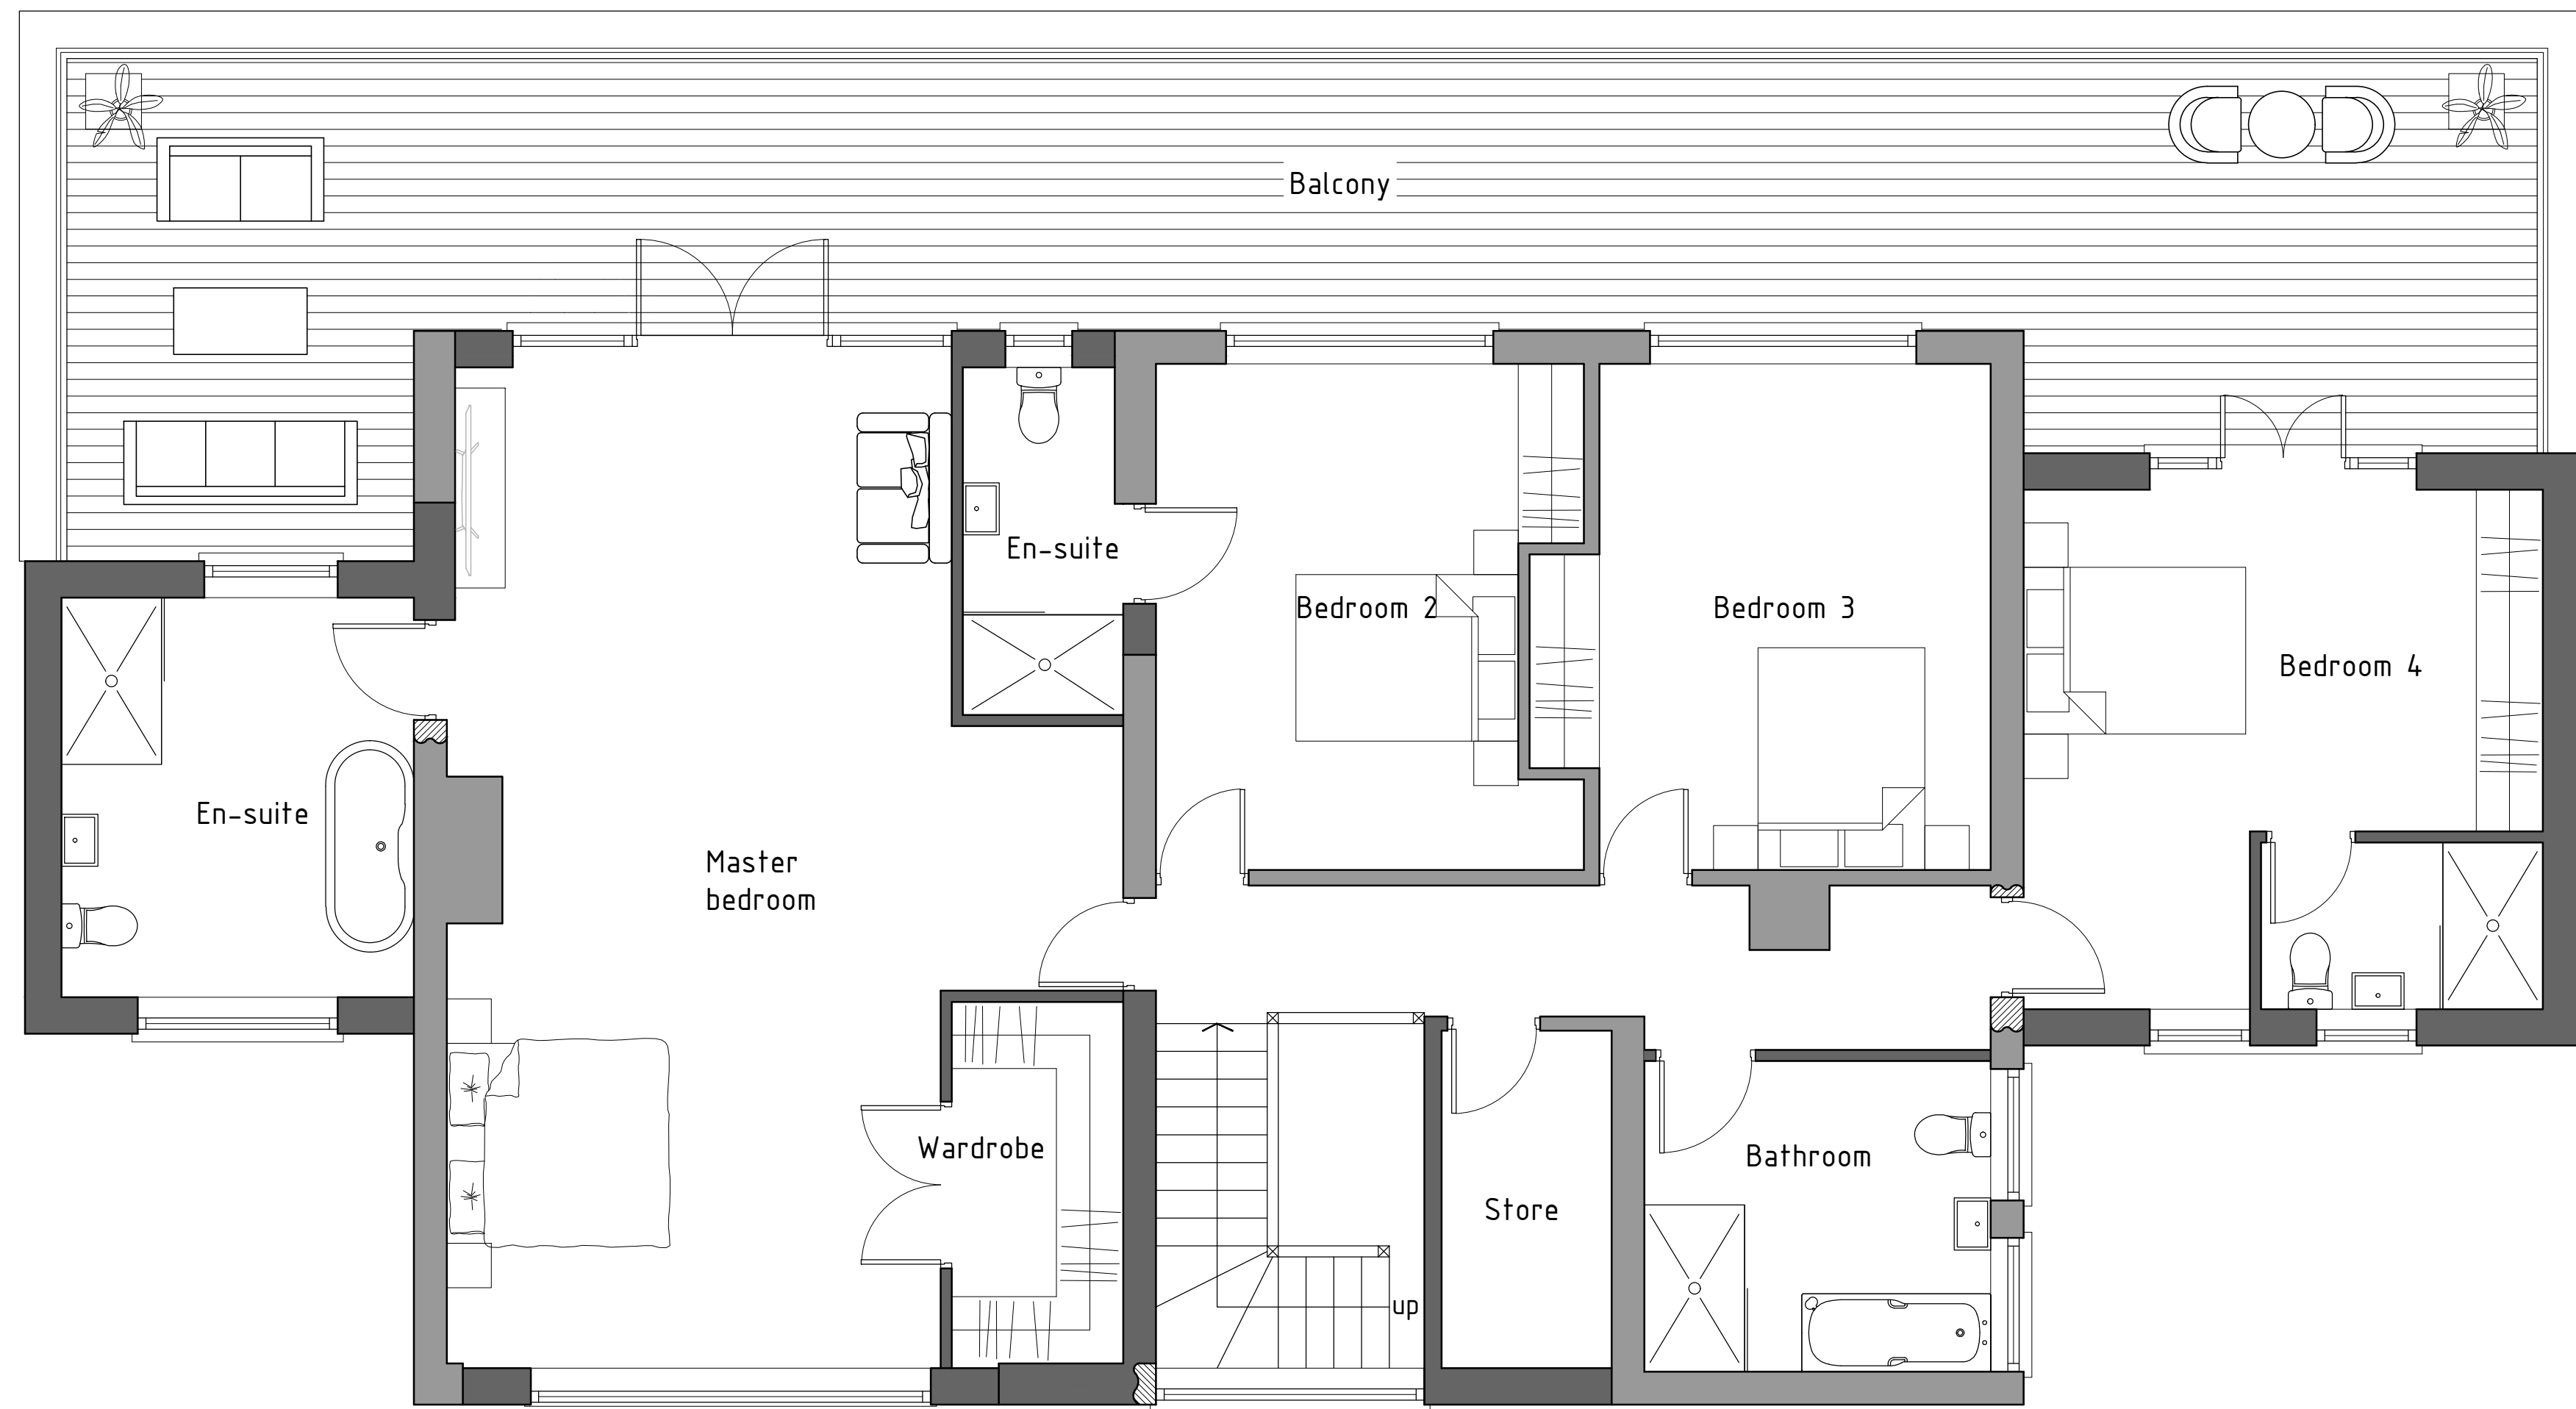

First floor plan 1:50

HDS ARCHITECTURAL SERVICES
HDS Architectural Services, The Foundry,
15 Yorke Street, Wrexham
LL13 9LW
Tel (01978) 345250
www.hdsarchitectural.co.uk

Project; Orchard House, Wrexham Road, Overton, Wrexham, LL13 0HF	
Title; Proposed First Floor Plan	Scale (A2); 1:50
Dwg No; OH/PD/02	Date; February 26th 2020
Revision; Rev-A Plans updated to match existing permission 06.03.20 Rev-B Make amends as requested by client - 15.04.20	