

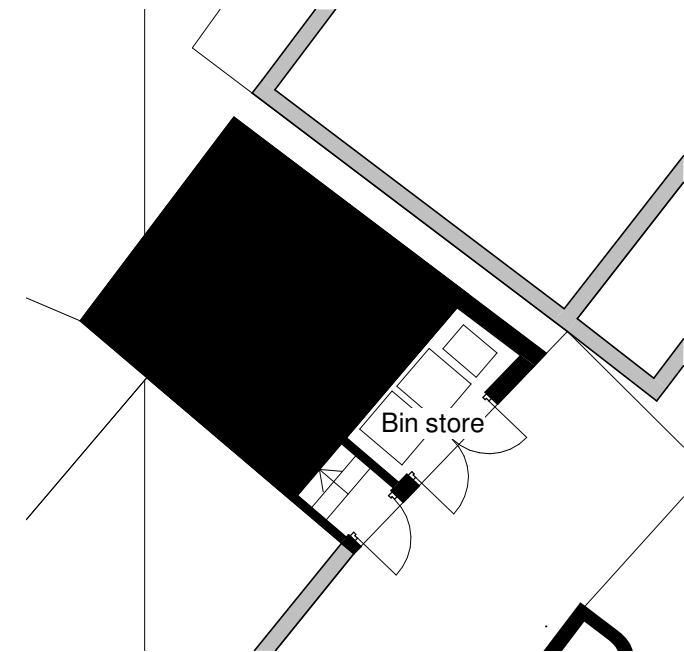
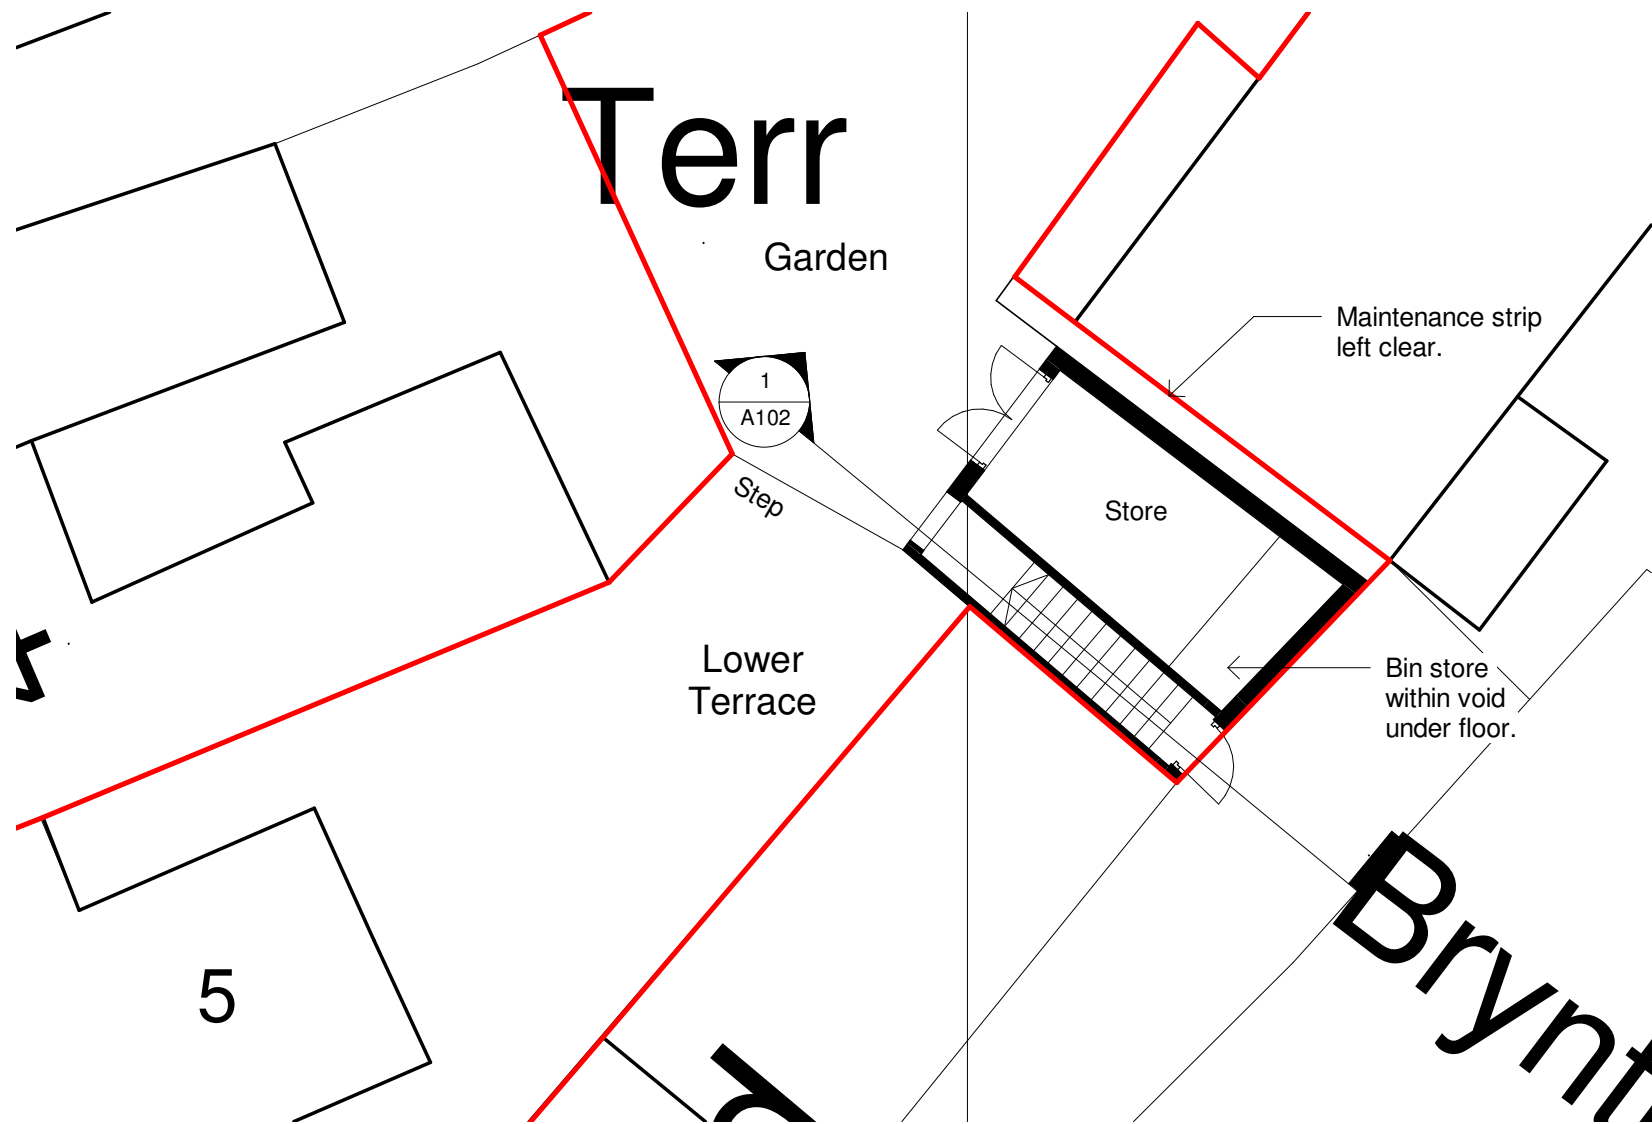


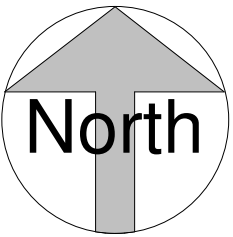

Bin Store
1 : 100

Proposed Floor Plan
1 : 100

 

Rev.	Revision description	Drawn	Checked	Date
FRAME Architecture to frame your lives				

Project	5 Bank Terrace, Ponciau	Scale @ A3	Drawn By	Checked By	Date
		1 : 100	GE	-	20.11.19
Title	Proposed Plans	Job No.	Sheet No.	Rev.	
		Drawing Number	19-16 A100	D	