


Figured dimensions only to be taken from this drawing.		
REVISIONS		
	Date	Description

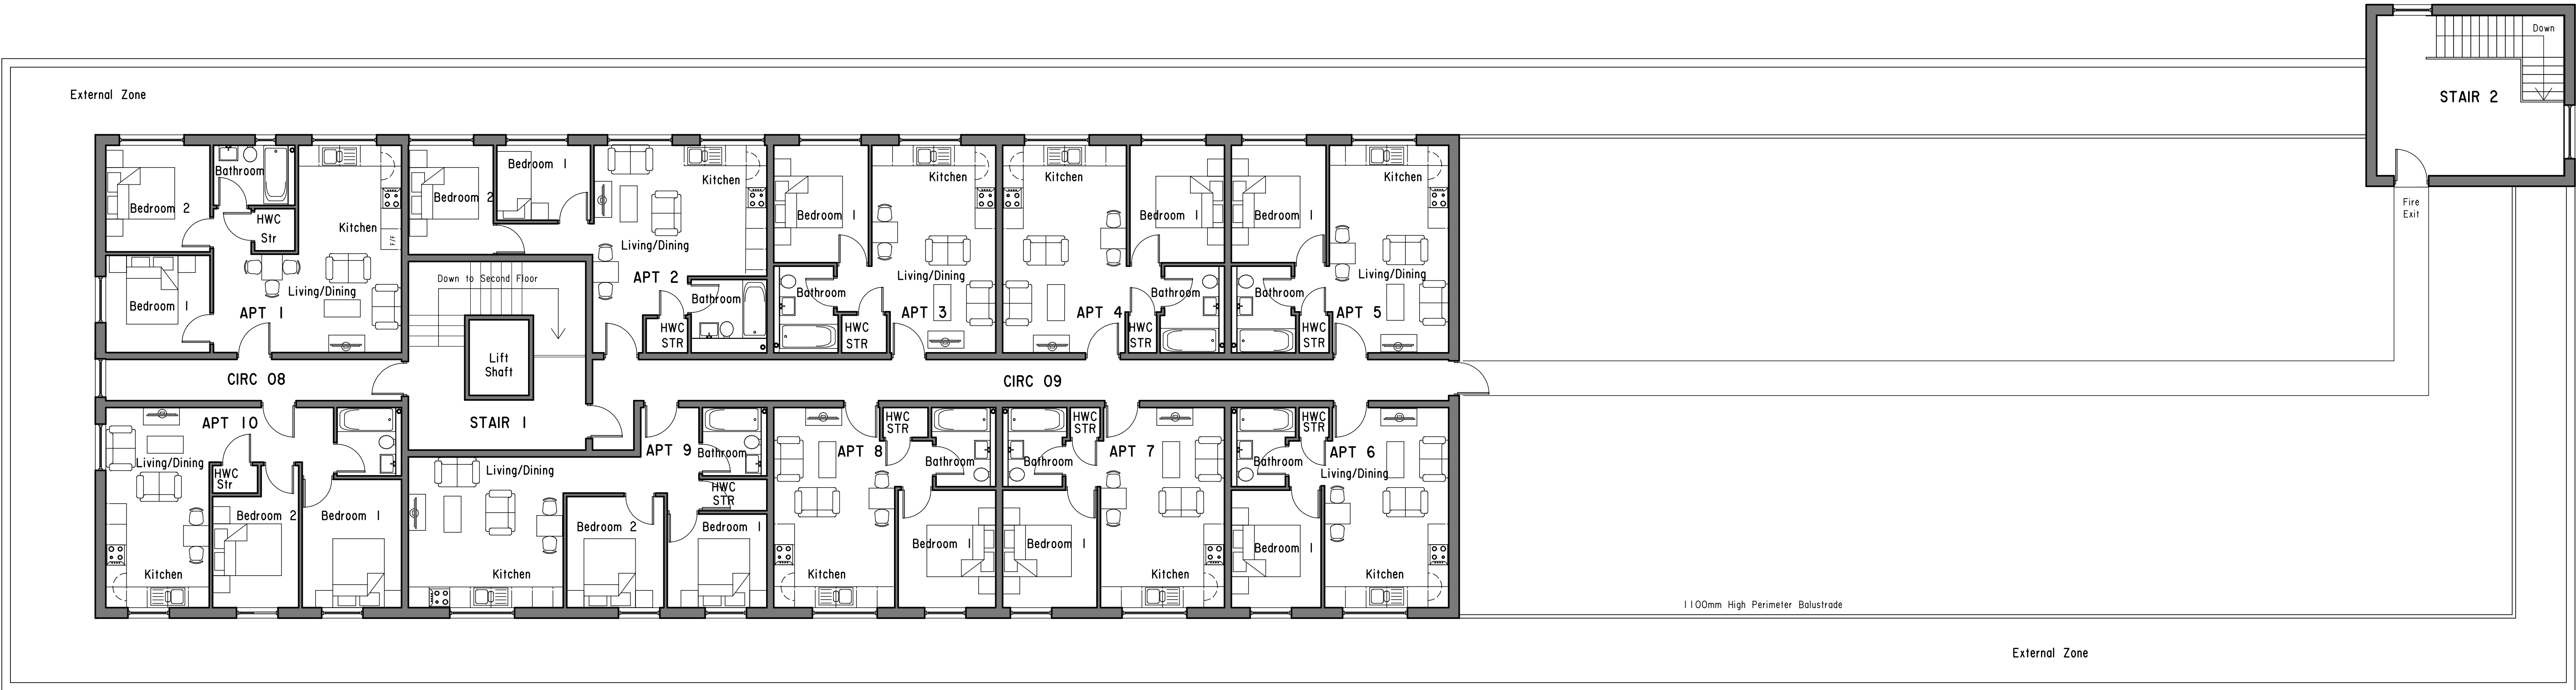

THIRD FLOOR (ROOFTOP)

THIS FLOOR PLAN HAS BEEN PREPARED USING INFORMATION PREPARED BY OTHERS. NO SURVEY OF THE ROOFTOP HAS BEEN UNDERTAKEN AND THEREFORE NO RELIANCE SHOULD BE PLACED UPON THE ACCURACY OF THE INFORMATION CONTAINED HEREIN.



Chartered Architects

The Old School, St Johns Road, Dudley, DY2 7JT
Tel: 01394 252622

CLIENT TAYLOR REED HOMES LTD OLDBURY WEST MIDLANDS	
JOB PROPOSED REDEVELOPMENT AT 16-30 KING STREET WREXHAM	
TITLE THIRD FLOOR PLAN (PARTIAL ROOFTOP EXTENSION) - AS PROPOSED	
NUMBER 2440/D06	REVISION
Scale 1:100 @ A1	Date MAY 20
CAD 2440-205 Rev 0	GROUP A