


The content of this drawing is subject to the provision of the Copyright Act 1956.

Work to figured dimensions only. Site dimensions are to be checked before work is started. Any discrepancy whatsoever between any information contained on this drawing and any other document or drawing must be drawn to the attention of the Architect by the contractor before the work is executed.

IF IN DOUBT ASK IMMEDIATELY.

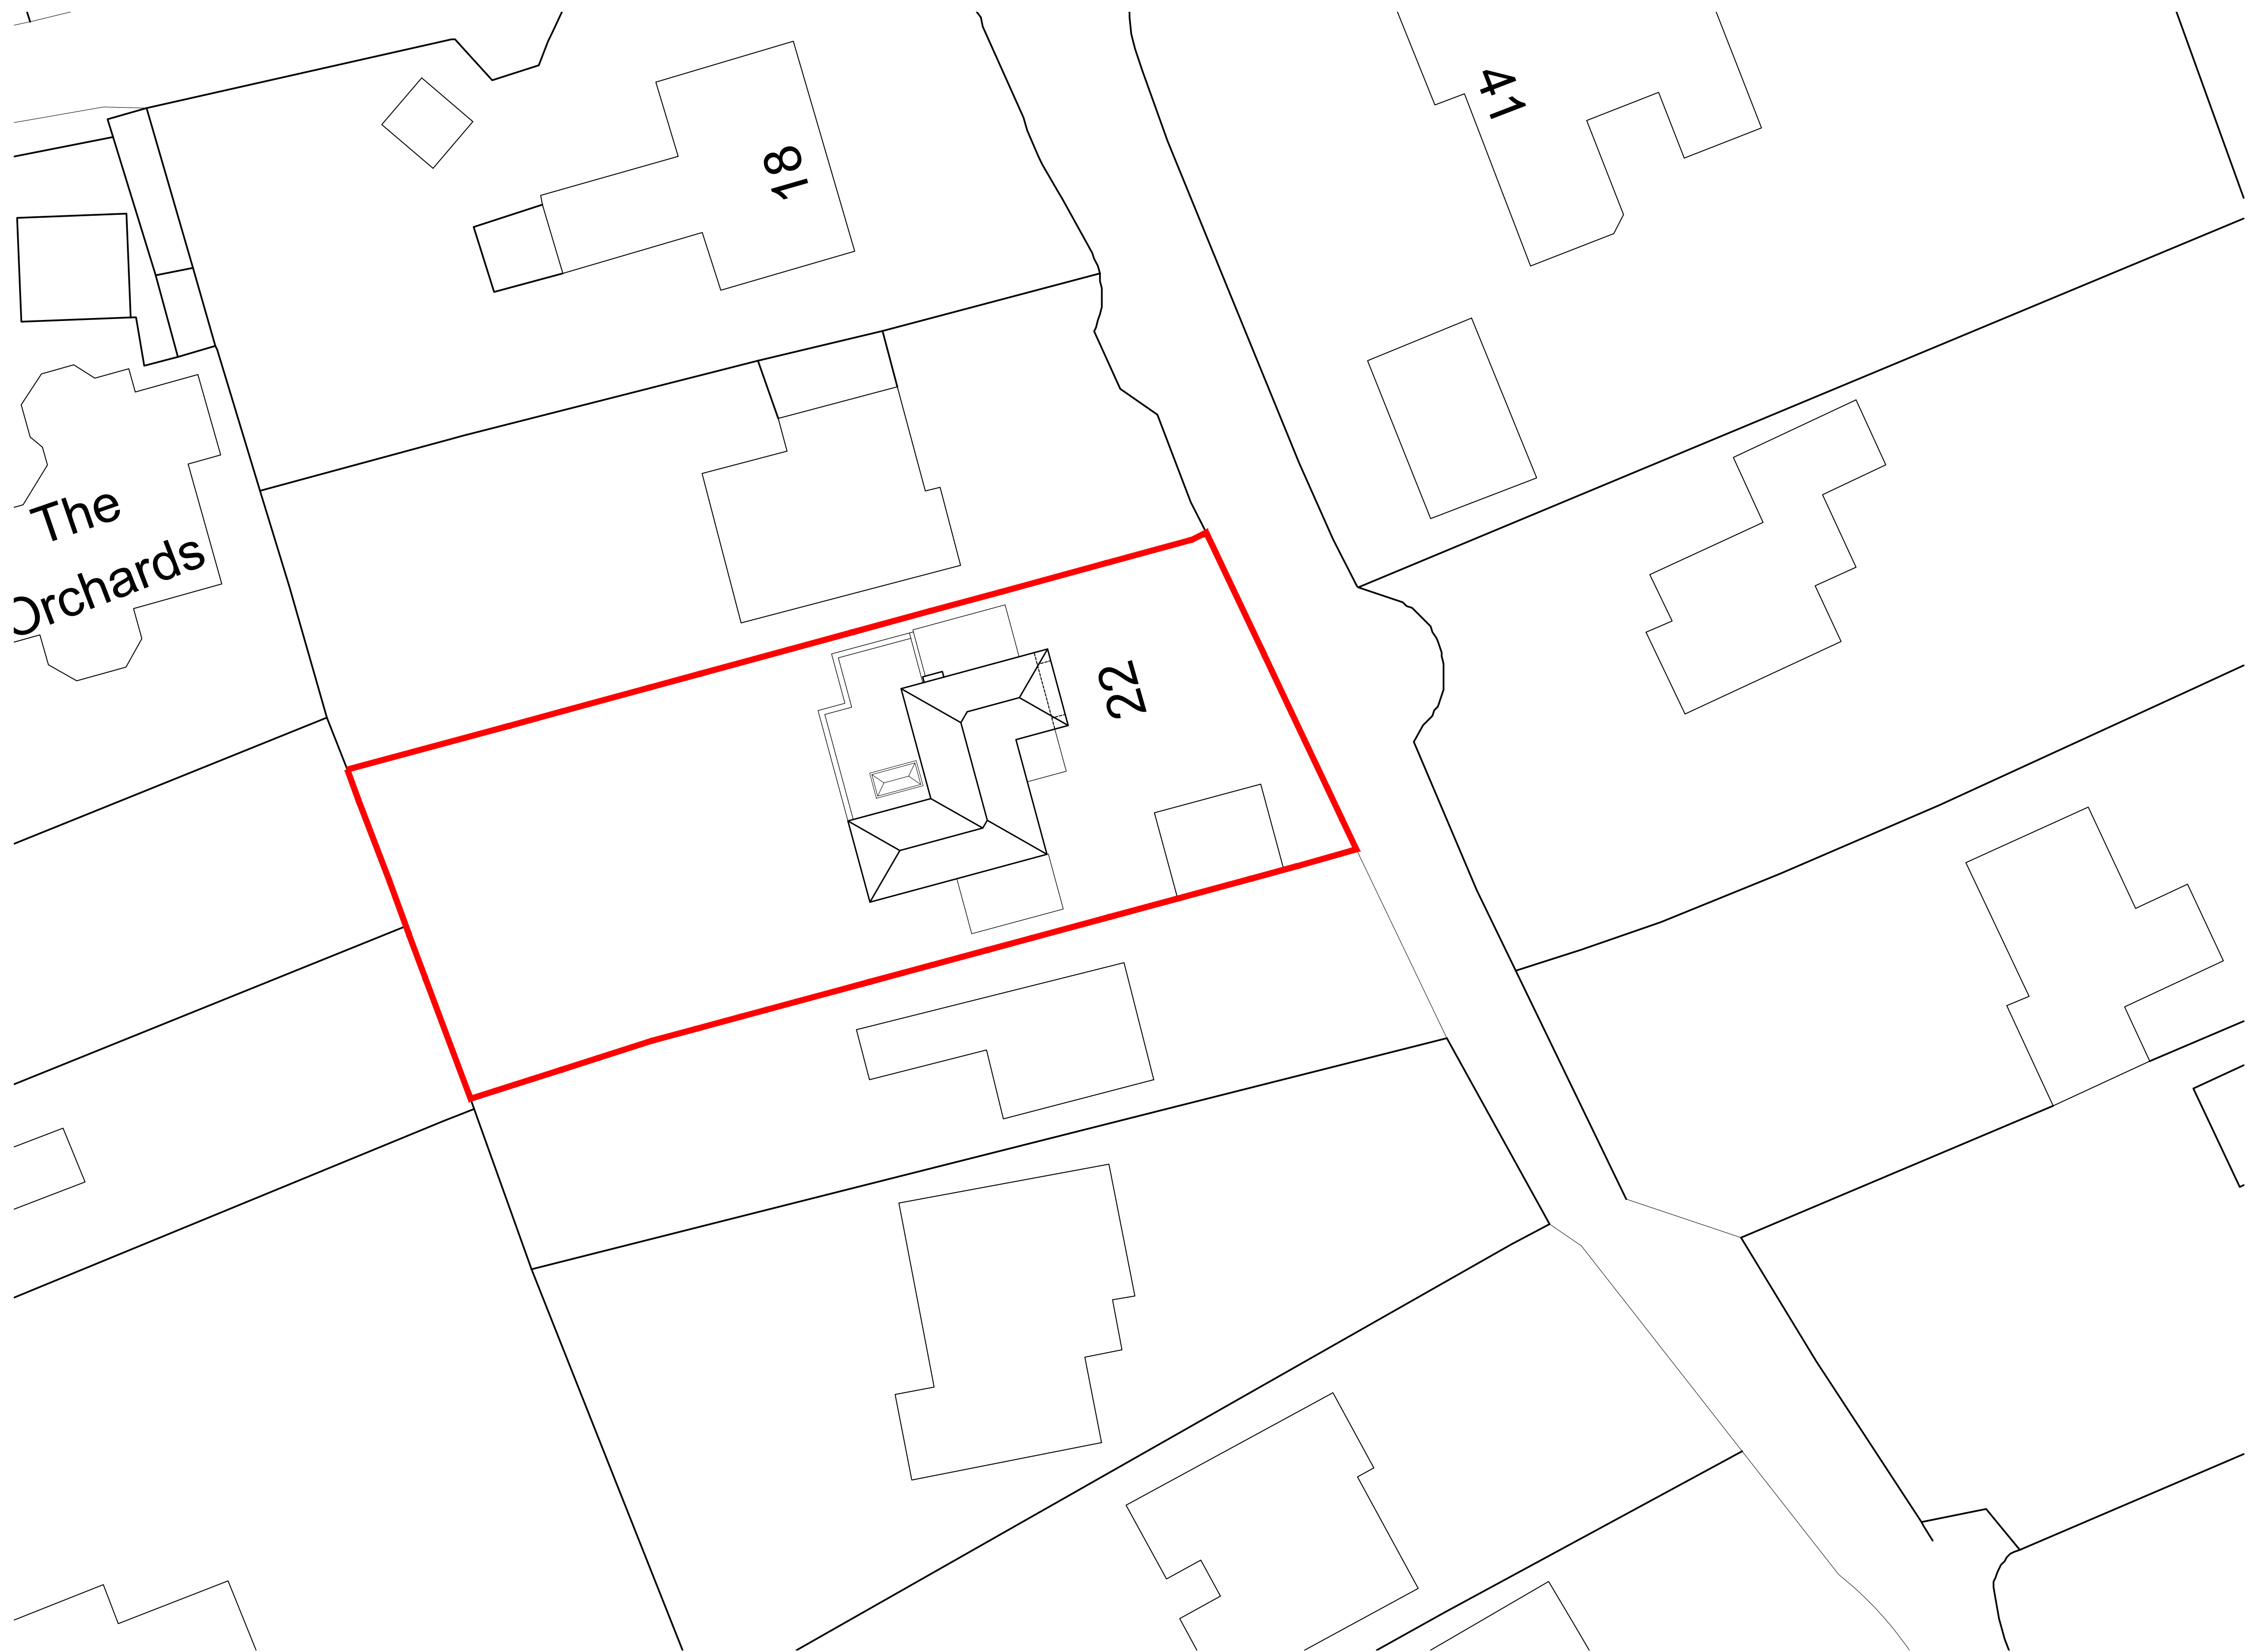

client

MR & MRS TODD

job

22 WYNNSTAY LANE, MARFORD, WREXHAM, WREXHAM LL12 8LG

title

SITE PLAN AS PROPOSED

scale

1:200 @ A1

date

JAN'20

job no.

RSE260

drawing no.

260-05

rev

P1



mollington grange, parkgate
road, chester CH1 6NP
Tel: 07895723342