




Notes | Sketch schemes may be based on plan information of unknown origin and is subject to verification and survey. Contractors must verify all dimensions on site before commencing any work or shop drawings. This drawing is not to be scaled. Use figured dimensions only. Ensure digital versions are plotted at 'Actual Size'. Building areas are liable to adjustment over the course of the design process due to ongoing construction detailing developments. Subject to statutory approvals and survey. The bar above is to check that the drawing has been printed to scale.

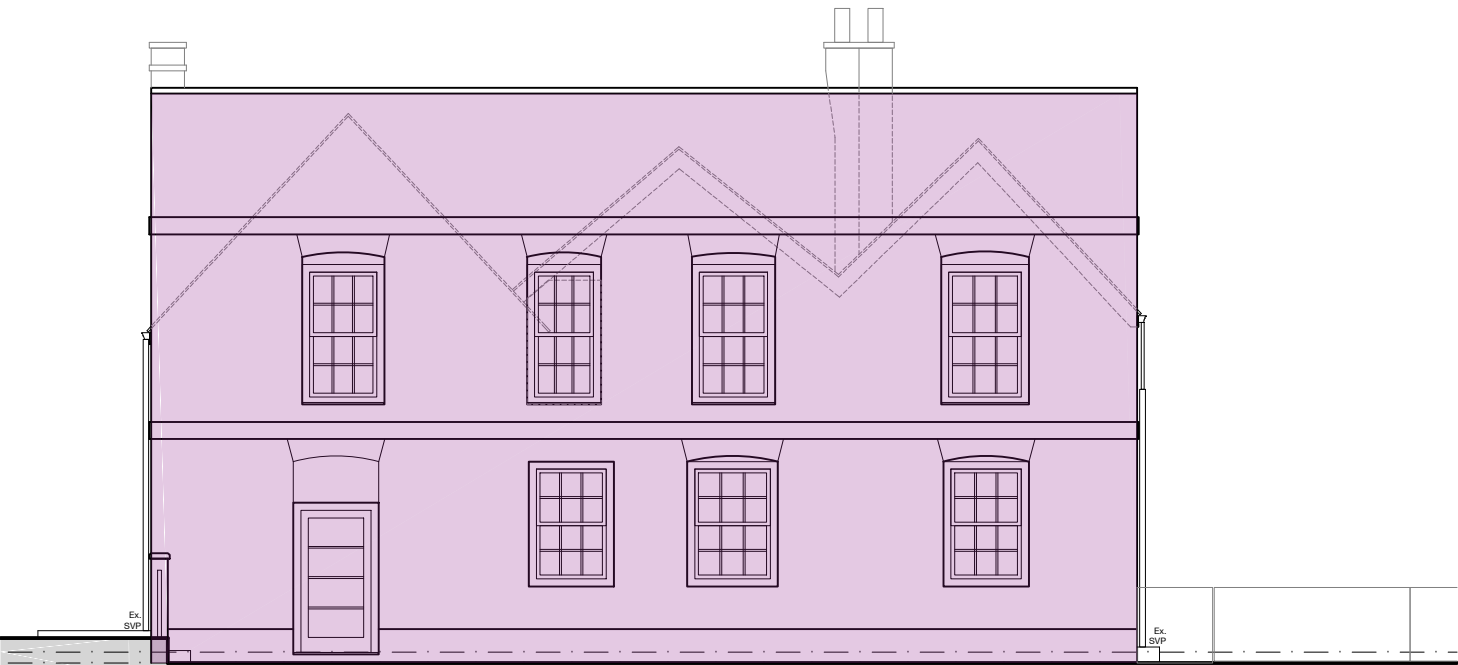


FRONT ELEVATION

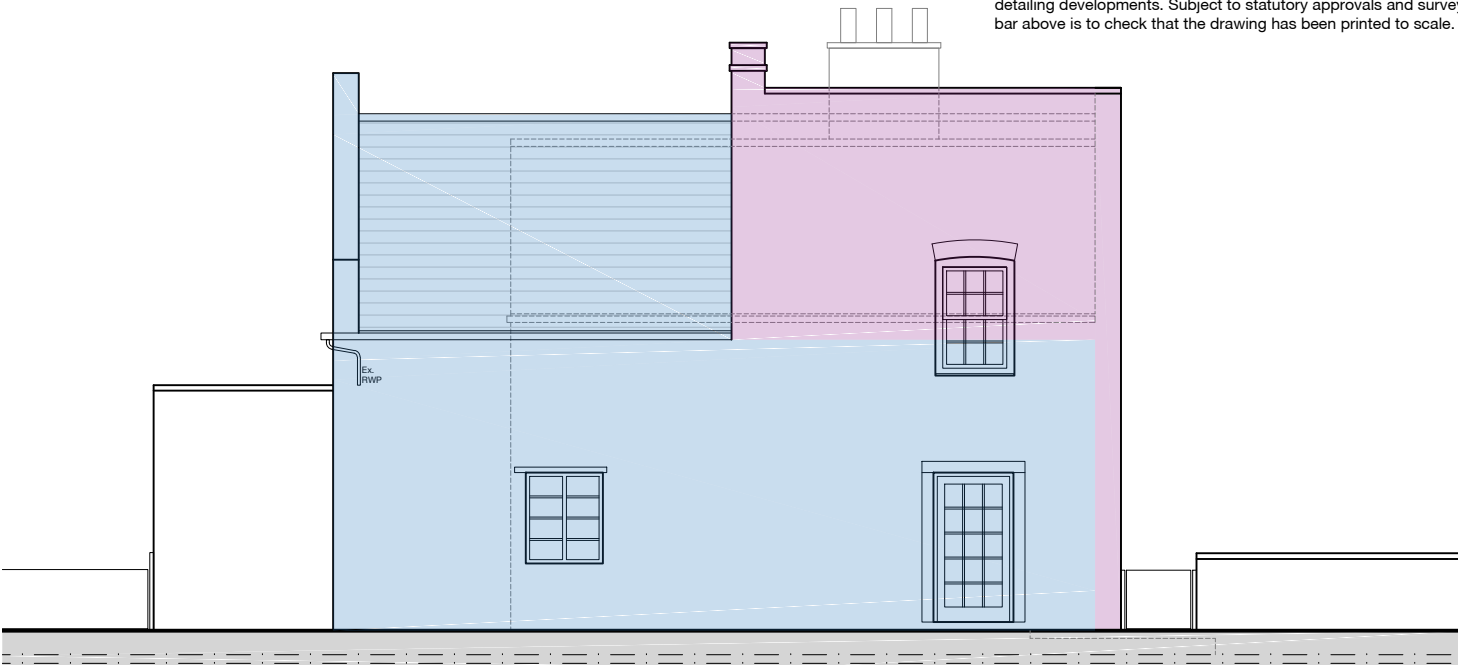

SIDE ELEVATION

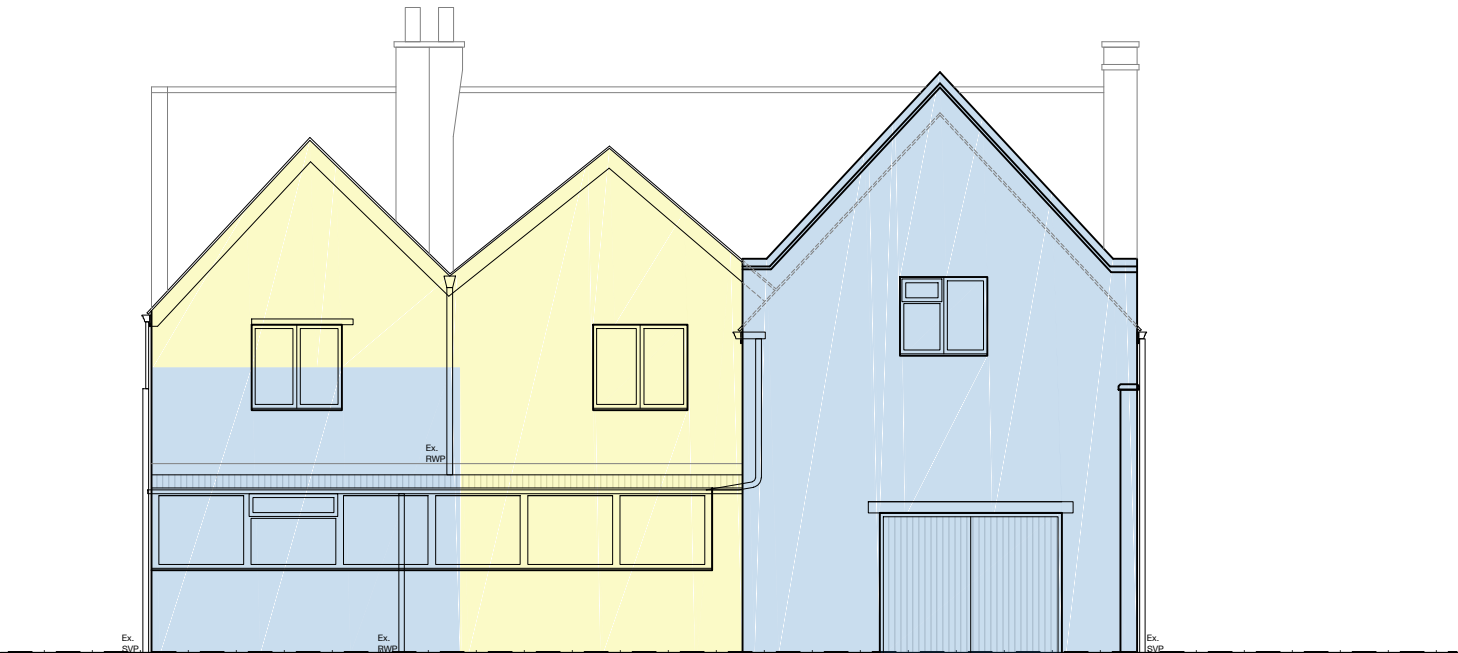

REAR ELEVATION

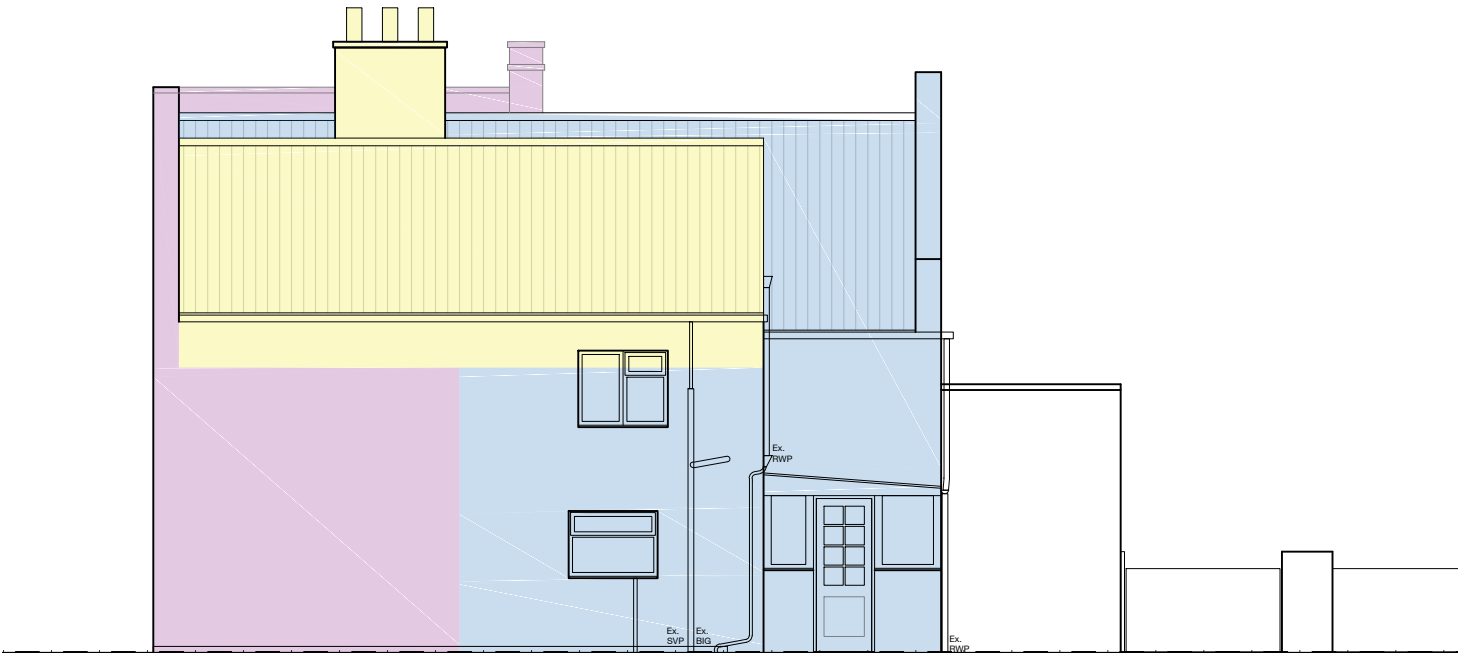

SIDE ELEVATION

- Existing component constructed late C16 / early C17
- Existing component constructed 1680 - 1700
- Existing component constructed 1700 - 1730
- Existing component constructed 1710 - 1730
- Existing component constructed C20

B	2019.01.20	Front Elevation updated	wcc	-	
Rev	Date	Description	Drawn	Checked	
Project	For & on behalf of Irwin Mitchell Holt Hill, Green Street, Holt, Wrexham				
Drawing	Existing Elevations				
Client	CE				
BIM Suitability Description	SUITABLE FOR INFORMATION			BIM Suitability Code S2	
Status	information	2 Riverside Way Whitehall Waterfront	320 City Road Angel	edward architecture	
Date	Aug '19	LEEDS ■	LONDON □		
Drawn	wcc	LS1 4EH t 0113 819 8041	EC1V 2NZ t 0203 883 8602		
Checked	rsg	w edwardarchitecture.co.uk	e info@edwardarchitecture.co.uk		
Scale (A3)	1:100				
Project	0759	Originator EA	Discipline A		Drawing No PL04