



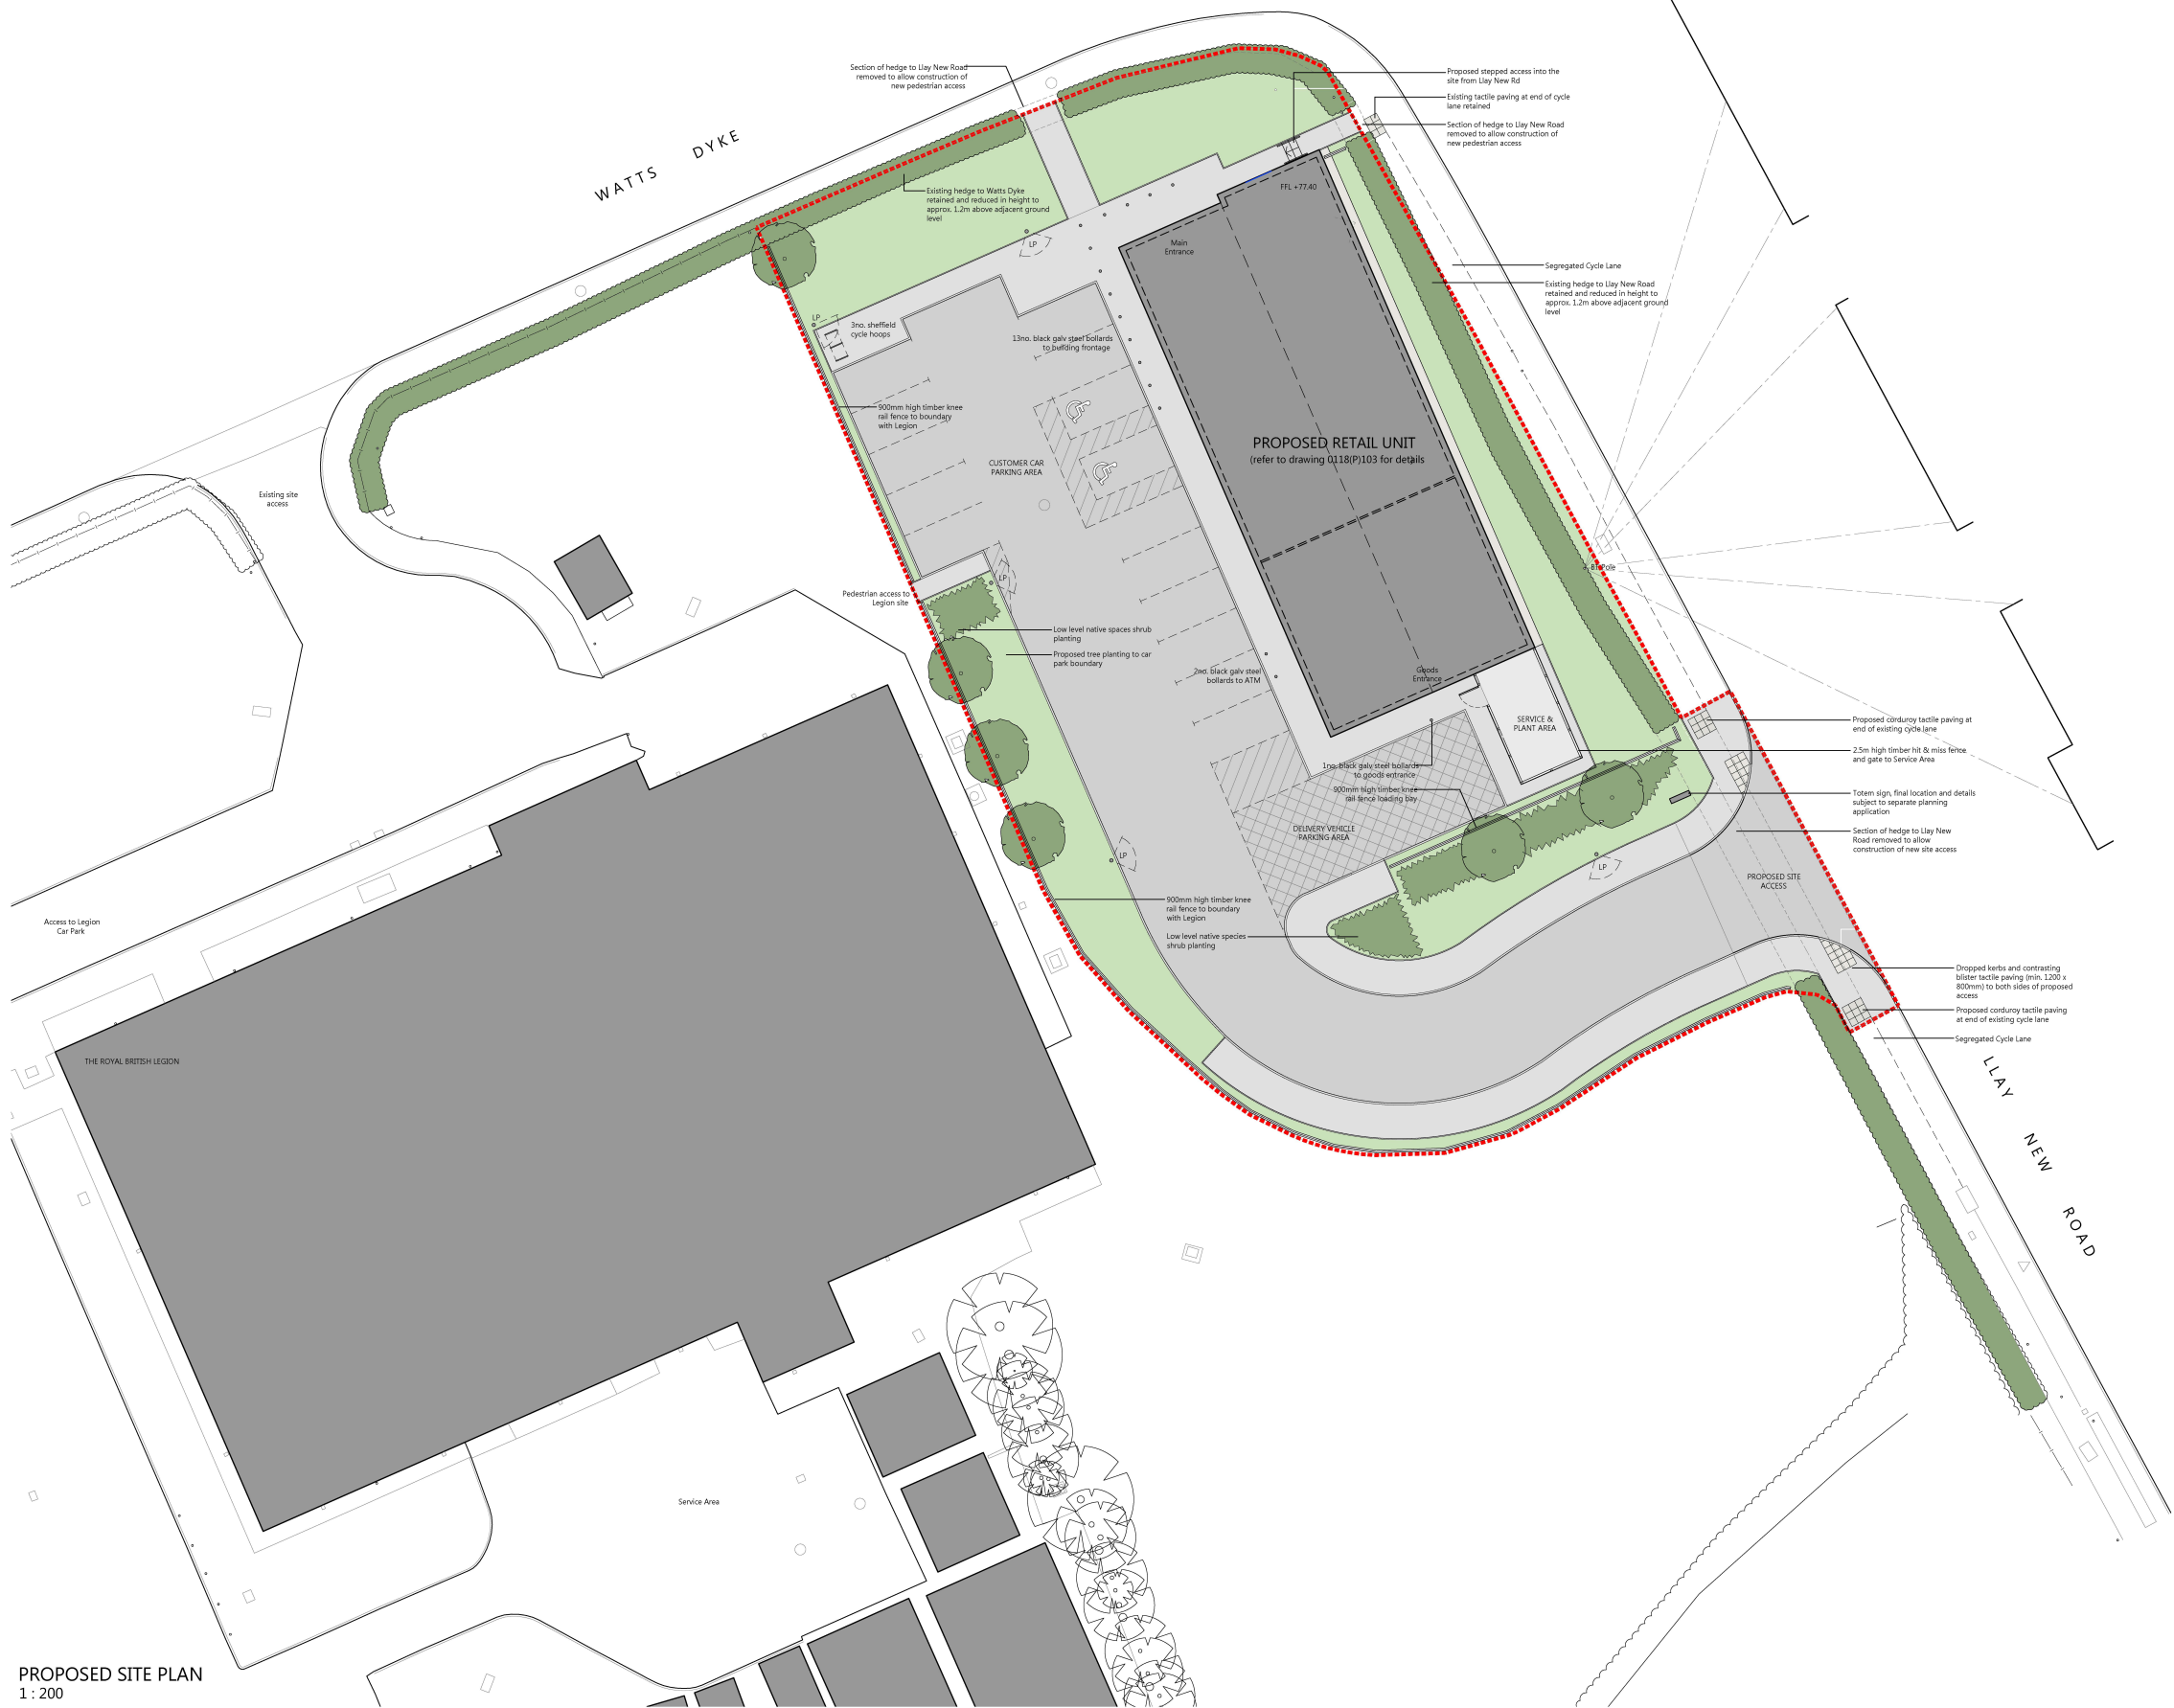

PROPOSED SITE PLAN
1 : 200

 

NOTES
DRAWING FOR PLANNING PURPOSES ONLY

DO NOT SCALE FROM THIS DRAWING, USE ONLY WRITTEN DIMENSIONS

DRAWING TO BE READ IN CONJUNCTION WITH ALL OTHER PROJECT DOCUMENTATION

DRAWING KEY

HARD LANDSCAPING

- CAR PARK**
 - Black vehicle spec tarmac
 - 125mm pre-cast concrete kerbs
 - 100mm thermoplastic white lining
- PEDESTRIAN AREAS**
 - Black pedestrian spec tarmac
 - 50mm pre-cast concrete pin kerbs
- MAINTENANCE ONLY AREAS**
 - Locally sourced crushed limestone on geotextile layer
- PLANT & SERVICE AREA**
 - Brushed finish concrete

Stepped access to Llay New Rd to be formed with Marshall Saxon 'bu' paving with painted 'dark grey' (RAL7043) handrails to each side

Retaining wall structures, for example at rear of the building adjacent Service Yard to be formed with stone filled gabion baskets

SOFT LANDSCAPING

- SOFT LANDSCAPED AREAS**
 - 75mm deep Bark mulch on geotextile layer and / or turf
- EXISTING HEDGEROW**
 - To be retained but reduced in height to approx. 1.2m to enhance visibility into site
- PROPOSED TREE PLANTING**
 - Silver Birch, Betula Pendula as notes below
- GROUND COVER SHRUB PLANTING**
 - To comprise a mix of native species low level planting

SOFT-LANDSCAPING NOTES

- Trees to be staked and tied with 2 rubber trees straps with tre
- pit a minimum of 1 cubic metre backfilled with tree planting medium
- All shrubs to be planted with good quality top soil and mulch with 75mm pure bark mulch, medium grade

C 01.06.20	SITE ACCESS AMENDED FOLLOWING LOCAL AUTH. COMMENTS	PJH
B 06.06.20	SITE ACCESS AMENDED FOLLOWING LOCAL AUTH. COMMENTS	PJH
A 22.04.20	FOOTPATH ACCESS ADDED TO WATTS DYKE FOLLOWING LOCAL AUTH. COMMENTS	PJH
Rev	Description	Drawn

Client
THISTLEWOOD PROPERTIES

Project
**ROYAL BRITISH LEGION,
WATTS DYKE, LLAY, LL12 0RL**

Drawing title
PROPOSED SITE PLAN

Scale	Drawn	Checked
1:200@A1	PJH	PJH
Date	Drawing status	
14/01/2020	Planning	
Drawing number	Revision	
0118(P)123	C	

studioPH
architecture

studioPH Limited
Unit 104
Albion Square Centre
Albion Street
Bilston
Walsley (S62) 8JG

0182 821 010
ph@studioarch.co.uk
www.studioPHproperties.co.uk