




EXISTING SITE PLAN 1:200

SITE BOUNDARY

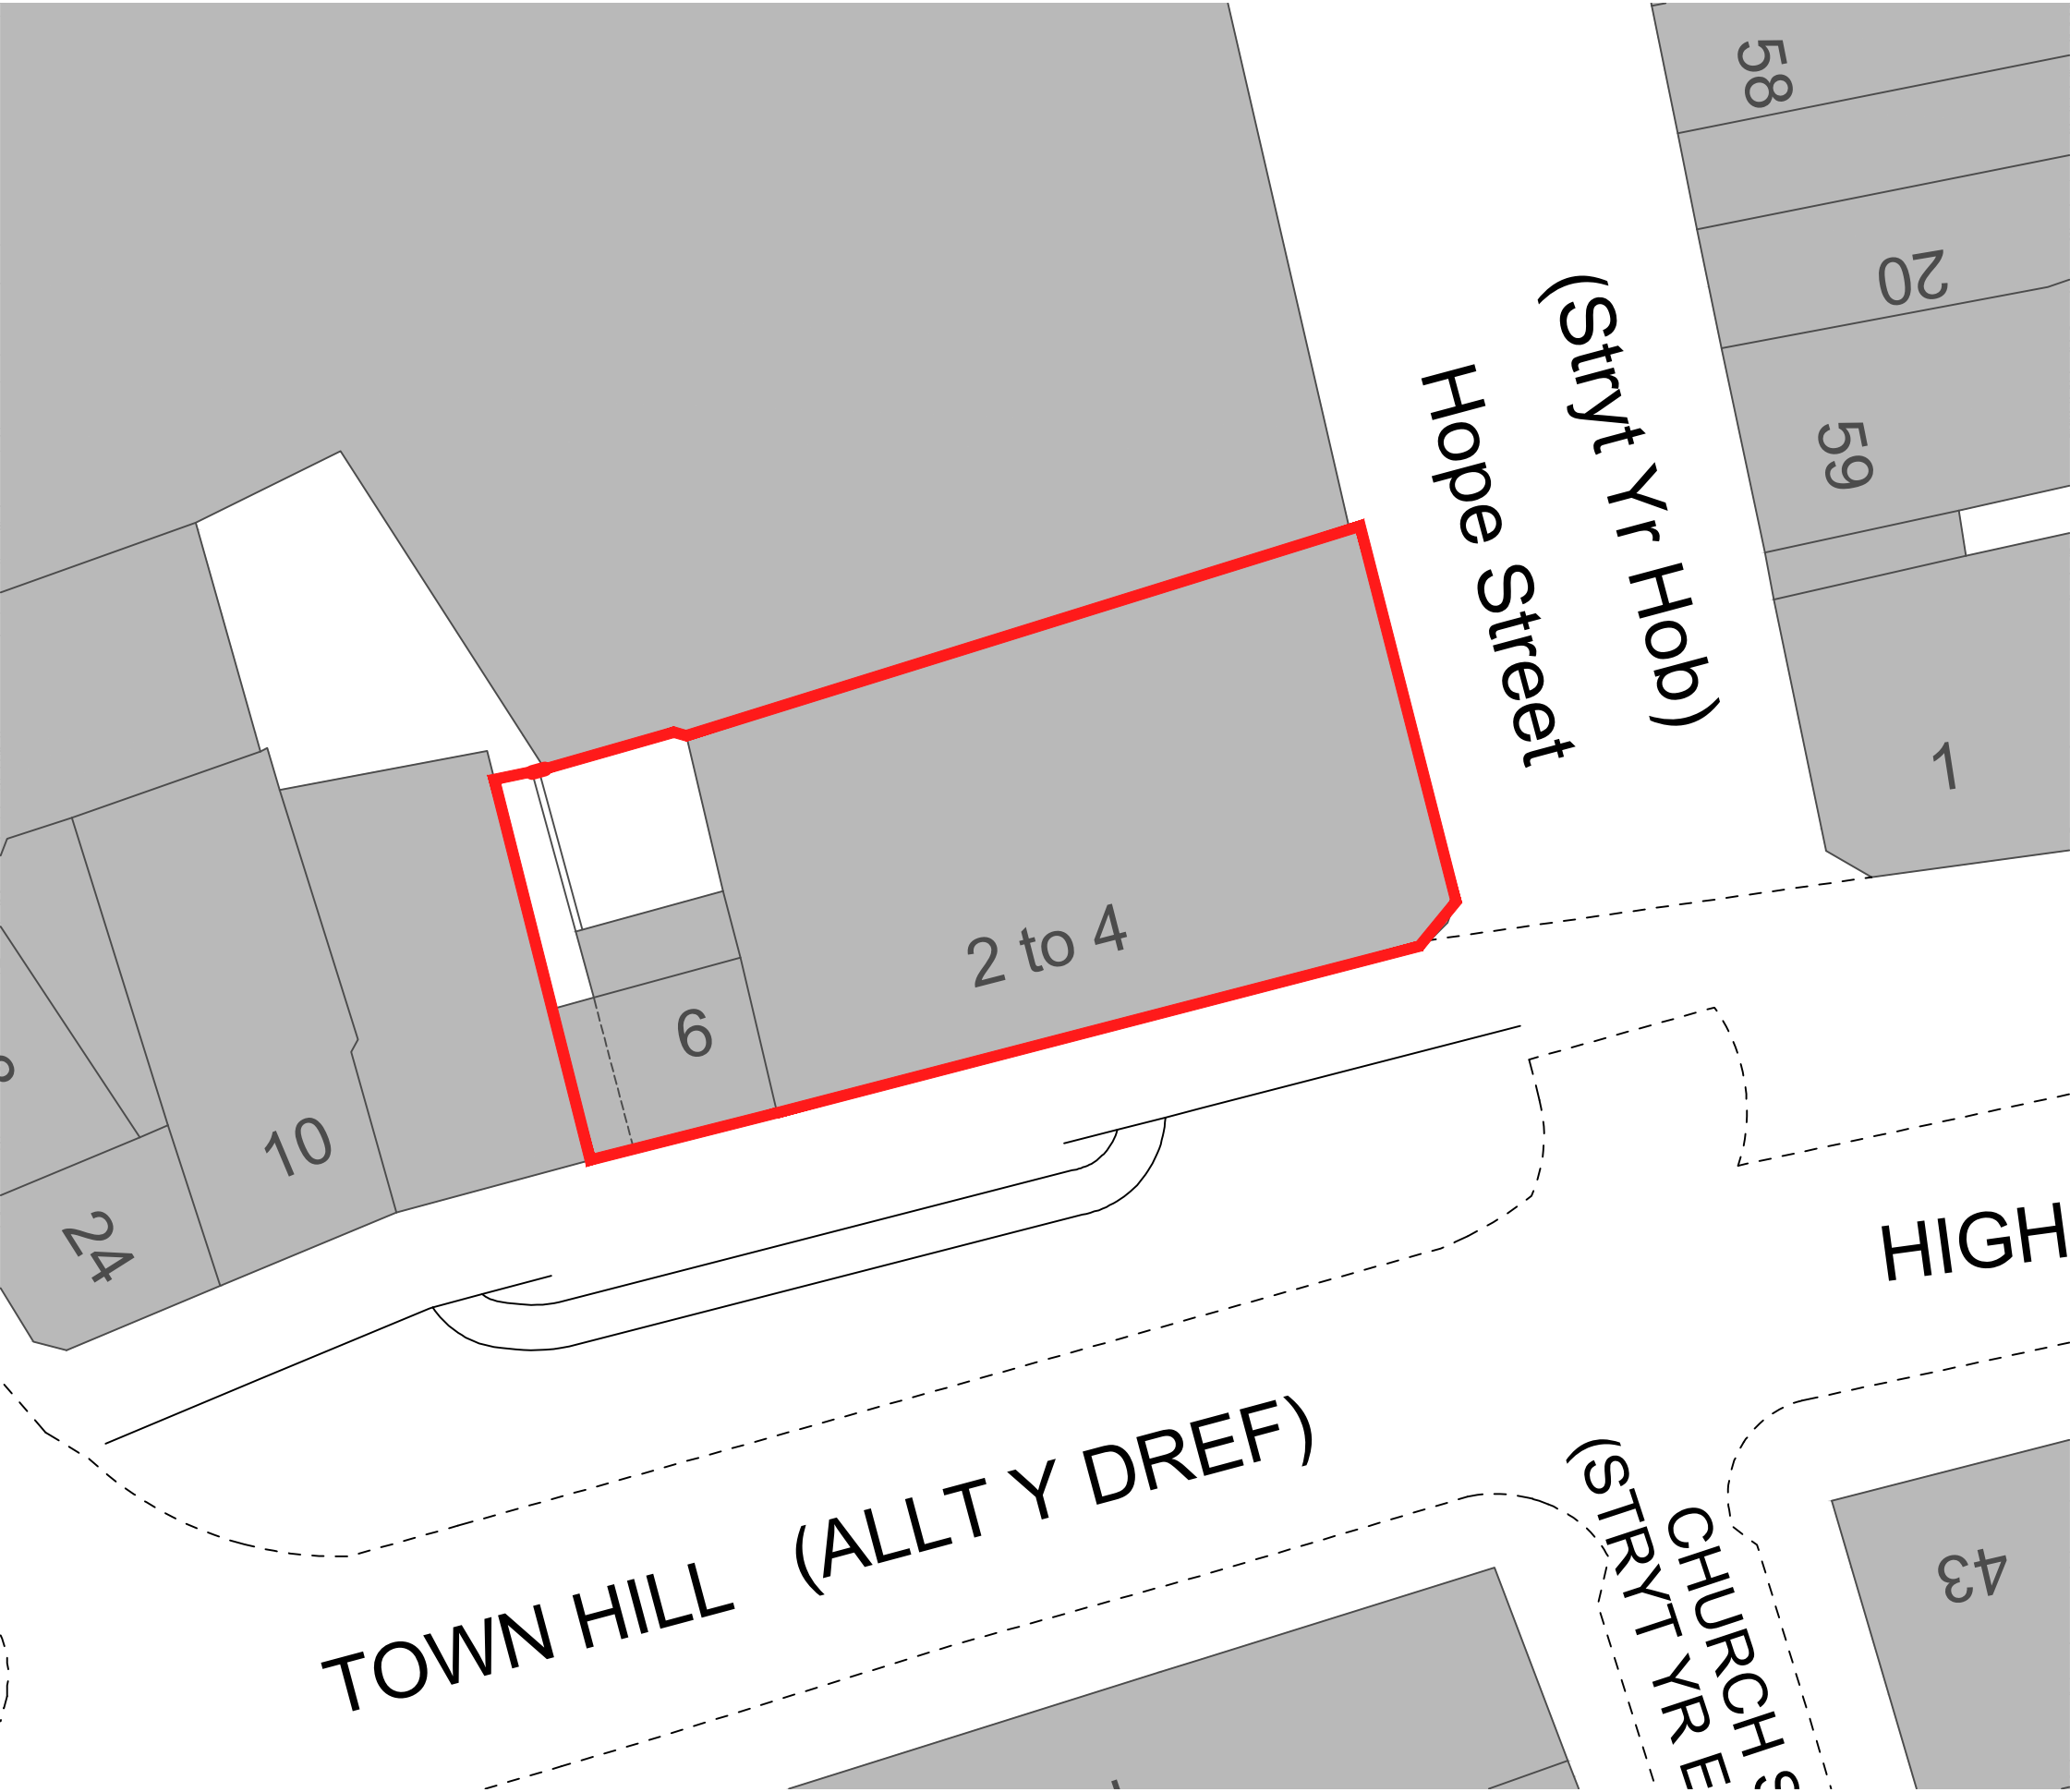

SITE LOCATION PLAN 1:1250

SITE BOUNDARY

Construction (Design & Management) Regulations 2015

Design risk assessments are carried out throughout the design stage of this project in accordance with company procedures and manuals. Where reasonably possible all areas of risk applicable to design and end use of the construction have been identified and then eliminated, mitigated or recorded as a residual risk.

Note that general risks of which a competent designer or contractor should be aware are not included. This drawing is to be read in conjunction with the Pre Construction Information and all related documents prepared in accordance with the current Construction (Design and Management) Regulations 2015 and all applicable Health and Safety legislation as currently amended.

T1	Initial Issue	03.01.20
REV	DESCRIPTION BY CHK APP	DATE
RIBA PLAN OF WORK 2013 WORKSTAGE		LEVEL OF MODEL DEFINITION (LOD)
PURPOSE OF ISSUE - FIT FOR APPROVAL		



lawray architects

CARDIFF
029 2076 2511
www.lawray.co.uk

LONDON
0207 138 3560

WREXHAM
01978 357 887

CLIENT
ESCOBAETH LLANELWY DIOCESE OF ST ASAPH
PROJECT TITLE
HOPE STREET 1-2 HOPE STREET & 6 TOWN HILL WREXHAM
DRAWING TITLE
SITE LOCATION PLAN

DATE	SCALE @ A3	DRAWN	CHECKED	APPROVED
01.20	VARIES	TB	DGH	DGH
PROJECT NO	DRAWING NO (BS1192:2007)			REV
	PROJECT - ORIGINATOR - ZONE - LEVEL - TYPE - ROLE - CLASS/NUMBER			
19121	HST-LAW-X-X-DR-A-039001			T01
DO NOT SCALE Any discrepancy or query concerning this drawing should be referred to the Architect				
			Copyright © LAWRAY	
Registered Office: Greenmeadow Springs, CARDIFF CF15 5AB Reg. Co. No. 2724178, VAT Reg. No. 134 2146 06				