

This drawing is the property of CB ARCHITECTURAL DESIGN.
Copyright is reserved by them and the drawing issued on the
condition that it is not copied, reproduced, retained or disclosed to
any unauthorised person either wholly or in part without the written
consent of CB ARCHITECTURAL DESIGN.


1. All dimensions to be verified on site prior to any shop works being
commenced.
2. Any discrepancies to be reported to the Designer before any work
is put in hand.
3. Do not scale from this drawing.
4. This drawing is to be read in conjunction with relevant consultants
and specialists drawings.
5. This is a metric drawing.
6. Dimensions indicated thus "****" are site dimensions and are to be
adjusted onsite by the Contractor accordingly.




EXISTING
SITEPLAN

0 10 20 50mm NATURAL SCALE

Burton G
Cottage

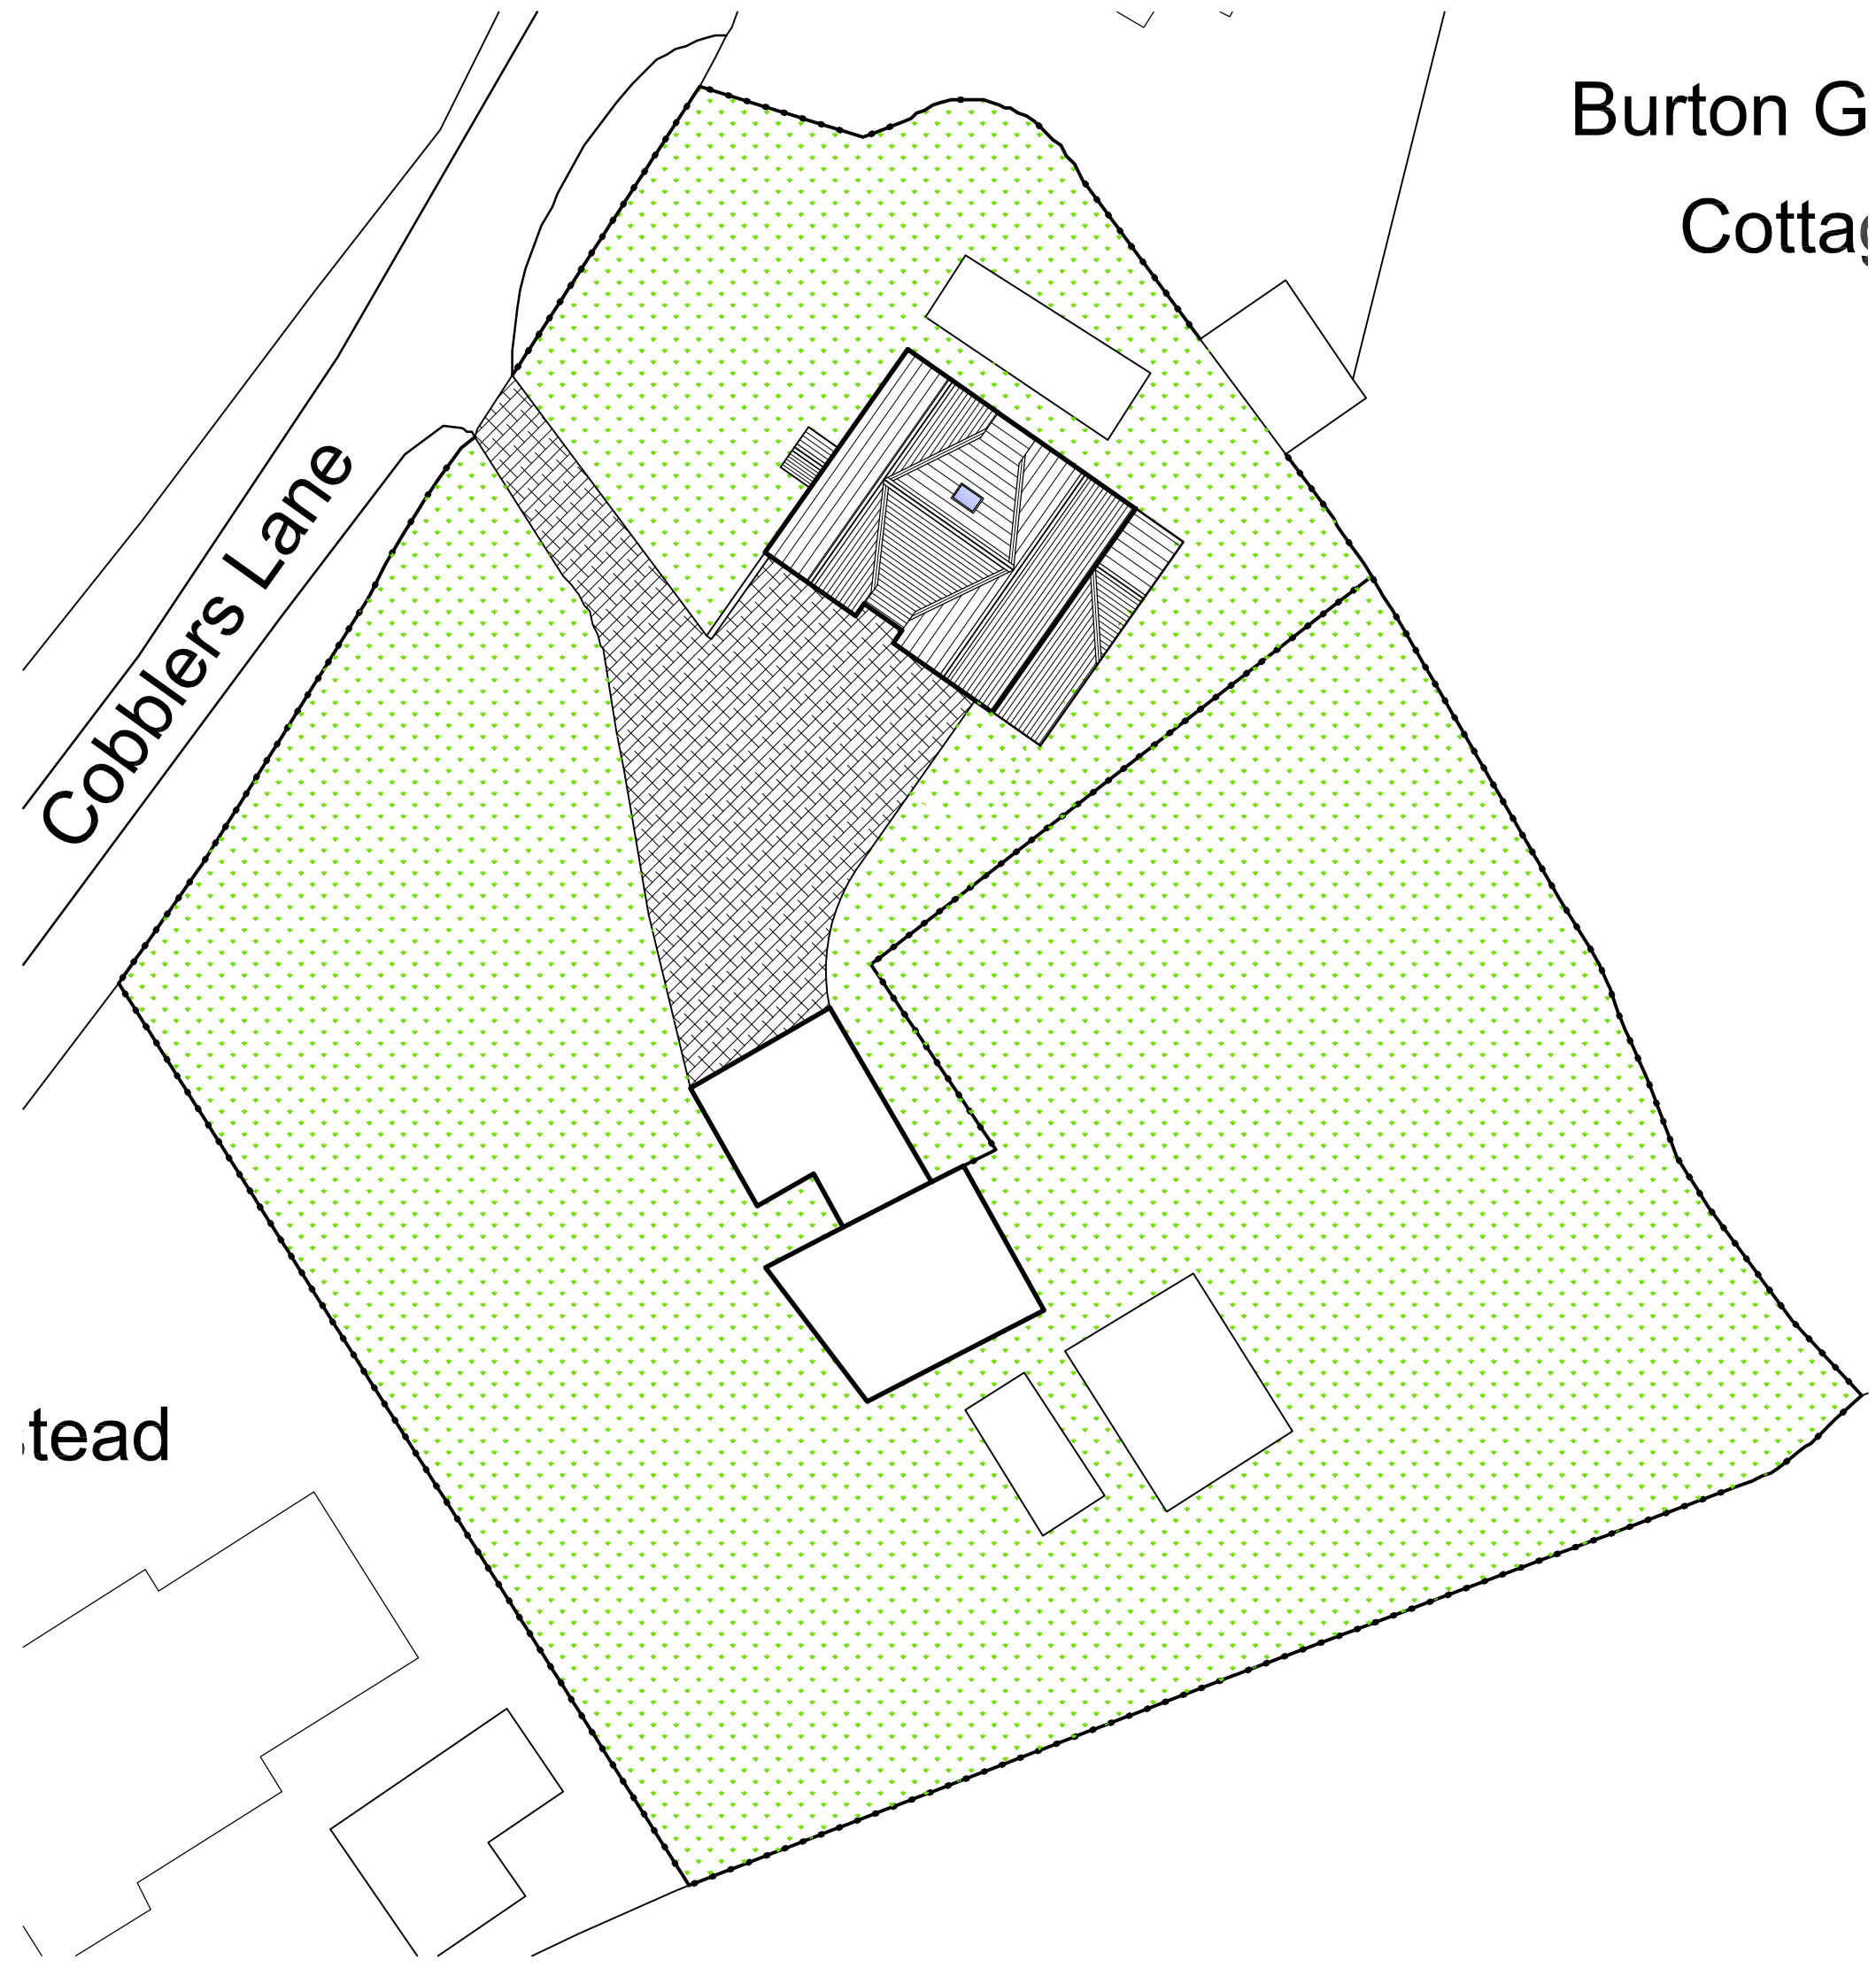

PROPOSED
SITEPLAN

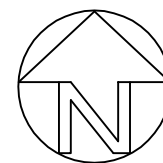

T: 07833 029535
E: info@cbarchitecturaldesign.co.uk
W: www.cbarchitecturaldesign.co.uk



Rev.	Description	Initial	Check
Client	Mr & Mrs Ward		
Drawn	Site Plan AS EXISTING & PROPOSED		
Scale	1:250	Drawn: C.B.	Check: C.B.
Date	05/10/18		
Project	Extension at Brookfield Burton Green, Wrexham LL12 0AW		
Drawn No.	796/L(9)01		
Revision	A		

ORIGINAL DRAWING SIZE 594 x 420 (A2)