




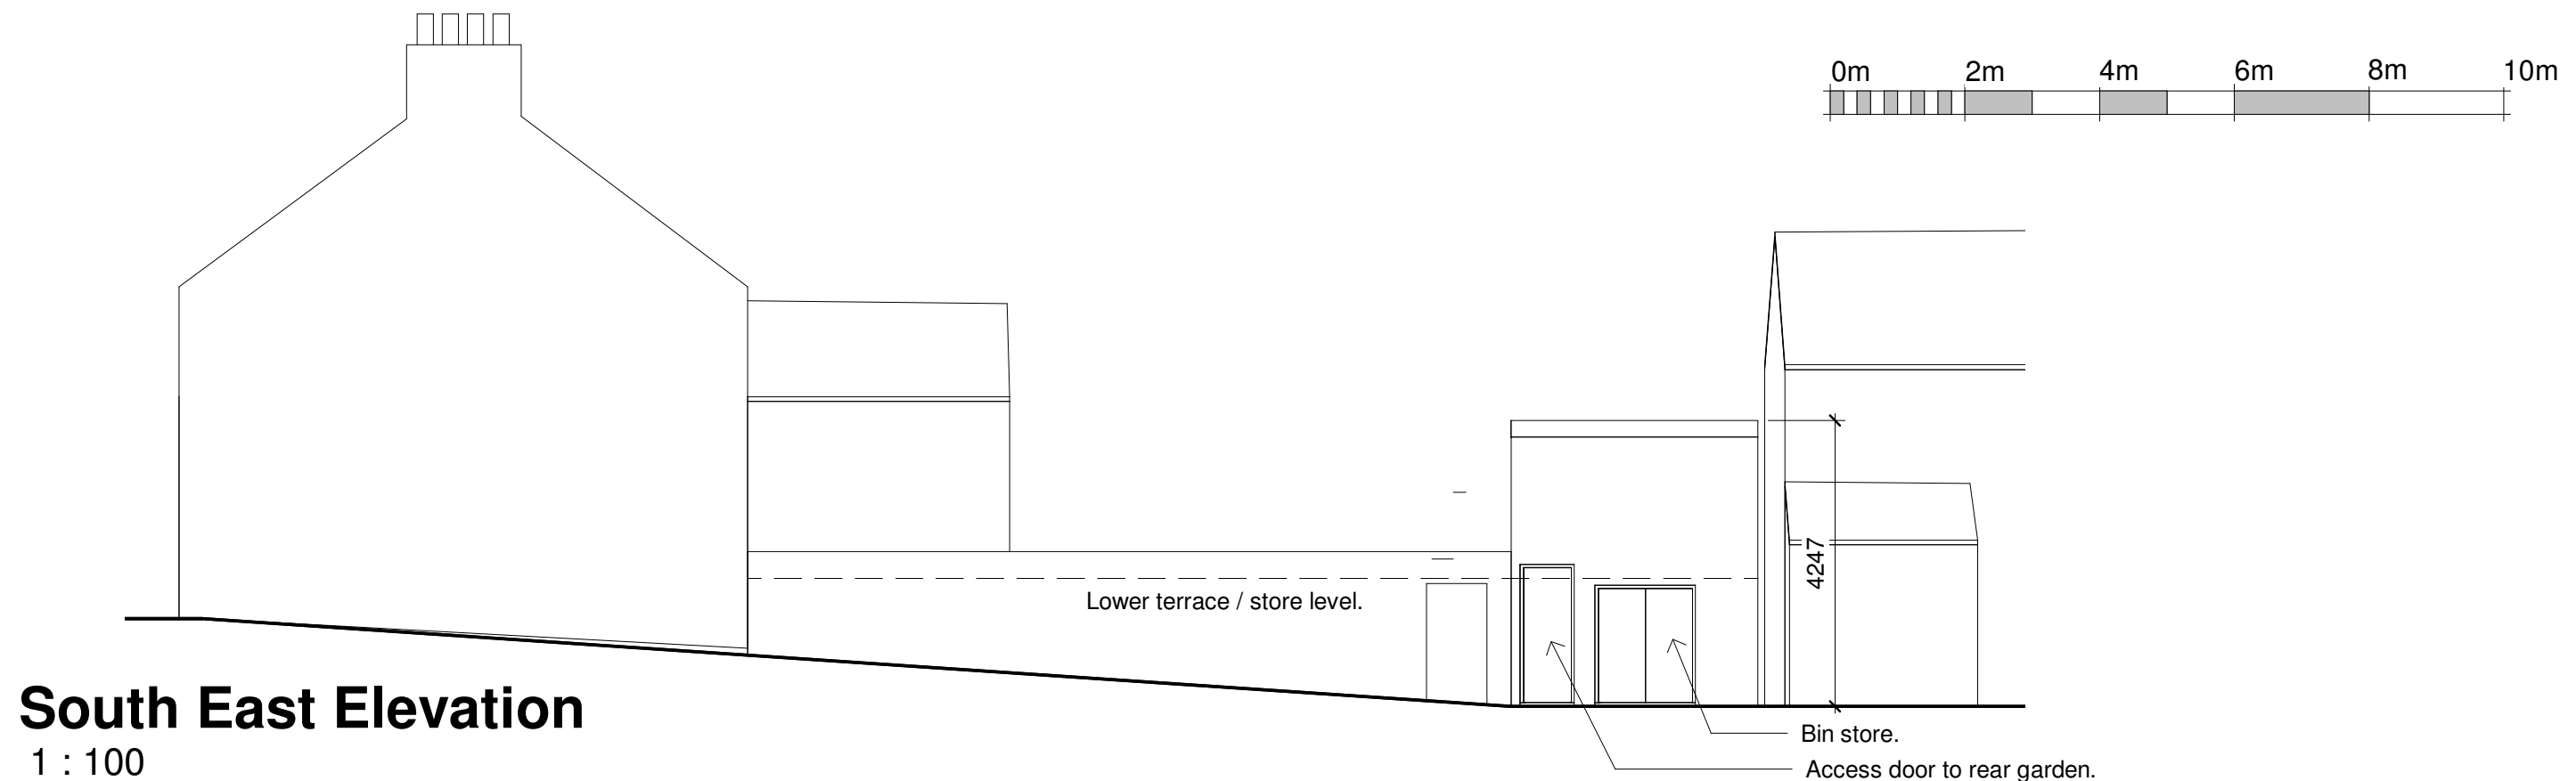


South East Elevation
1 : 100

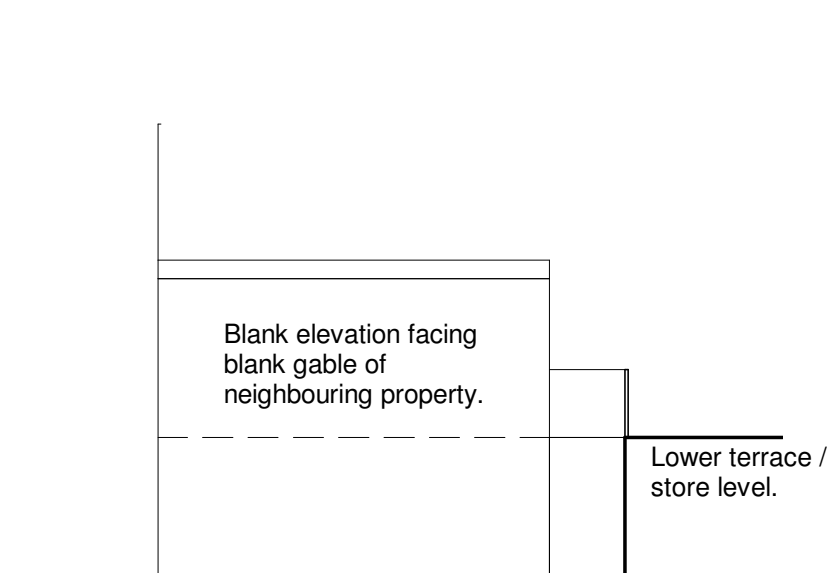

North East Elevation
1 : 100

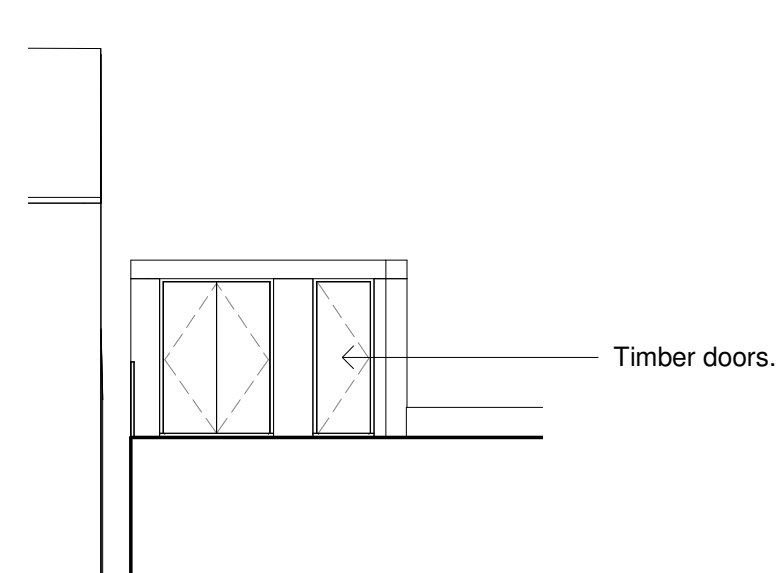

North West Elevation
1 : 100

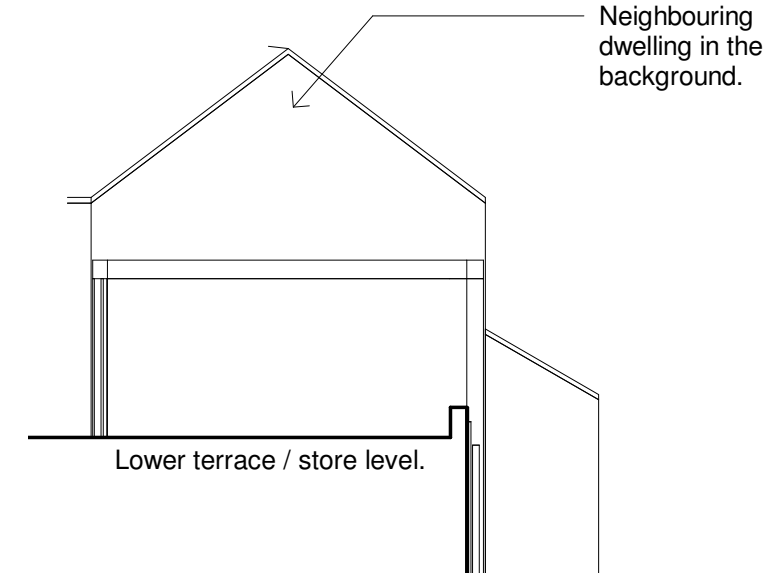

South West Elevation
1 : 100

Rev.	Revision description	Drawn	Checked	Date						
FRAME Architecture to frame your lives					Project	5 Bank Terrace, Ponciau	Scale @ A3	Drawn By	Checked By	Date
							1 : 100	GE	-	29.11.19
					Title	Proposed Elevations	Drawing Number	Job No.	Sheet No.	Rev.
							19-16	A101	A	