



This drawing is the property of CB ARCHITECTURAL DESIGN.
Copyright is reserved by them and the drawing issued on the condition that it is not copied, reproduced, retained or disclosed to any unauthorised person either wholly or in part without the written consent of CB ARCHITECTURAL DESIGN.


1. All dimensions to be verified on site prior to any shop works being commenced.
2. Any discrepancies to be reported to the Designer before any work is put in hand.
3. Do not scale from this drawing.
4. This drawing is to be read in conjunction with relevant consultants and specialists drawings.
5. This is a metric drawing.
6. Dimensions indicated thus "" are site dimensions and are to be adjusted onsite by the Contractor accordingly.

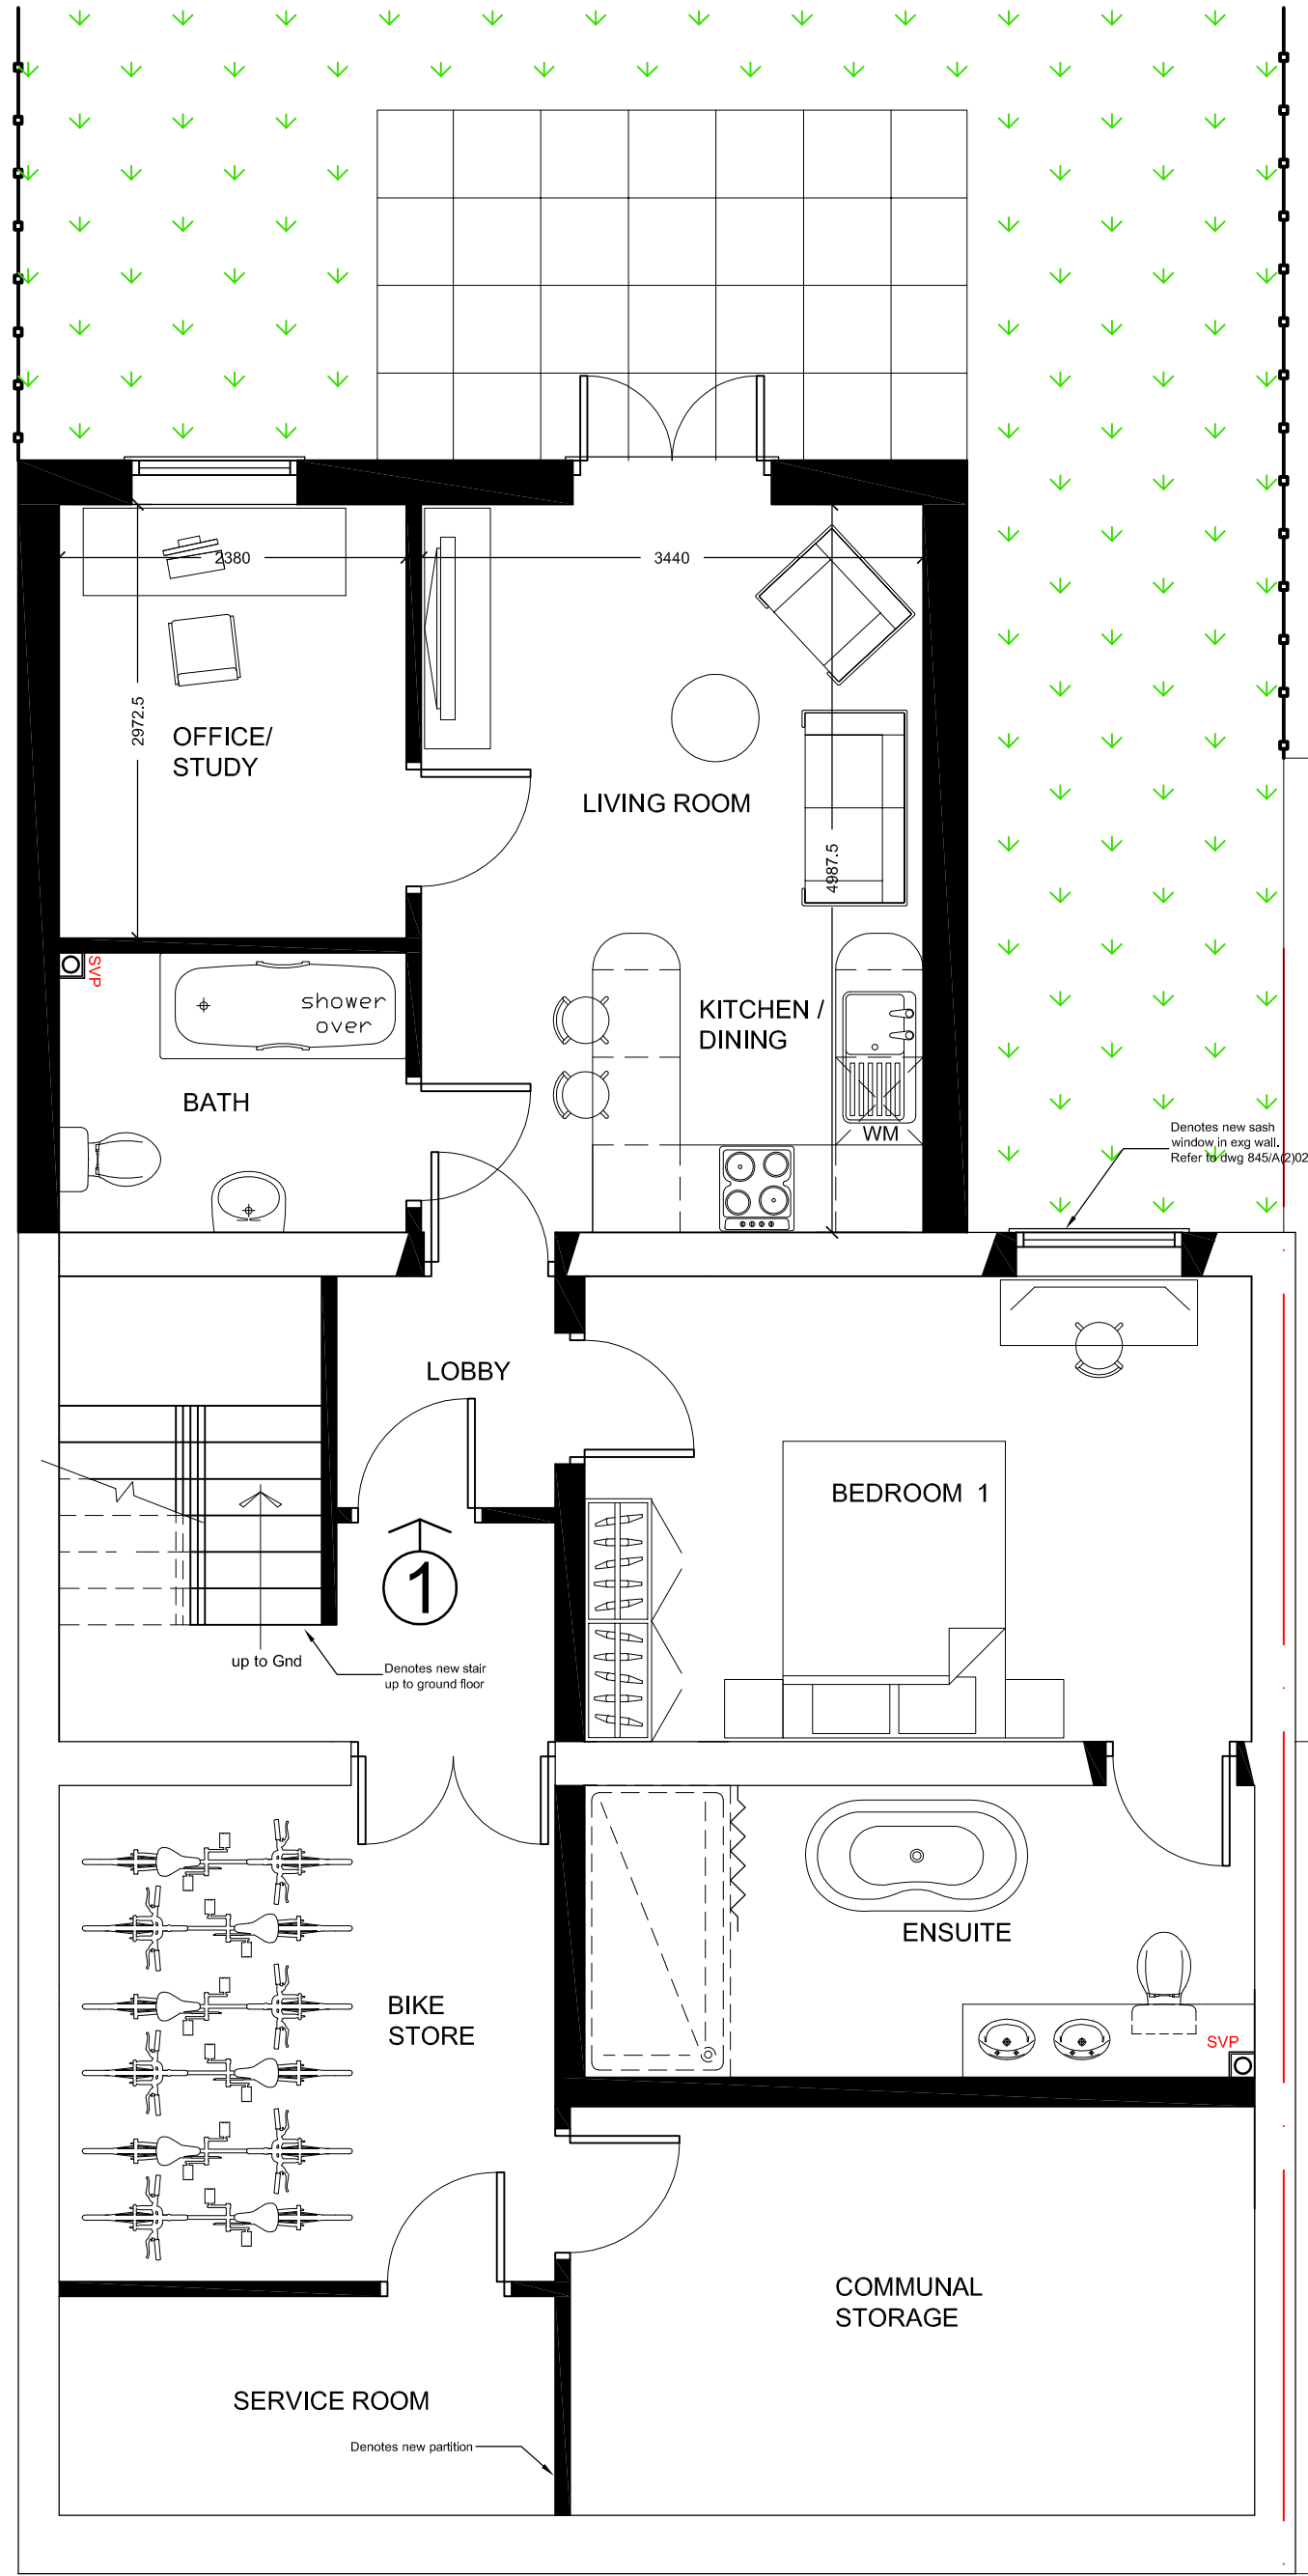


BASEMENT

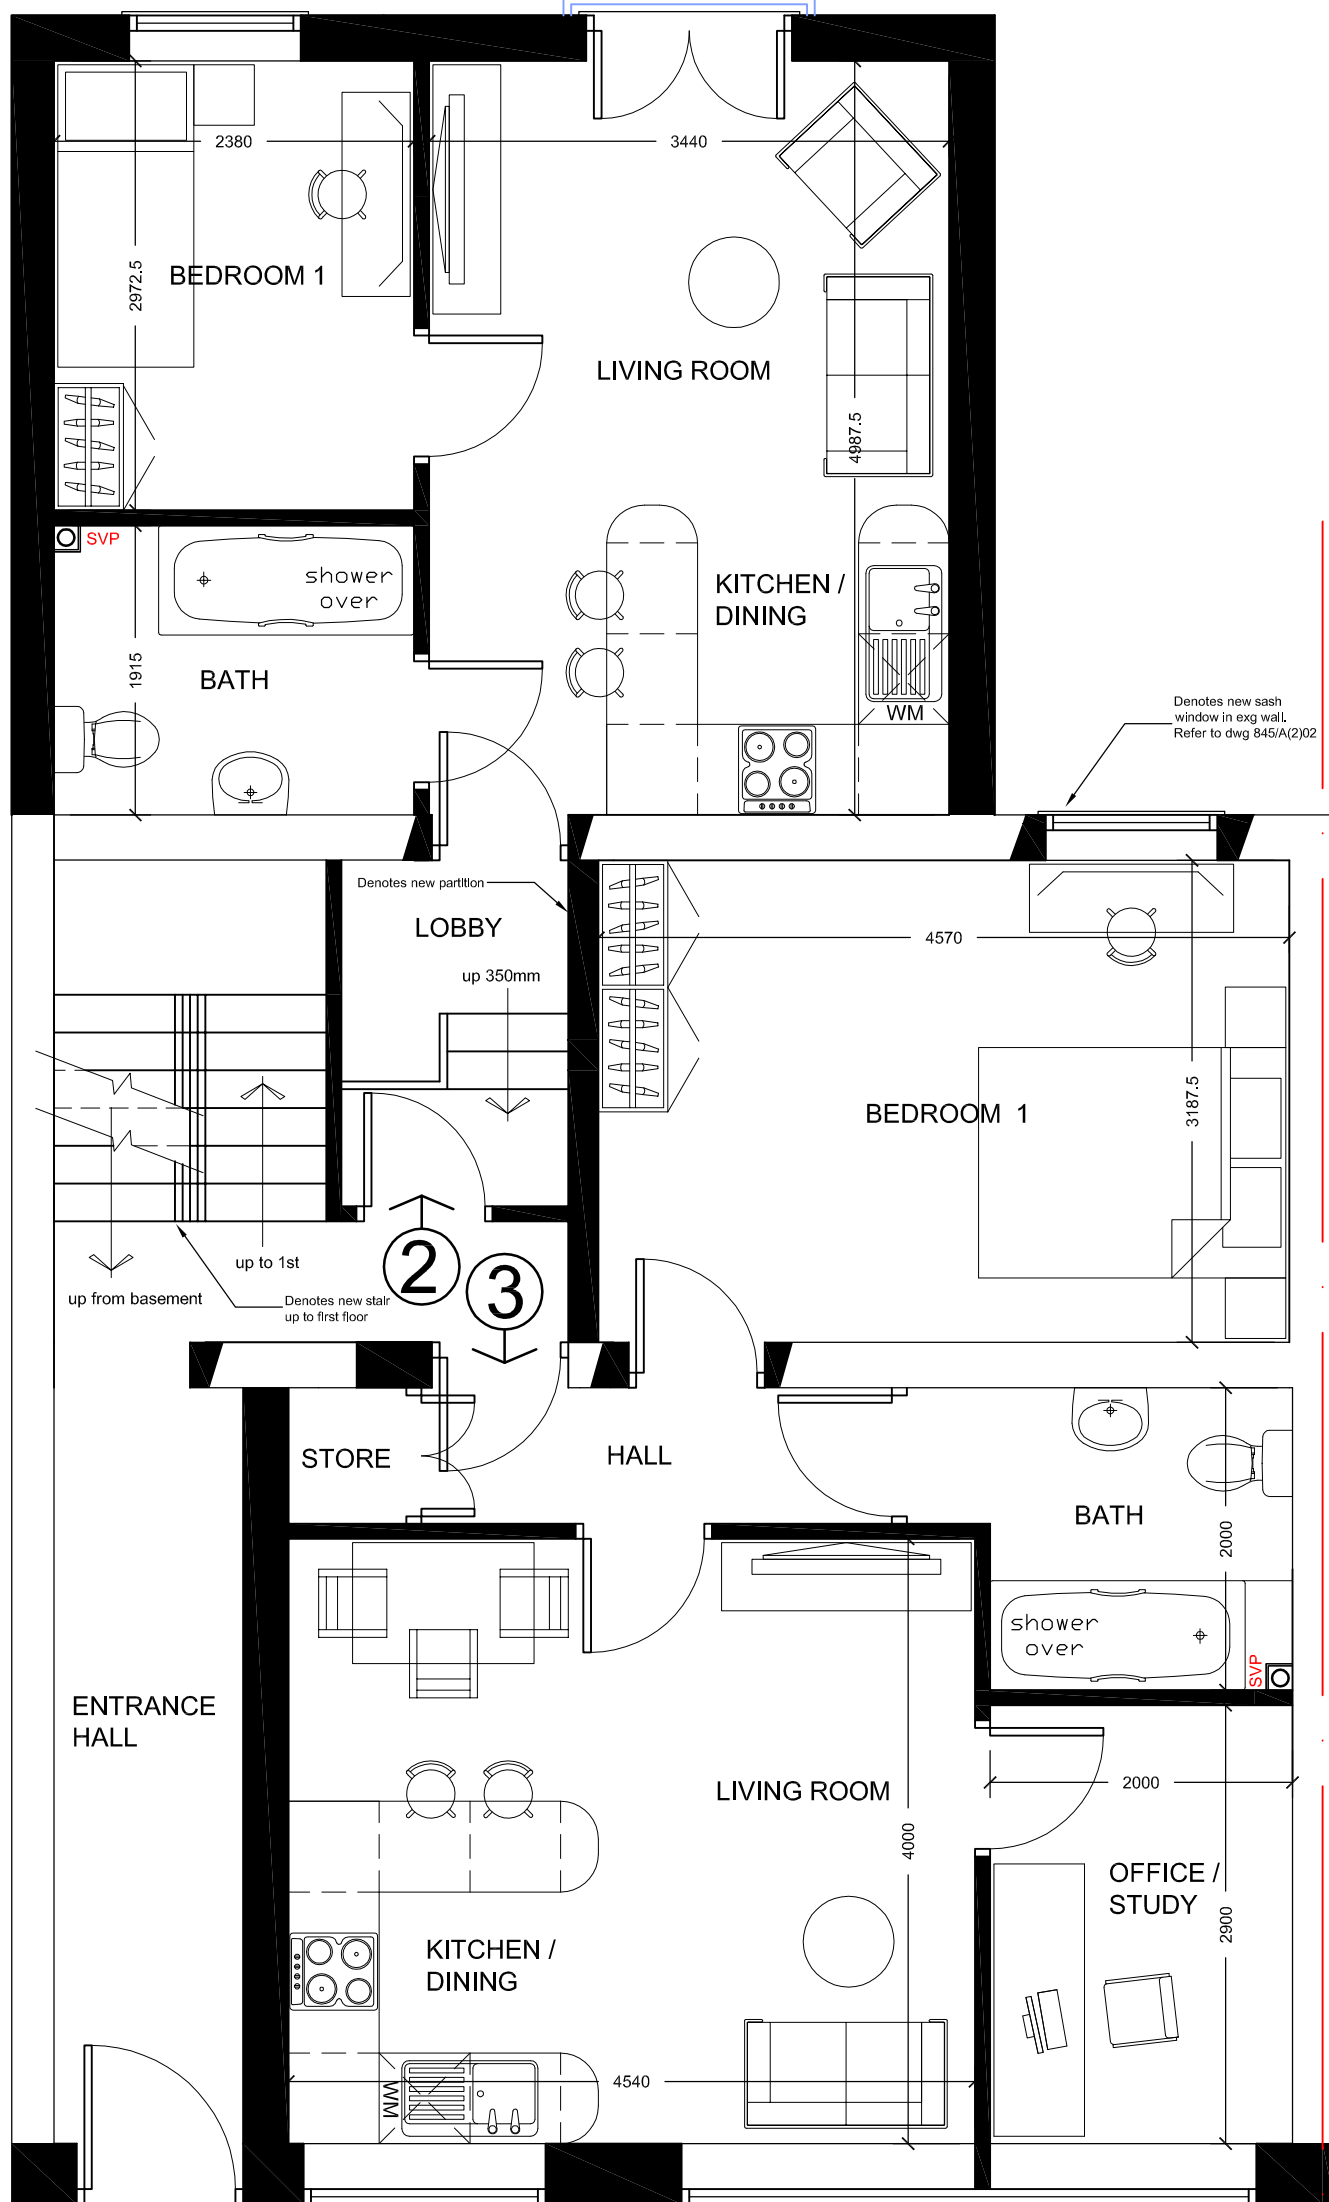

GROUND FLOOR

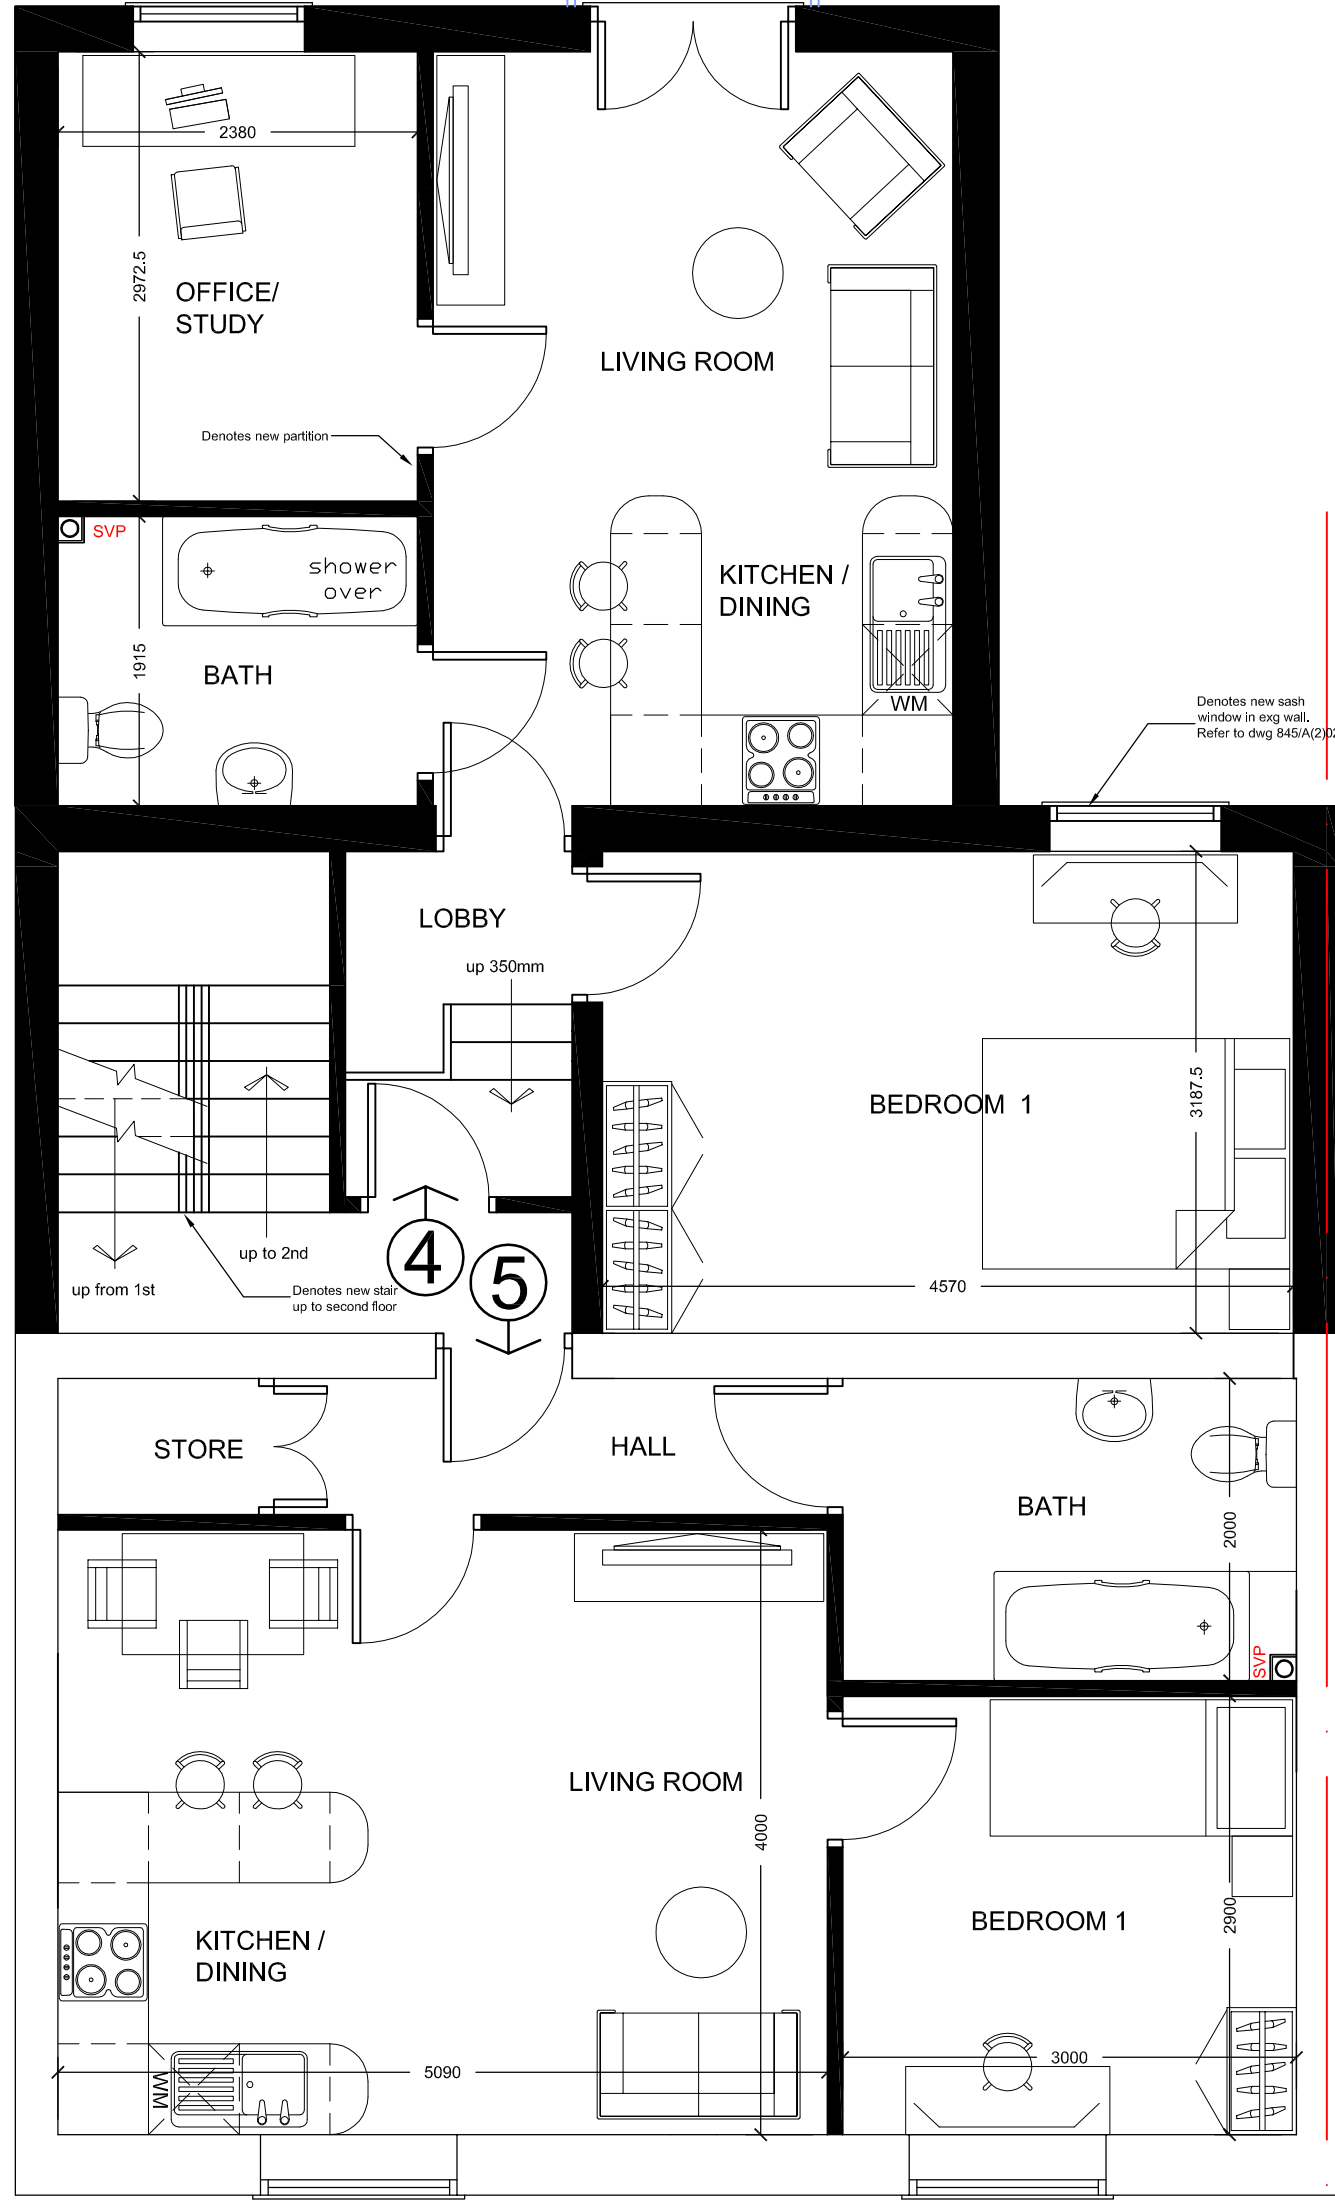

FIRST FLOOR

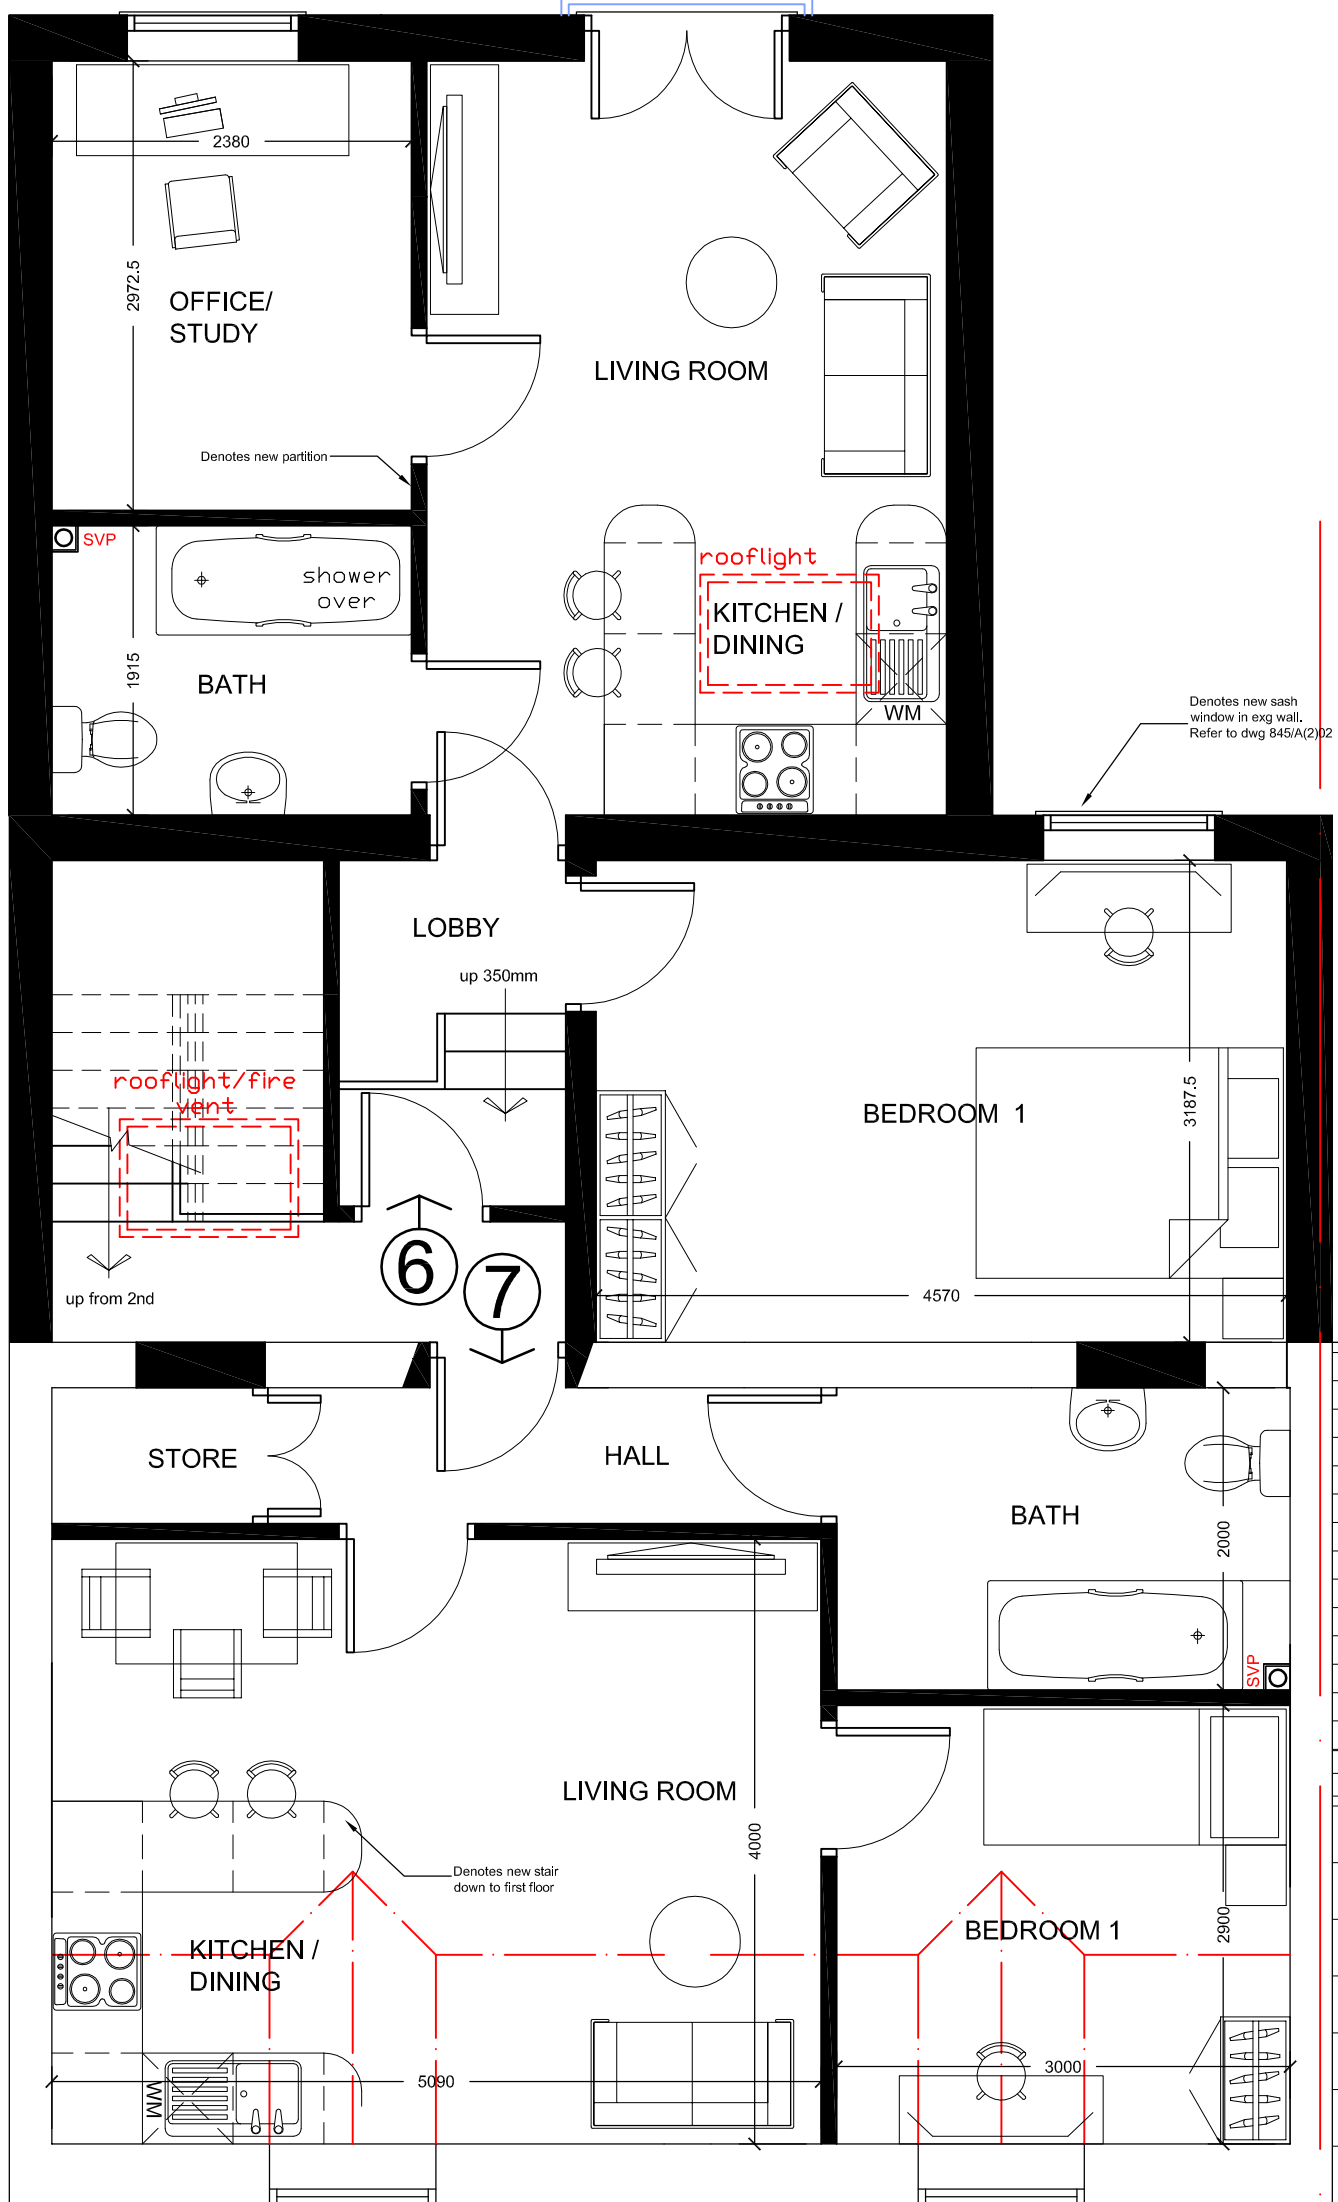

SECOND FLOOR

Schedule of Accomodation	
1 Bed Flats	- 7 units

0 10 20 50mm NATURAL SCALE

T: 07833 029535
E: info@cbarchitecturalsdesign.co.uk
W: www.cbarchitecturalsdesign.co.uk



C	30/04/20 - Amended to Client requirements.	C.B.	C.B.
B	06/04/20 - Amended to IAS requirements.	C.B.	C.B.
A	05/04/20 - Amended to IAS requirements.	C.B.	I.A.S.
Rev	Drawn	Check	Draw

Client: RYAN LITTLE PROPERTIES LTD

Drawn: Floor Plans
AS PROPOSED

Project: Change of Use former HSBC
Well St. Cefn Mawr

Scale: 1:50
Drawn: CB
Check: IAS

Date: 27/03/20

Drawn: 845/L(2)01

Check: C

ORIGINAL DRAWING SIZE 841 x 594 (A1)