



This drawing is COPYRIGHT. It must not be reproduced or disclosed to third parties without our prior permission. Do not scale from this drawing, or, interrogate and use electronic information.

Any discrepancies should be reported immediately.

Any surveyed information incorporated within this drawing cannot be guaranteed as accurate unless confirmed by a fixed dimension. All dimensions are in millimeters unless noted otherwise.

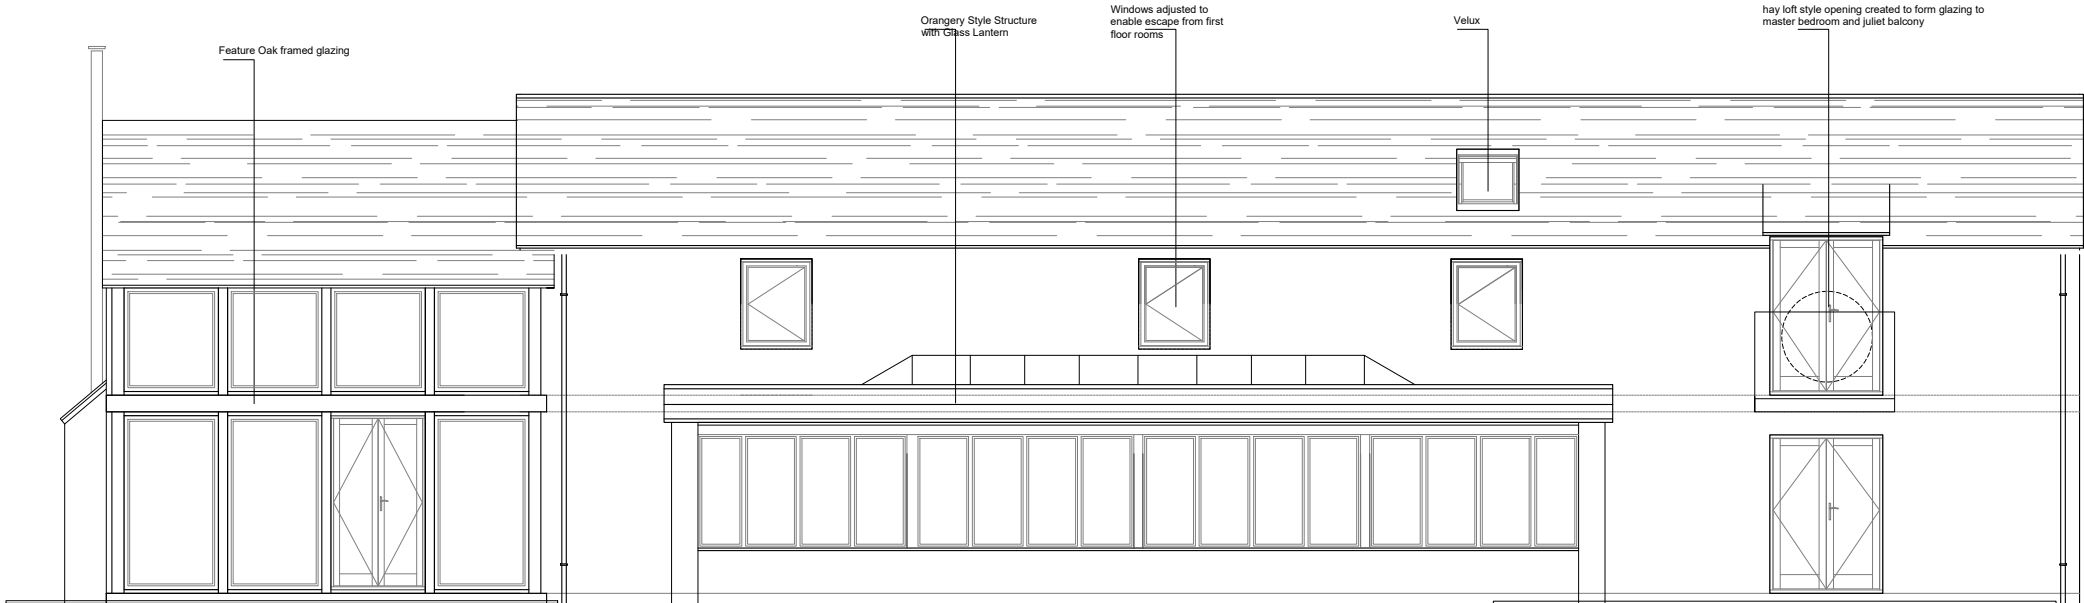

REAR ELEVATION

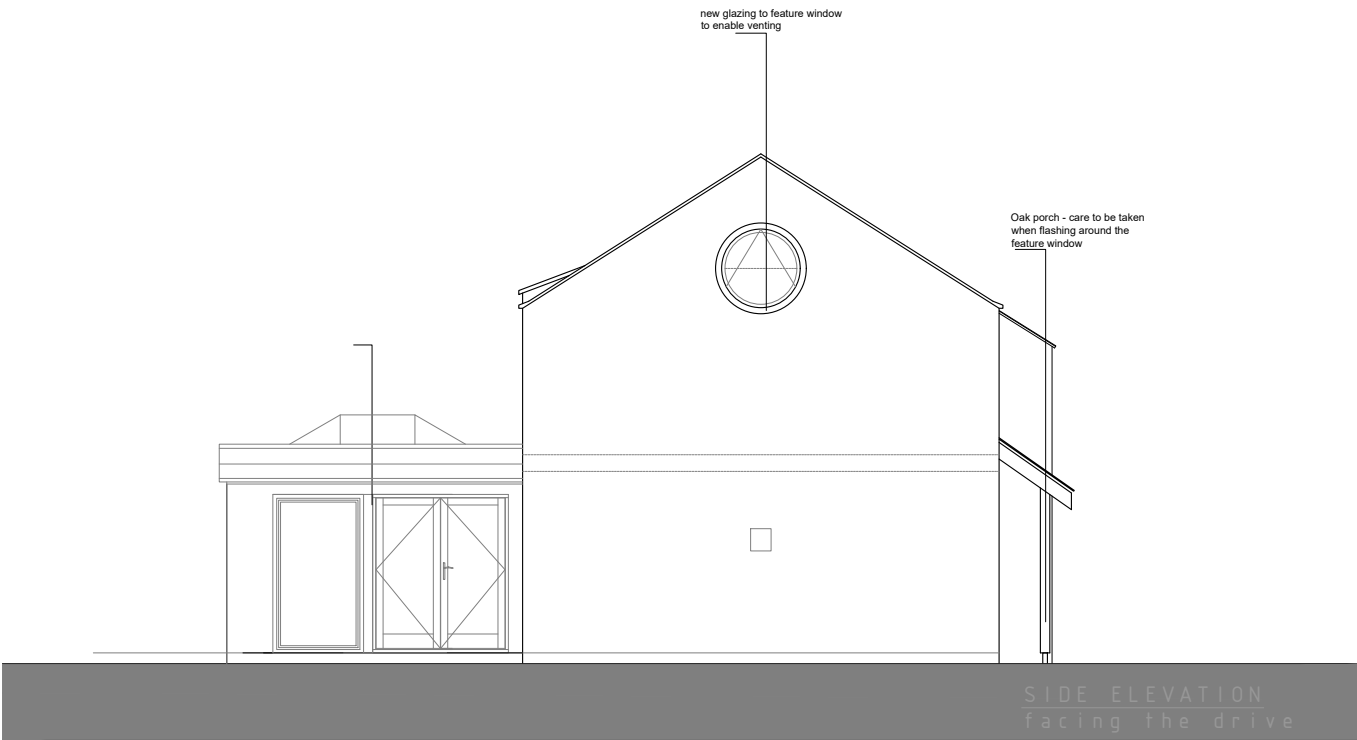

SIDE ELEVATION
facing the drive

Chrysalis
INSPIRED SPACES ARCHITECTURAL DESIGN

THE OLD DAIRY
MEIFOD
POWYS
SY22 6DW

07900 254622
STUDIO@CHRYSLIS-ARCHITECTURE.CO.UK



CLIENT

Judith
Cole/Knights
Construction


PROJECT

Barn Conversion
and External Works

at

The Pikey
Gresford

COACH HOUSE
-PLANNING STAGE

 

DRAWING TITLE

PROPOSED
ELEVATIONS
sheet 2 of 2

SCALE

1 / 100 @ A3

DRAWING NUMBER

KNTS03.1.3.114-0

REVISION

A 2020.03.18

DATE

MARCH 2020

SIGNATURE

JEE