


This drawing is the copyright of the
PLATT WHITE PARTNERSHIP.

**All dimensions are to be checked on site prior to commencing work.
DO NOT SCALE FROM THIS DRAWING.**

NOTES

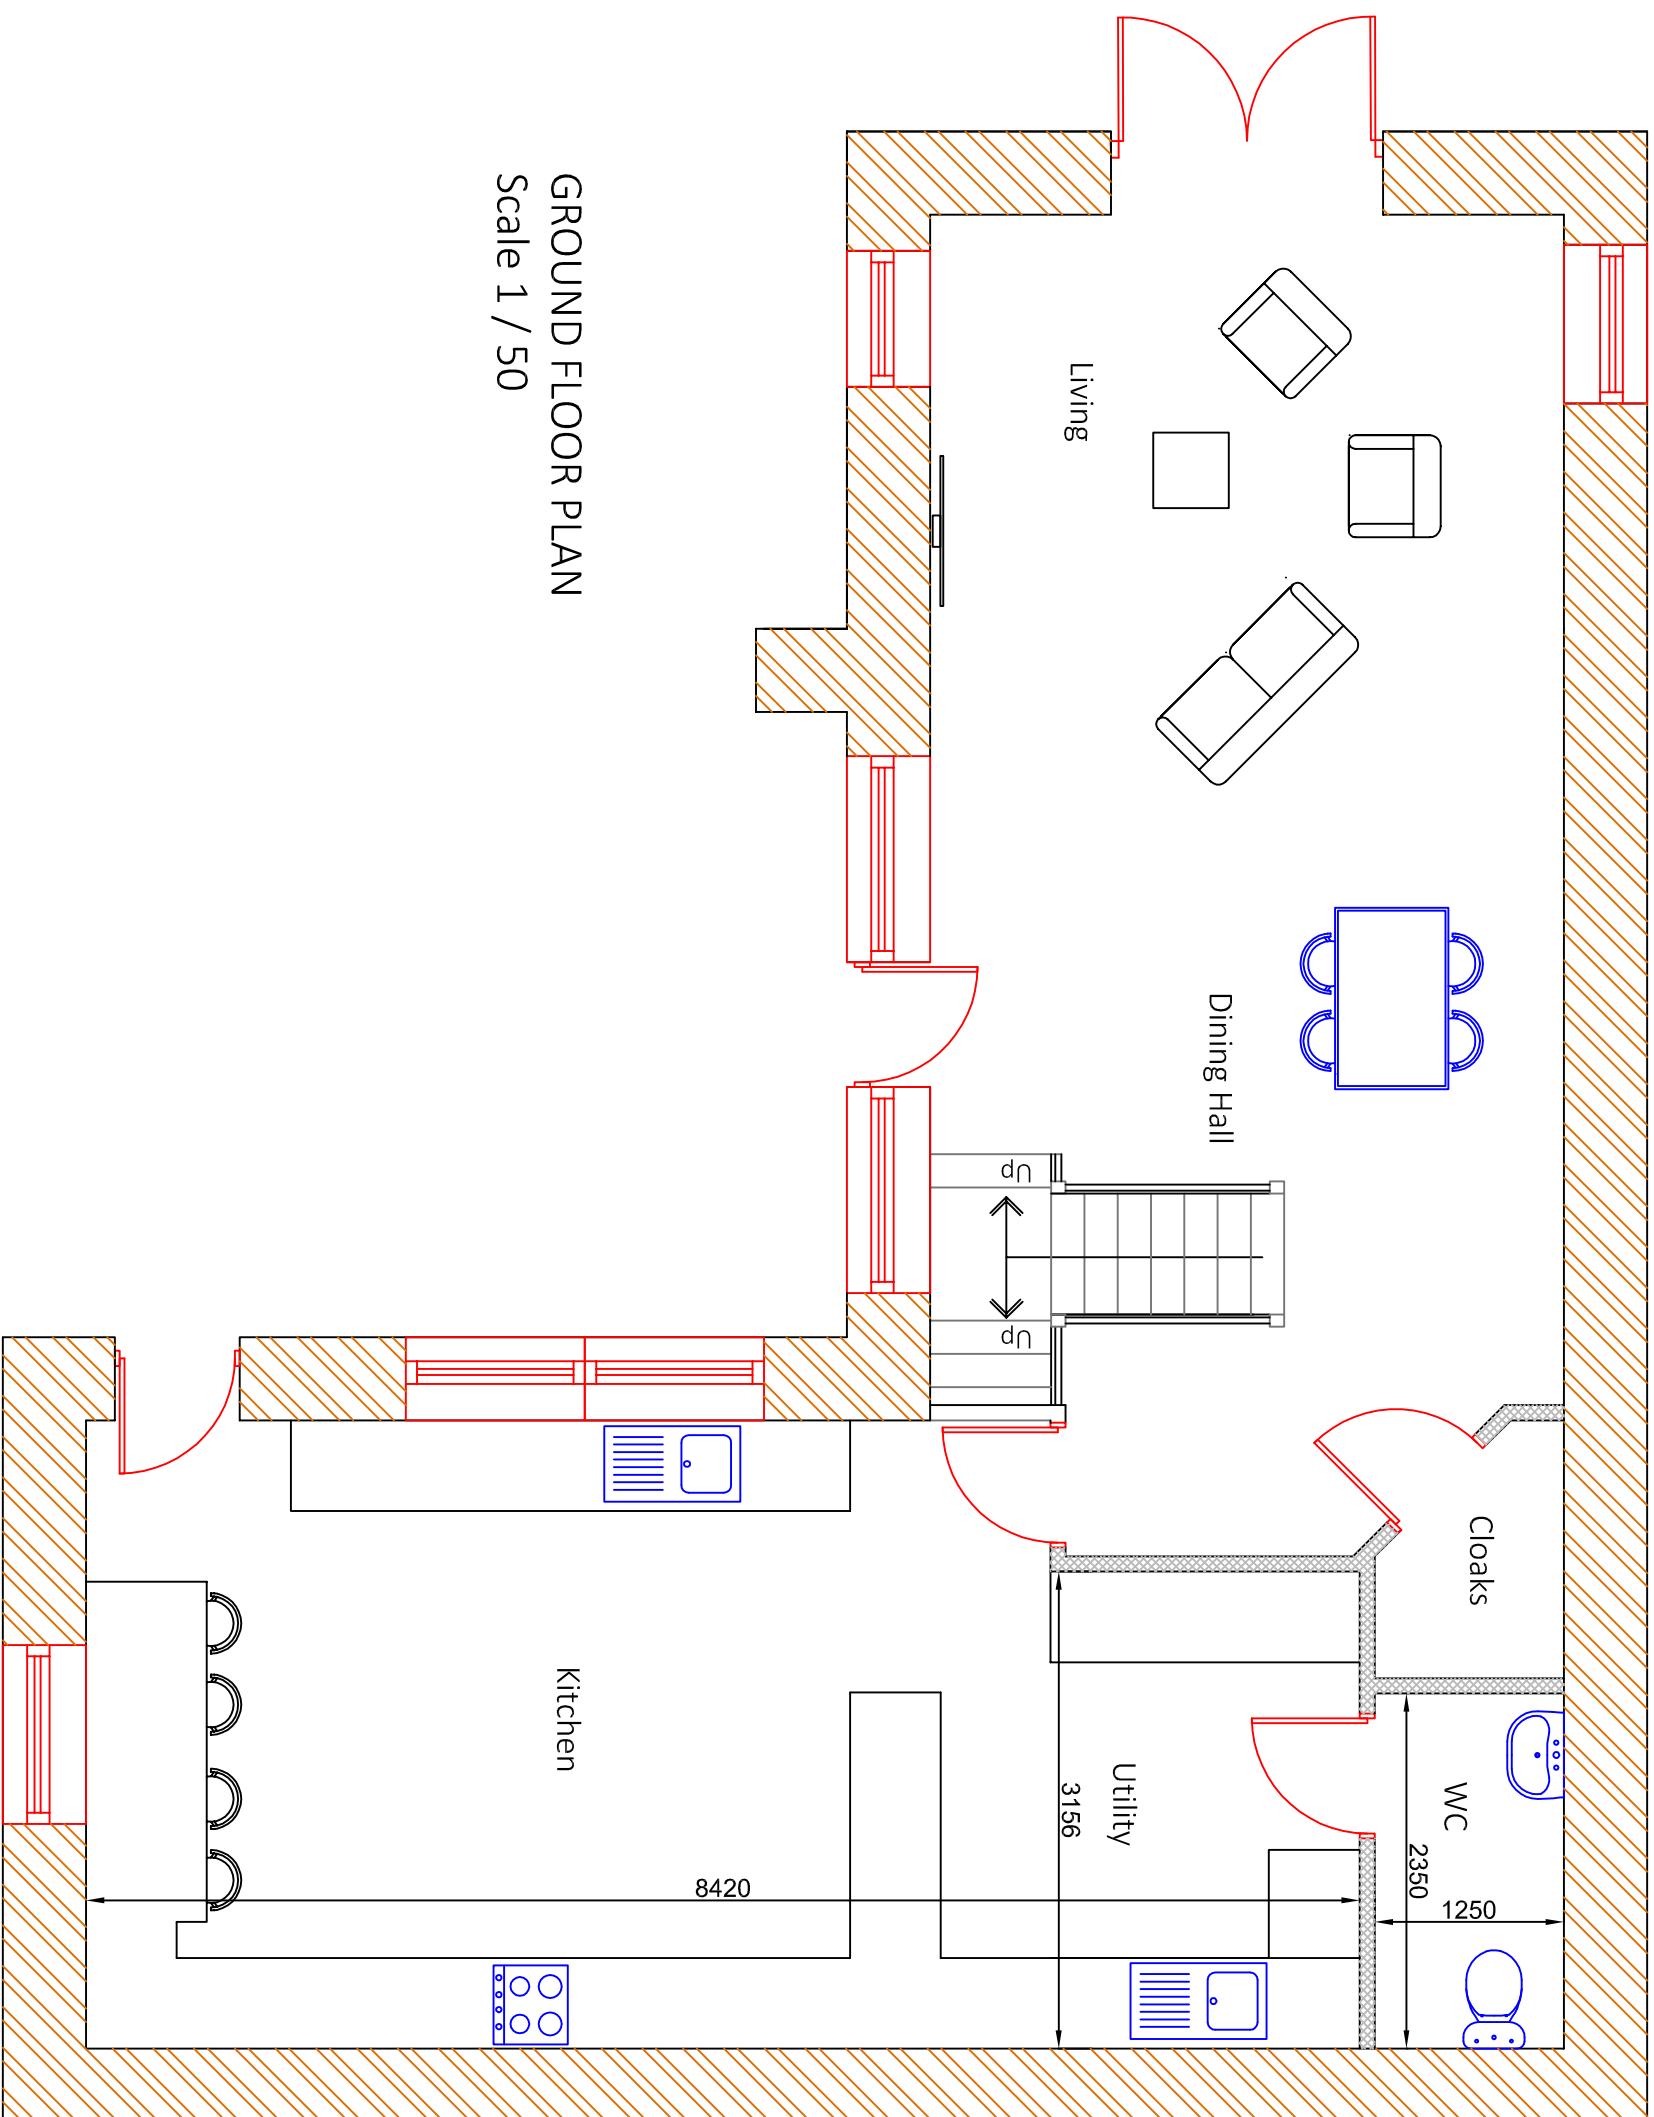

GROUND FLOOR PLAN
Scale 1 / 50

Scale 1 / 50

PLATT  **WHITE**

Partnership

Nova House, 94 Boulton
Chester, CH3 5AQ.

Tel: 01244 314111, Fax: 01244 314700
e-mail: info@plattwhite.co.uk
Web: www.plattwhite.co.uk

Client
MR J LLOYD

Project	ODDI-AR-Y-TWMPATH, GARTH GLYN CEIRIOG, LL20 7LY
---------	--

Subject
BUILDING 2
PROPOSED GF PLAN

Drwg. No. 09	Drawn by AL
	Checked by DL

Scale 1 / 100 @ A3

Date Feb 2020