




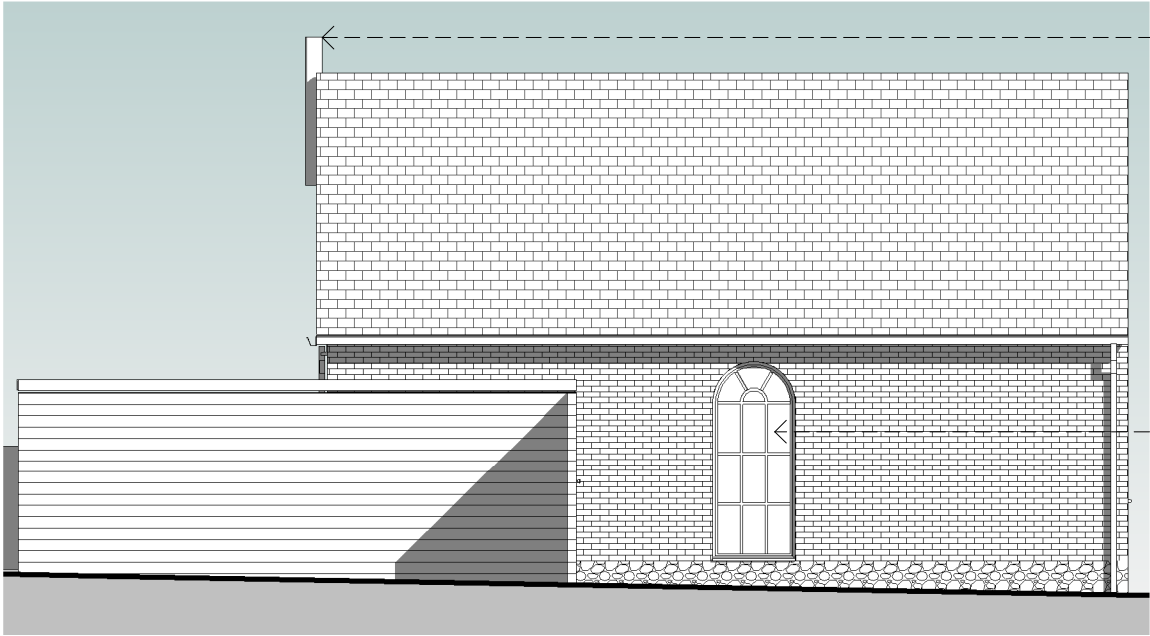


Proposed East Elevation
1 : 100

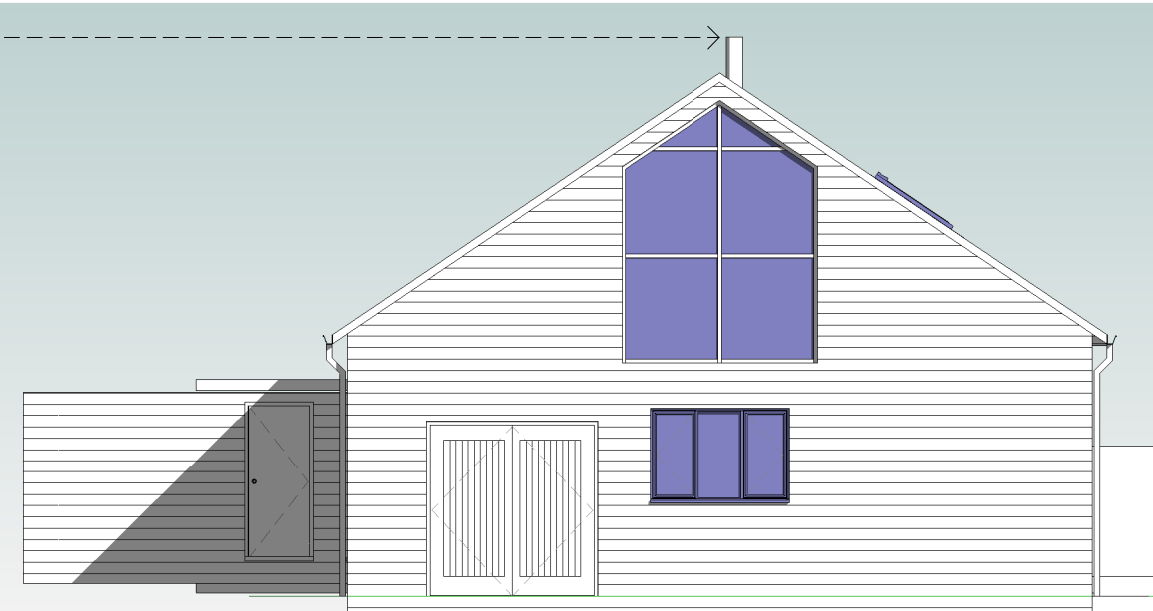

Proposed North Elevation
1 : 100

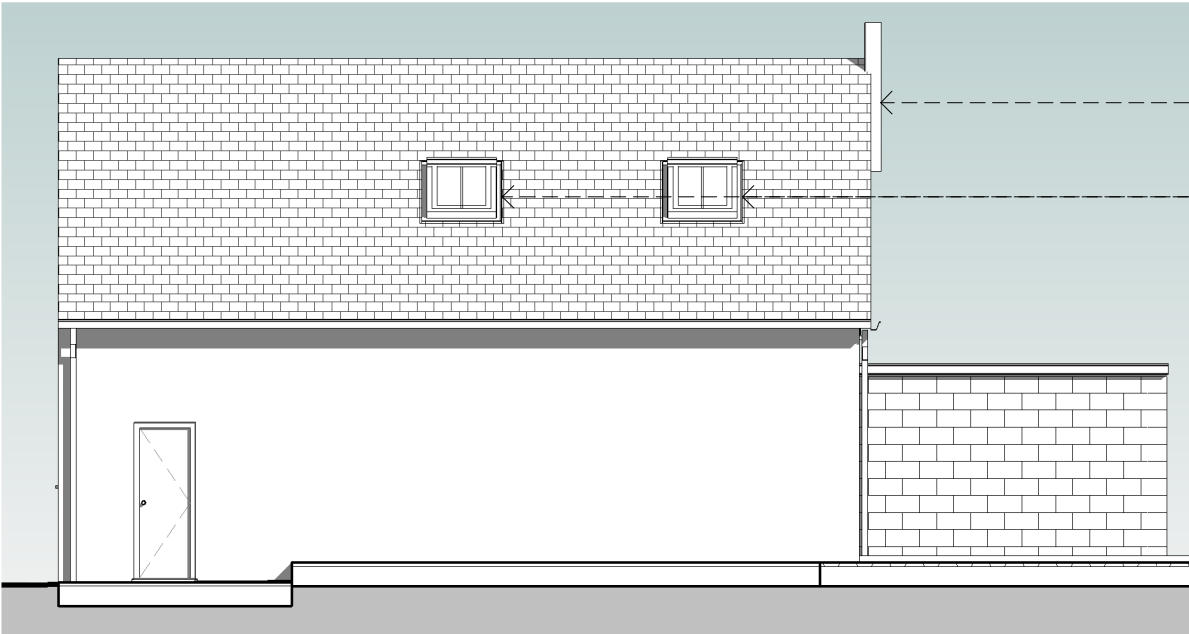

Proposed West Elevation
1 : 100

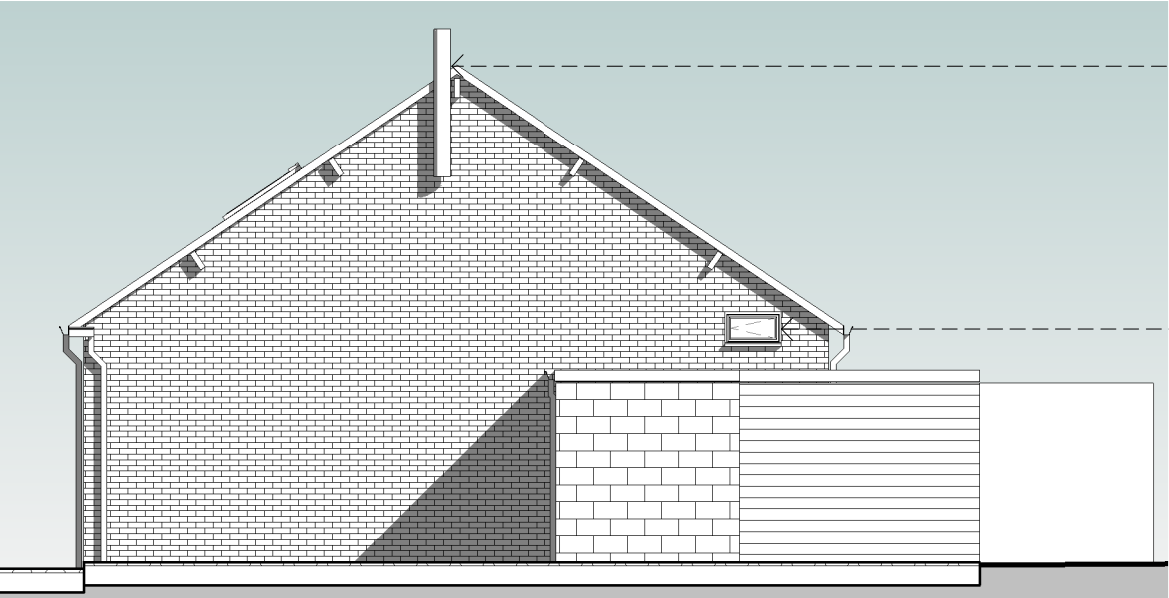

Proposed South Elevation
1 : 100

The Contractor is responsible for checking all dimensions - any discrepancy to be brought to the attention of the client before proceeding with the work.

Where an item is covered by drawings of different scales, the larger scale drawing takes precedence.

Do not scale drawings - measured dimensions to be worked in all cases.

Revisions:
15/3/2020 - Plannig issue

BH ARCHITECTS LTD.

Barden • Queen Street • Treuddyn • Near Mold • Flintshire • CH7 4LU

Company Number 9280139

tel. 07970 771547

email. bharch@hotmail.com

site address
Seren Barn • Off Ruthin Road • Bwlchgwyn • LL11 5UY

project
Proposed Change of Use to Residential

description & scale
Proposed Elevations -
Scale as shown when printed at A3

date	project number	drawing number	revision
Feb. 2020	20/138	EC/07	B