


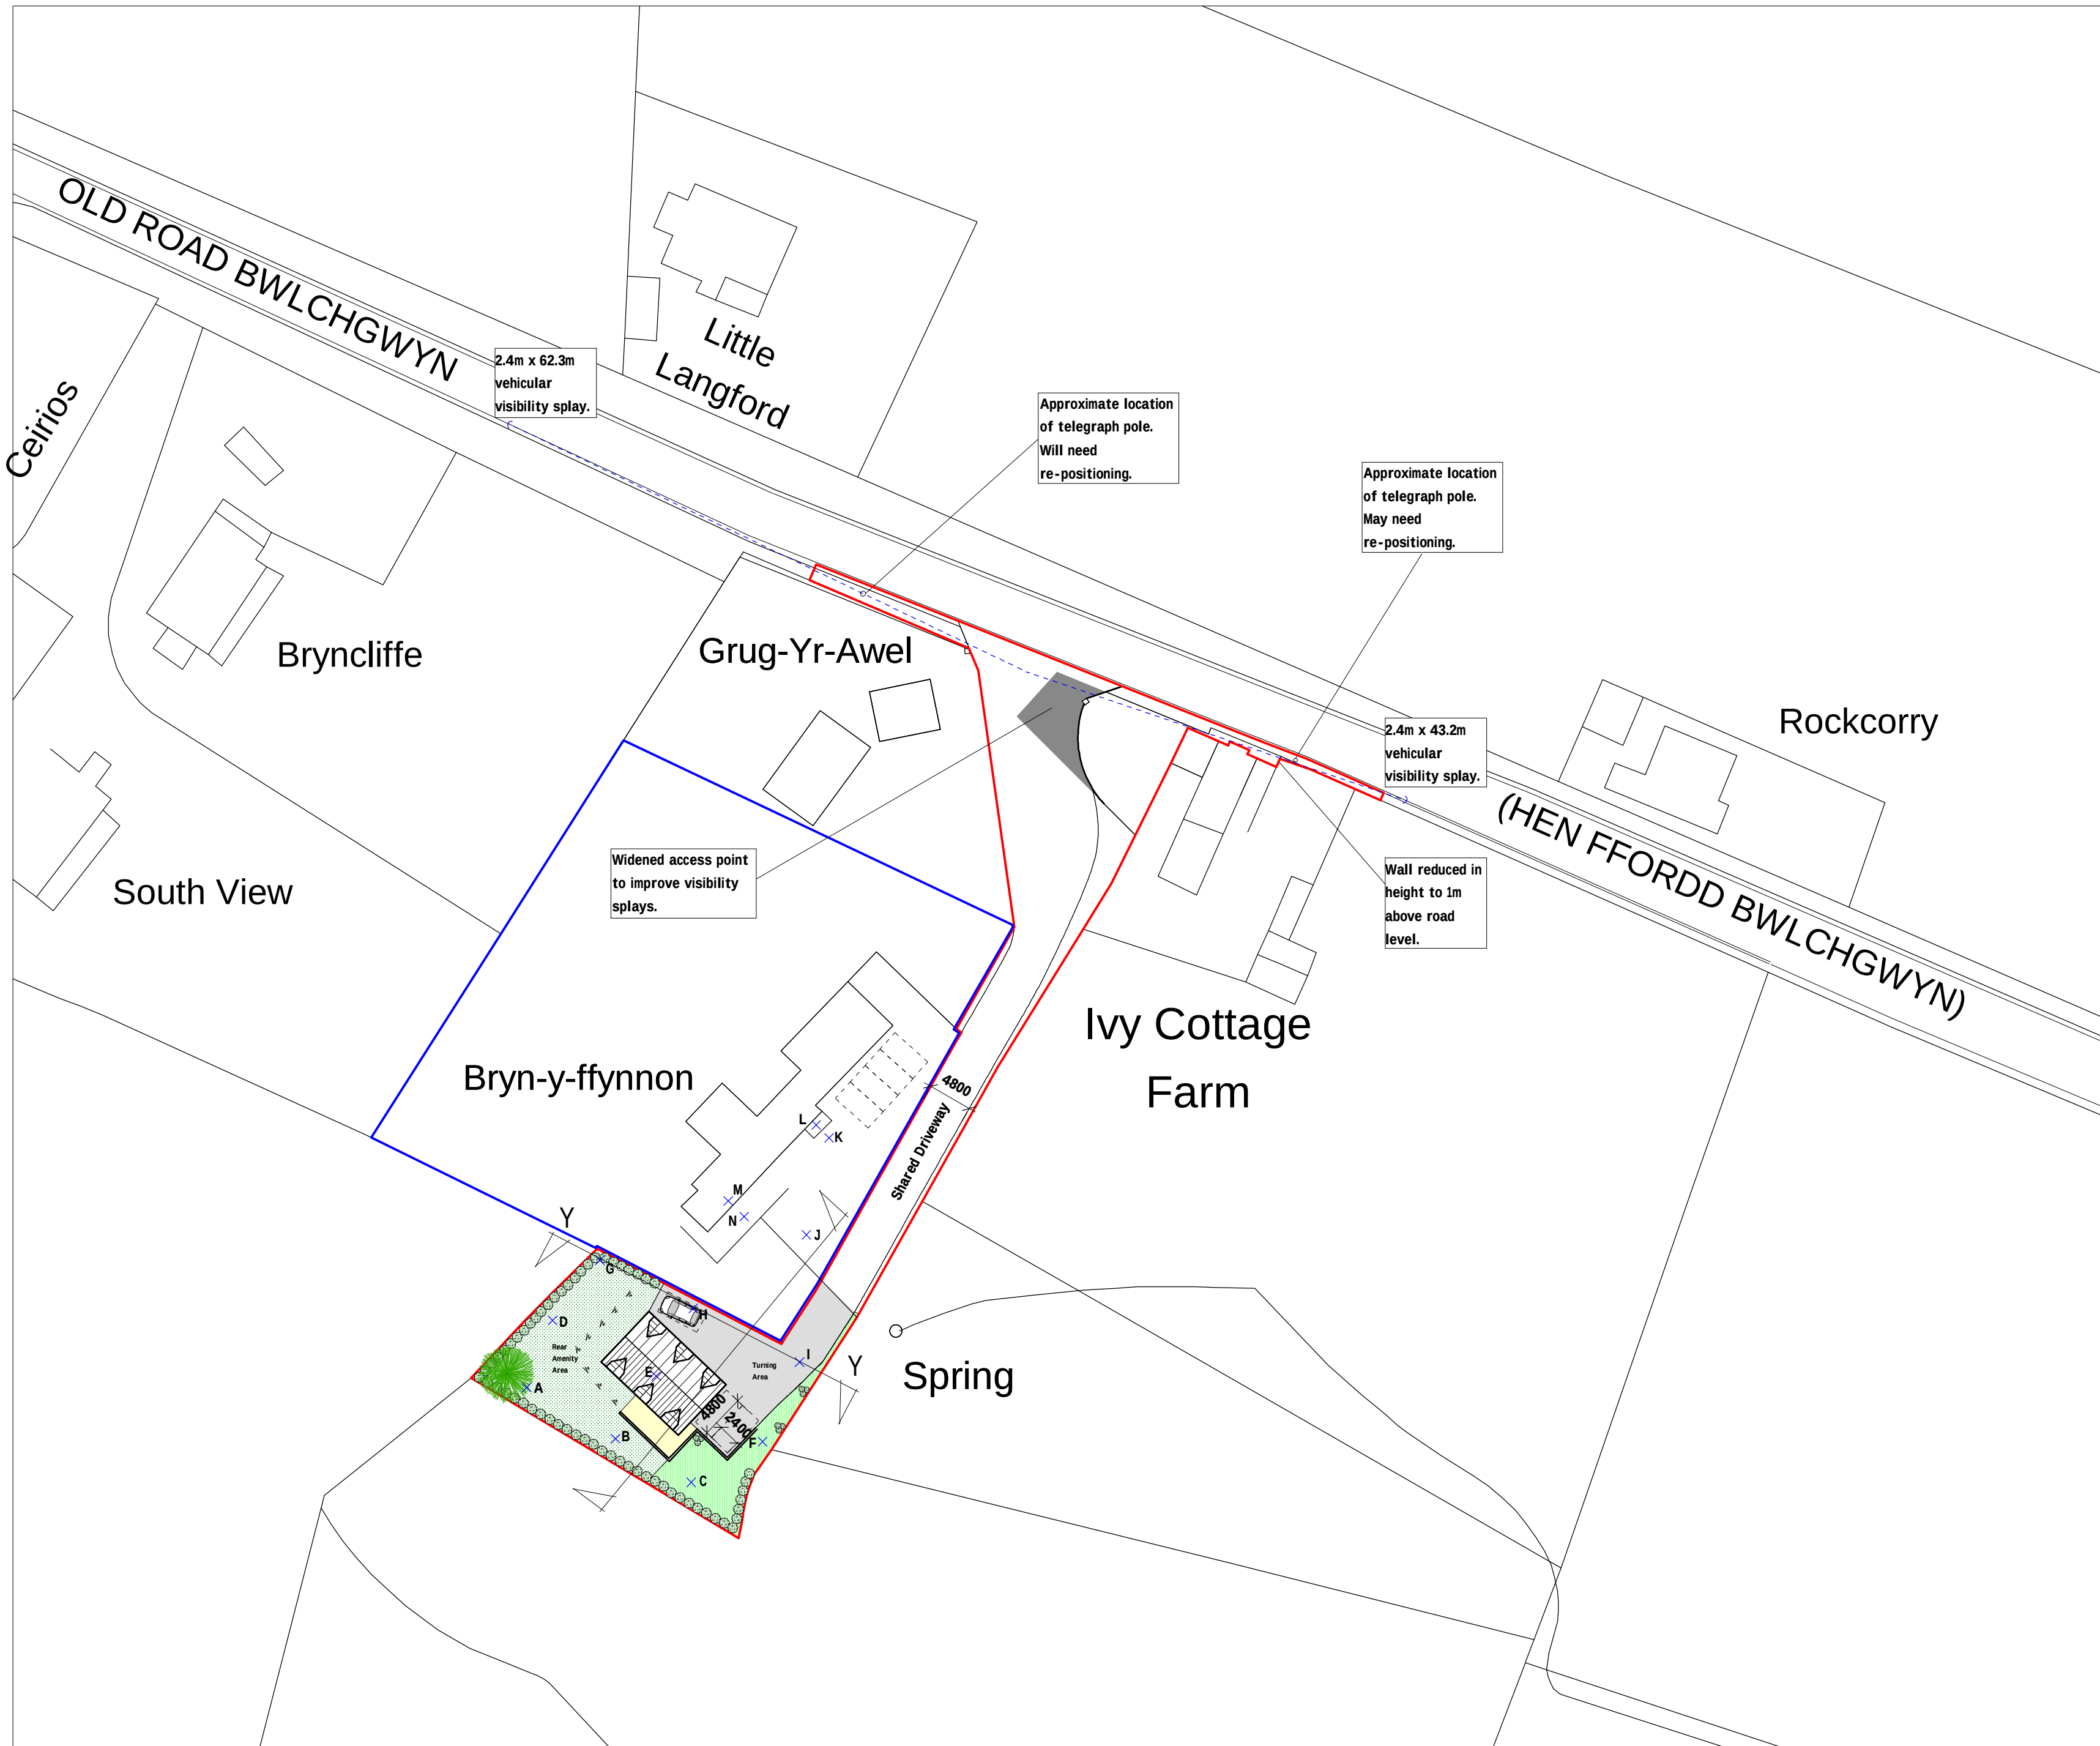

POINT	LEVEL
A	10.000
B	8.223
C	5.873
D	9.212
E (FFL)	7.373
F	5.403
G	7.768
H	7.223
I	5.715
J	4.183
K	4.545
L	4.708
M	5.274
N	5.173

A	02/20	Highway Amends	D.J.F.
Rev	Date	Detail	Initial

Project:
Proposed new dwelling on land associated with Bryn Y Ffynnon, Old Road, Bwlchgwyn, Wrexham.

Title:
Planning:
Highways Plan

Scale: (A2)
1:500

Drawn By:
D.J.Edwards

Date:
April 2019

Drawing No:
N031/007

Sheet:
1 of 1

blueprint
architectural services



Office 3K4,
Redwither Business Tower,
Wrexham. LL13 9XT
Tel: 01978 356500
www.blueprintarchitectural.com

© copyright all rights reserved

Site Plan 1:500