




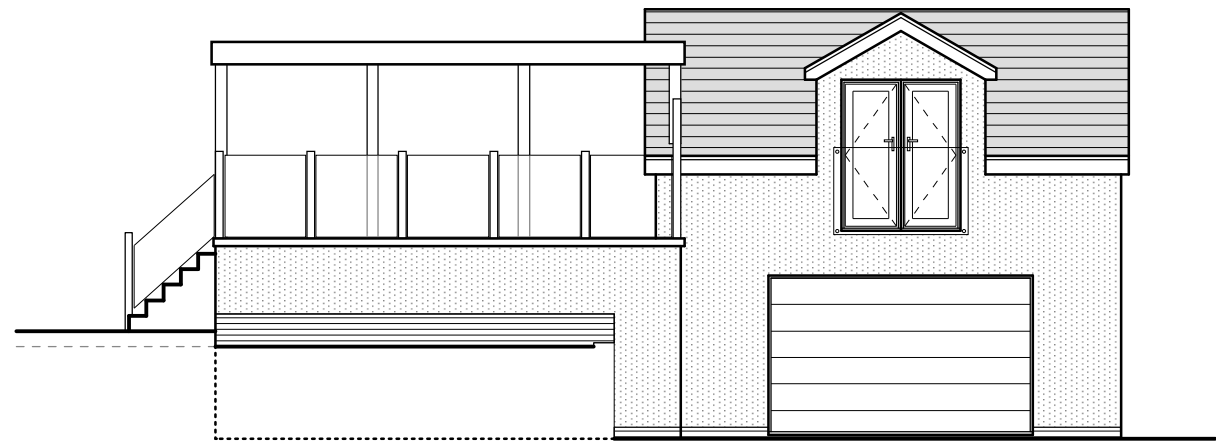


Front Elevation 1:100

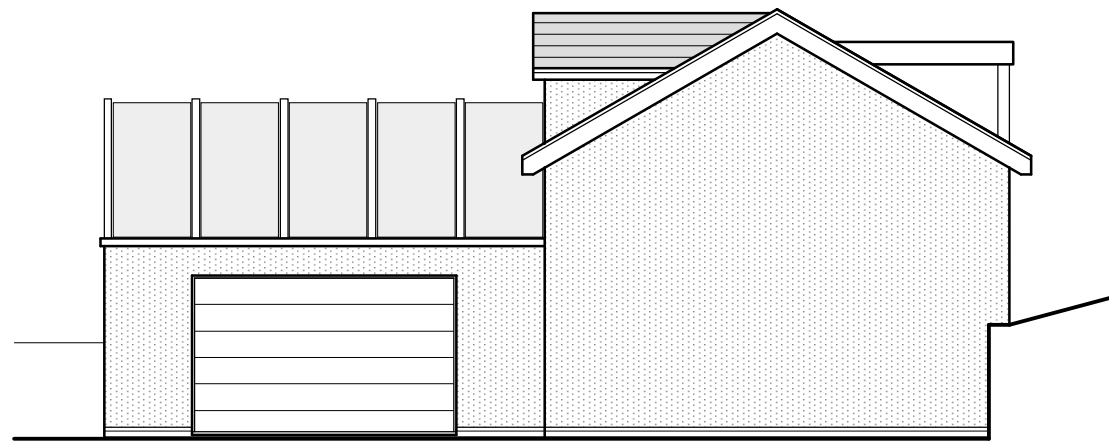

Side Elevation 1:100

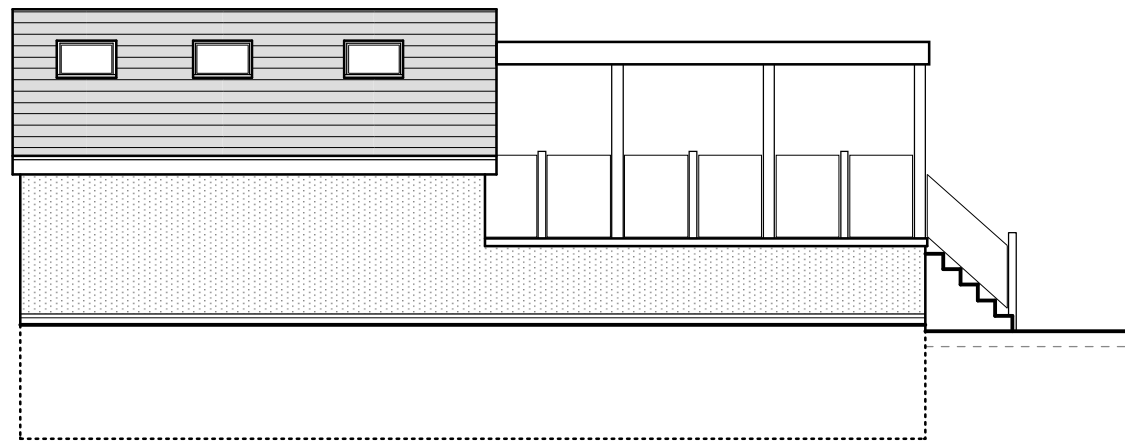

Rear Elevation 1:100

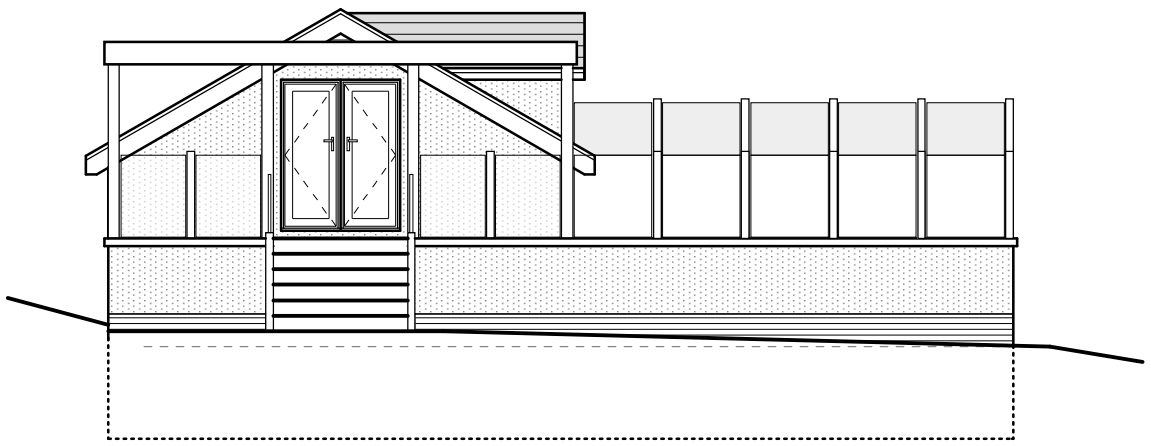

Side Elevation 1:100



External Facing Materials
External walls are to comprise render to match dwelling and Local Authority approval.

Roofing Materials
Roof coverings are to be tile to Local Authority approval.

All windows are to comprise sealed double glazed units set in hardwood frames.

All fascias and soffits are to comprise hardwood to match windows.

Rainwater to be collected in cast iron guttering and cast iron downpipes, to discharge to soakaways located in garden.

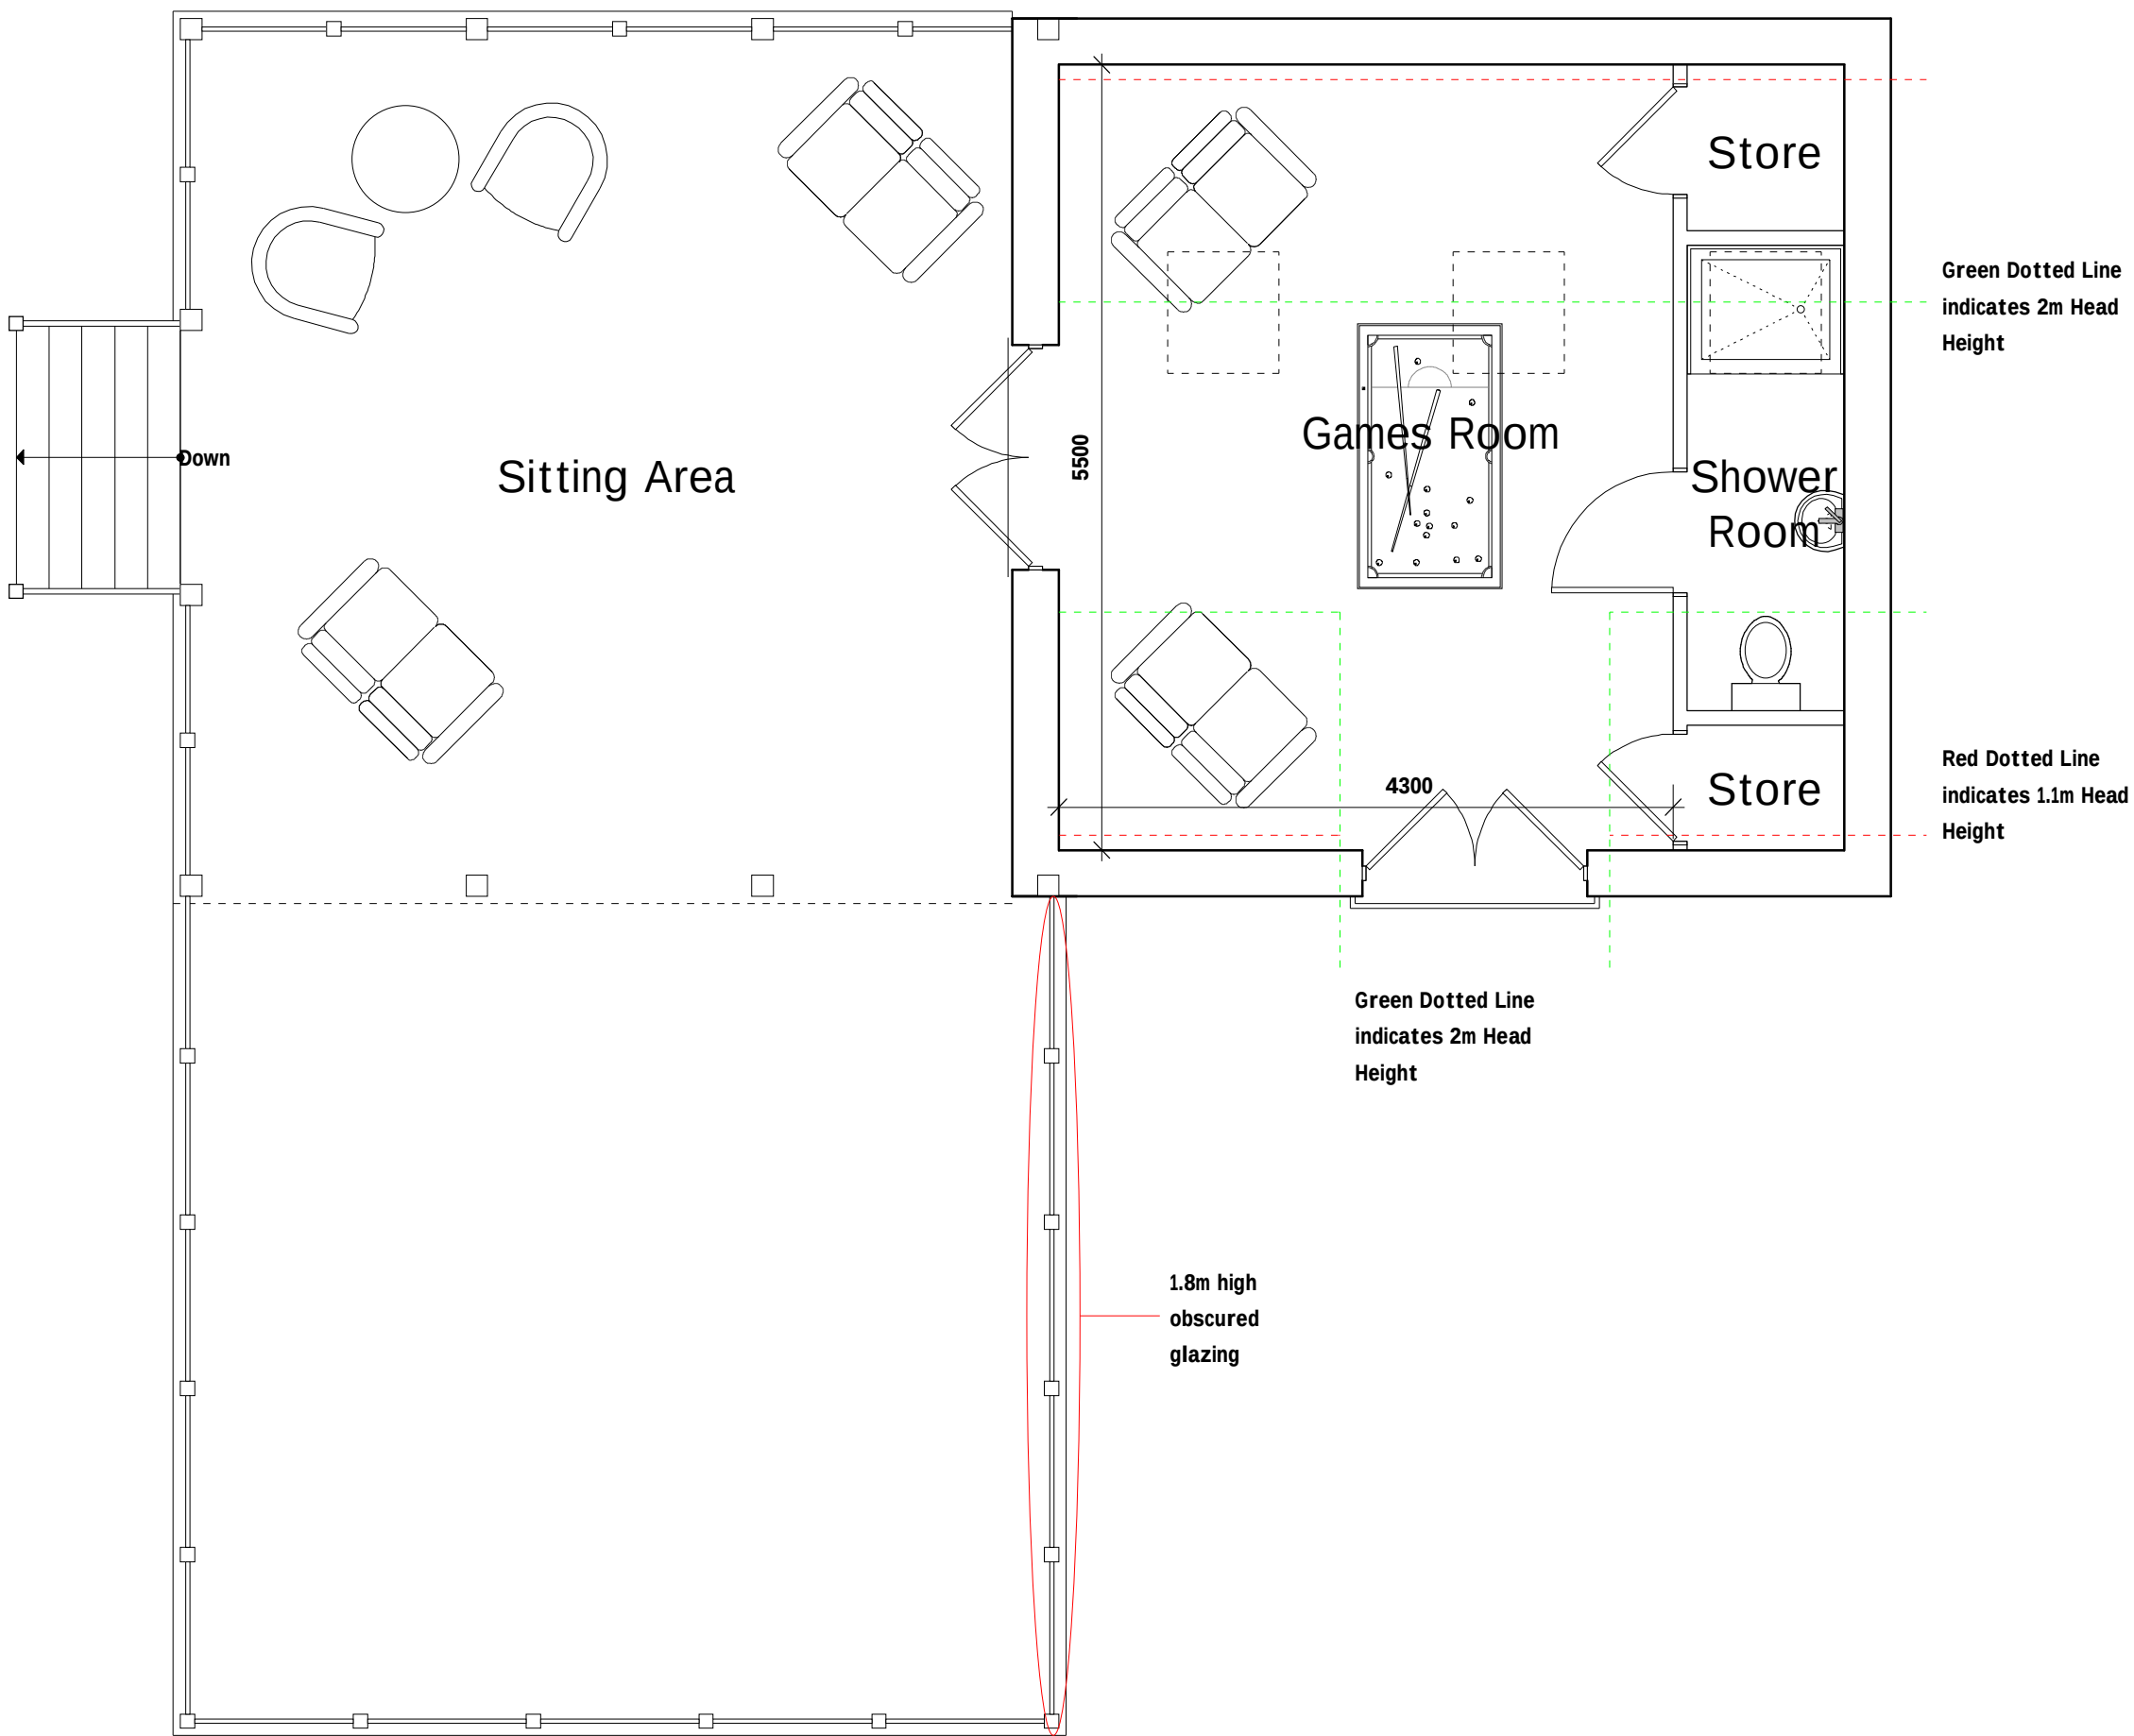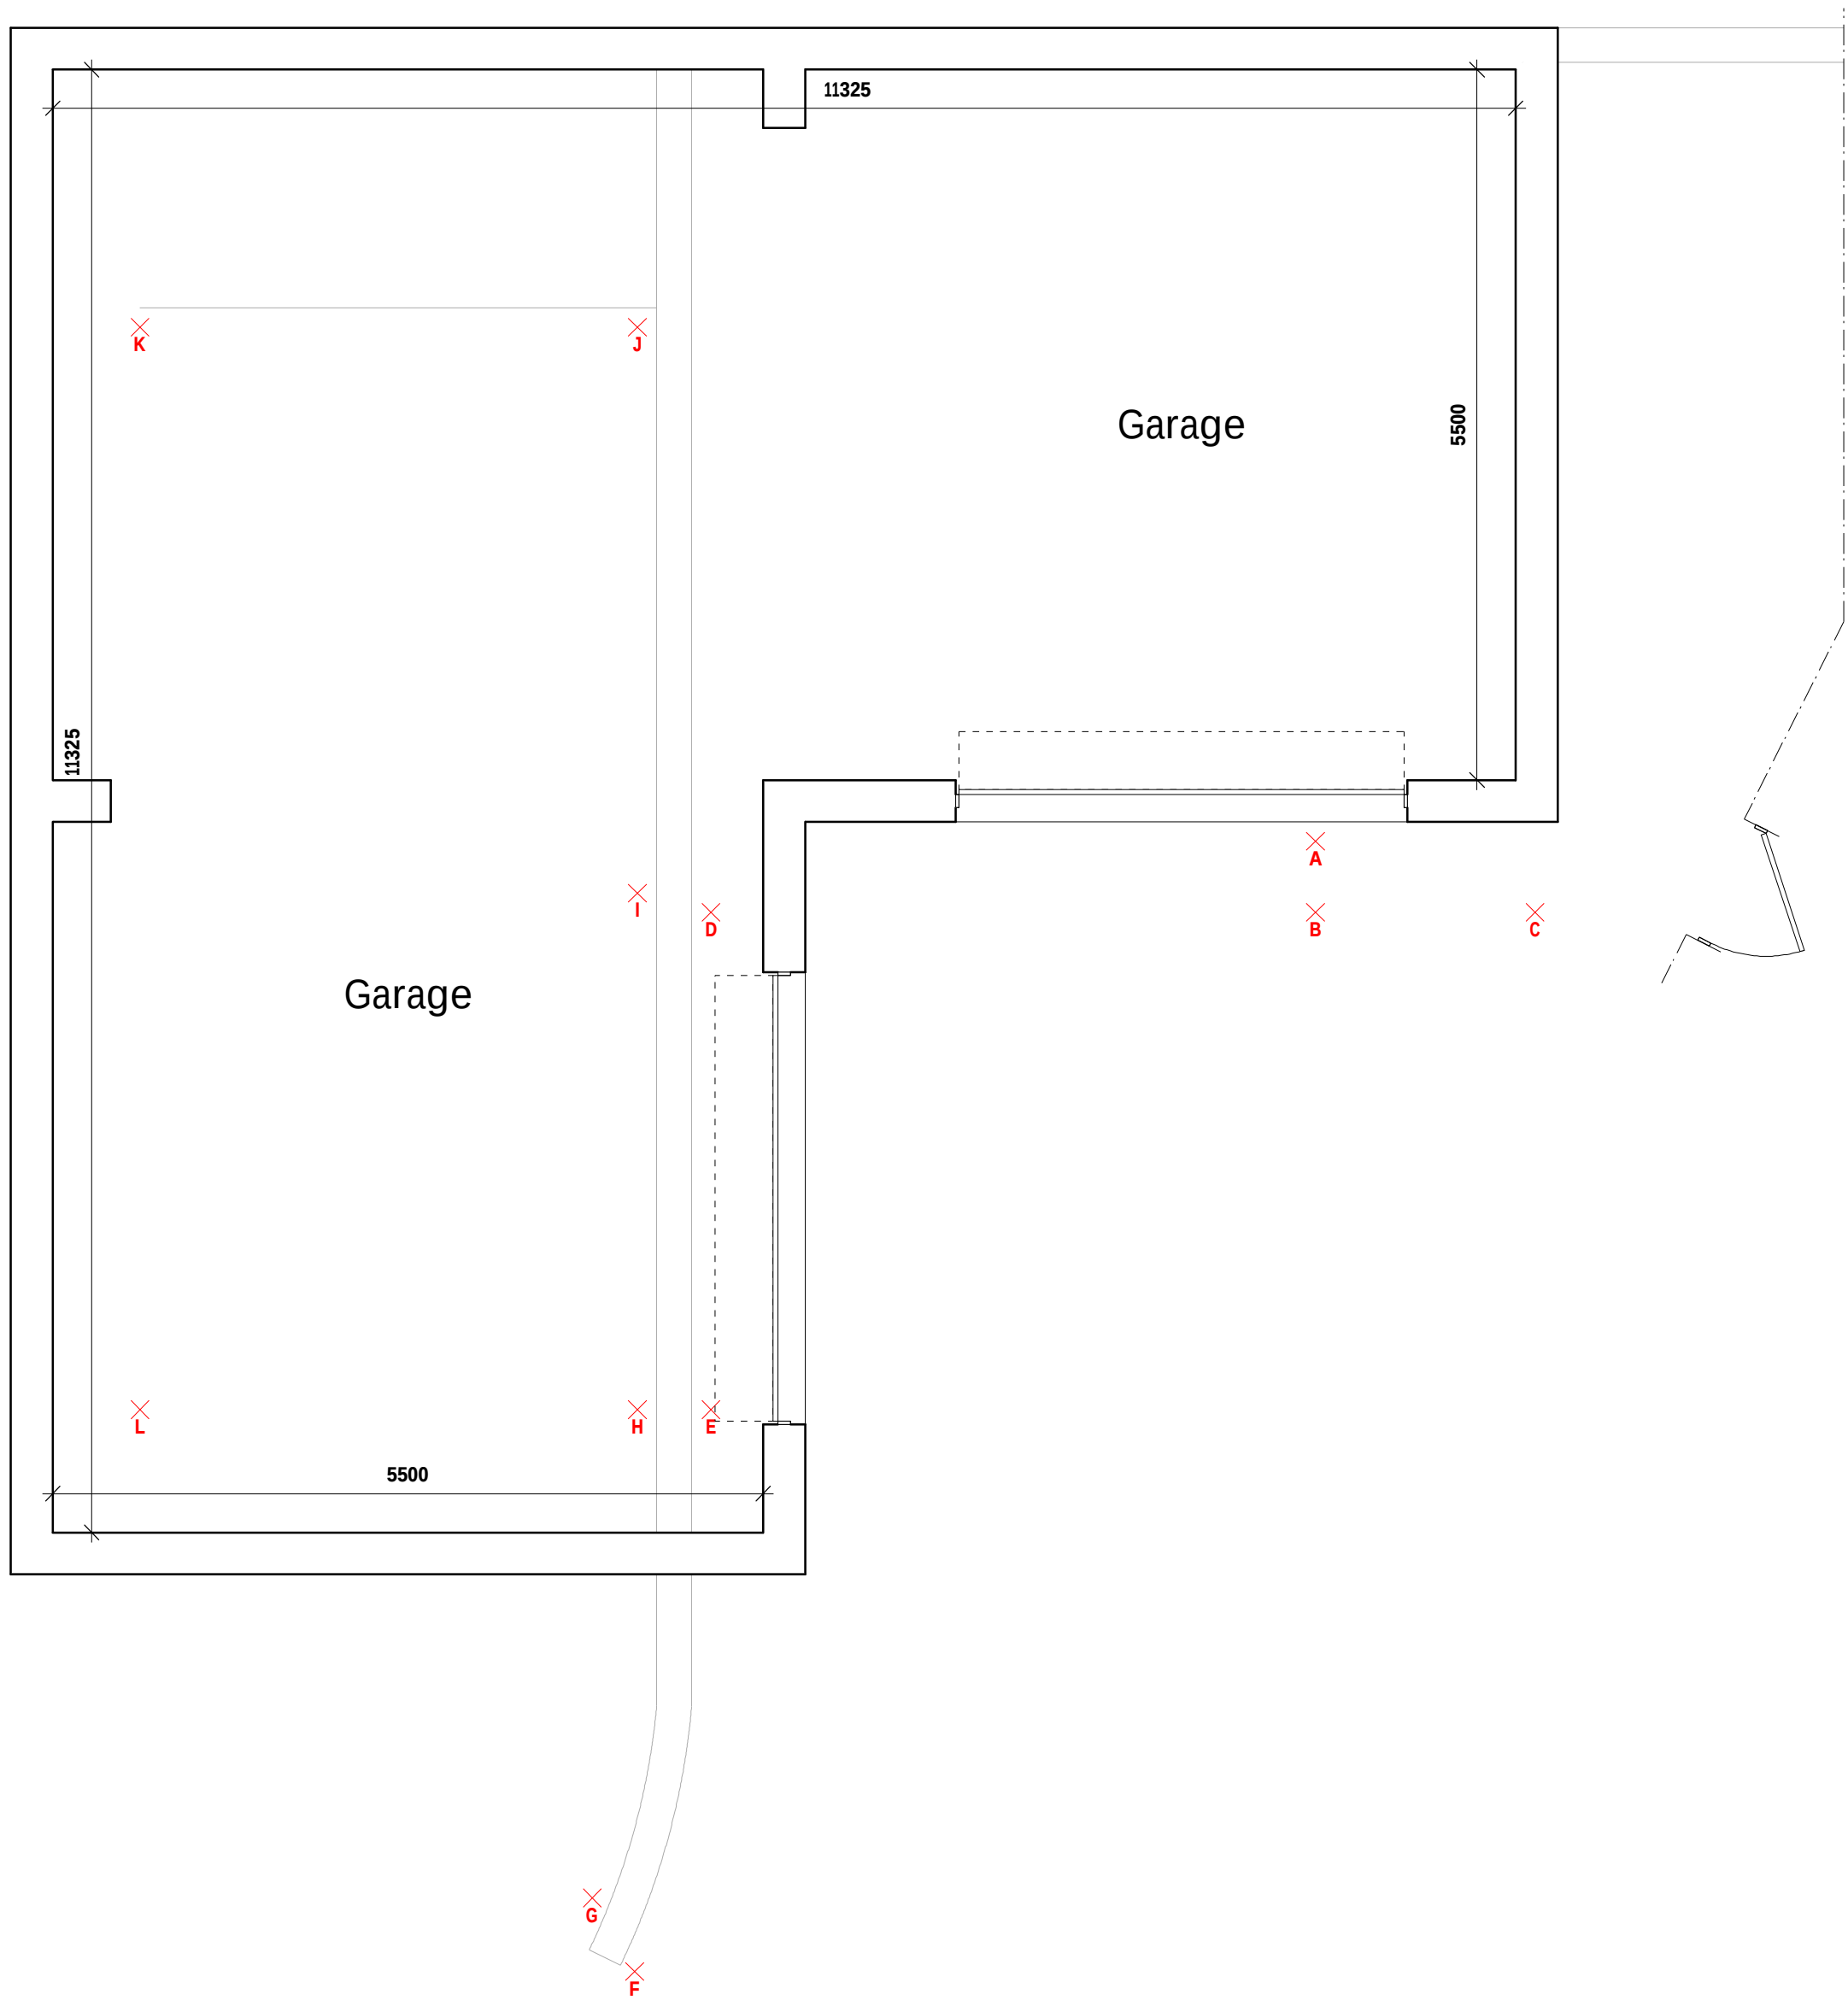

B	02/20	Glazing Amends		D.J.F.
A	12/19	Note Amends		D.J.F.
Rev	Date	Detail		Initial

Project:		Proposed Alterations at Hilbre, Marford Hill Marford, Wrexham, LL12 8TA	
Title:	Planning	Scale: (A1)	1:50 & 1:100

Drawn By:	J Felgate	Date:	Dec 2019
Drawing No:	S078/003	Sheet:	1 of 1



Office 3K4,
Redwither Business Tower,
Wrexham. LL13 9XT
Tel: 01978 356500
www.blueprintarchitectural.com
© copyright all rights reserved