


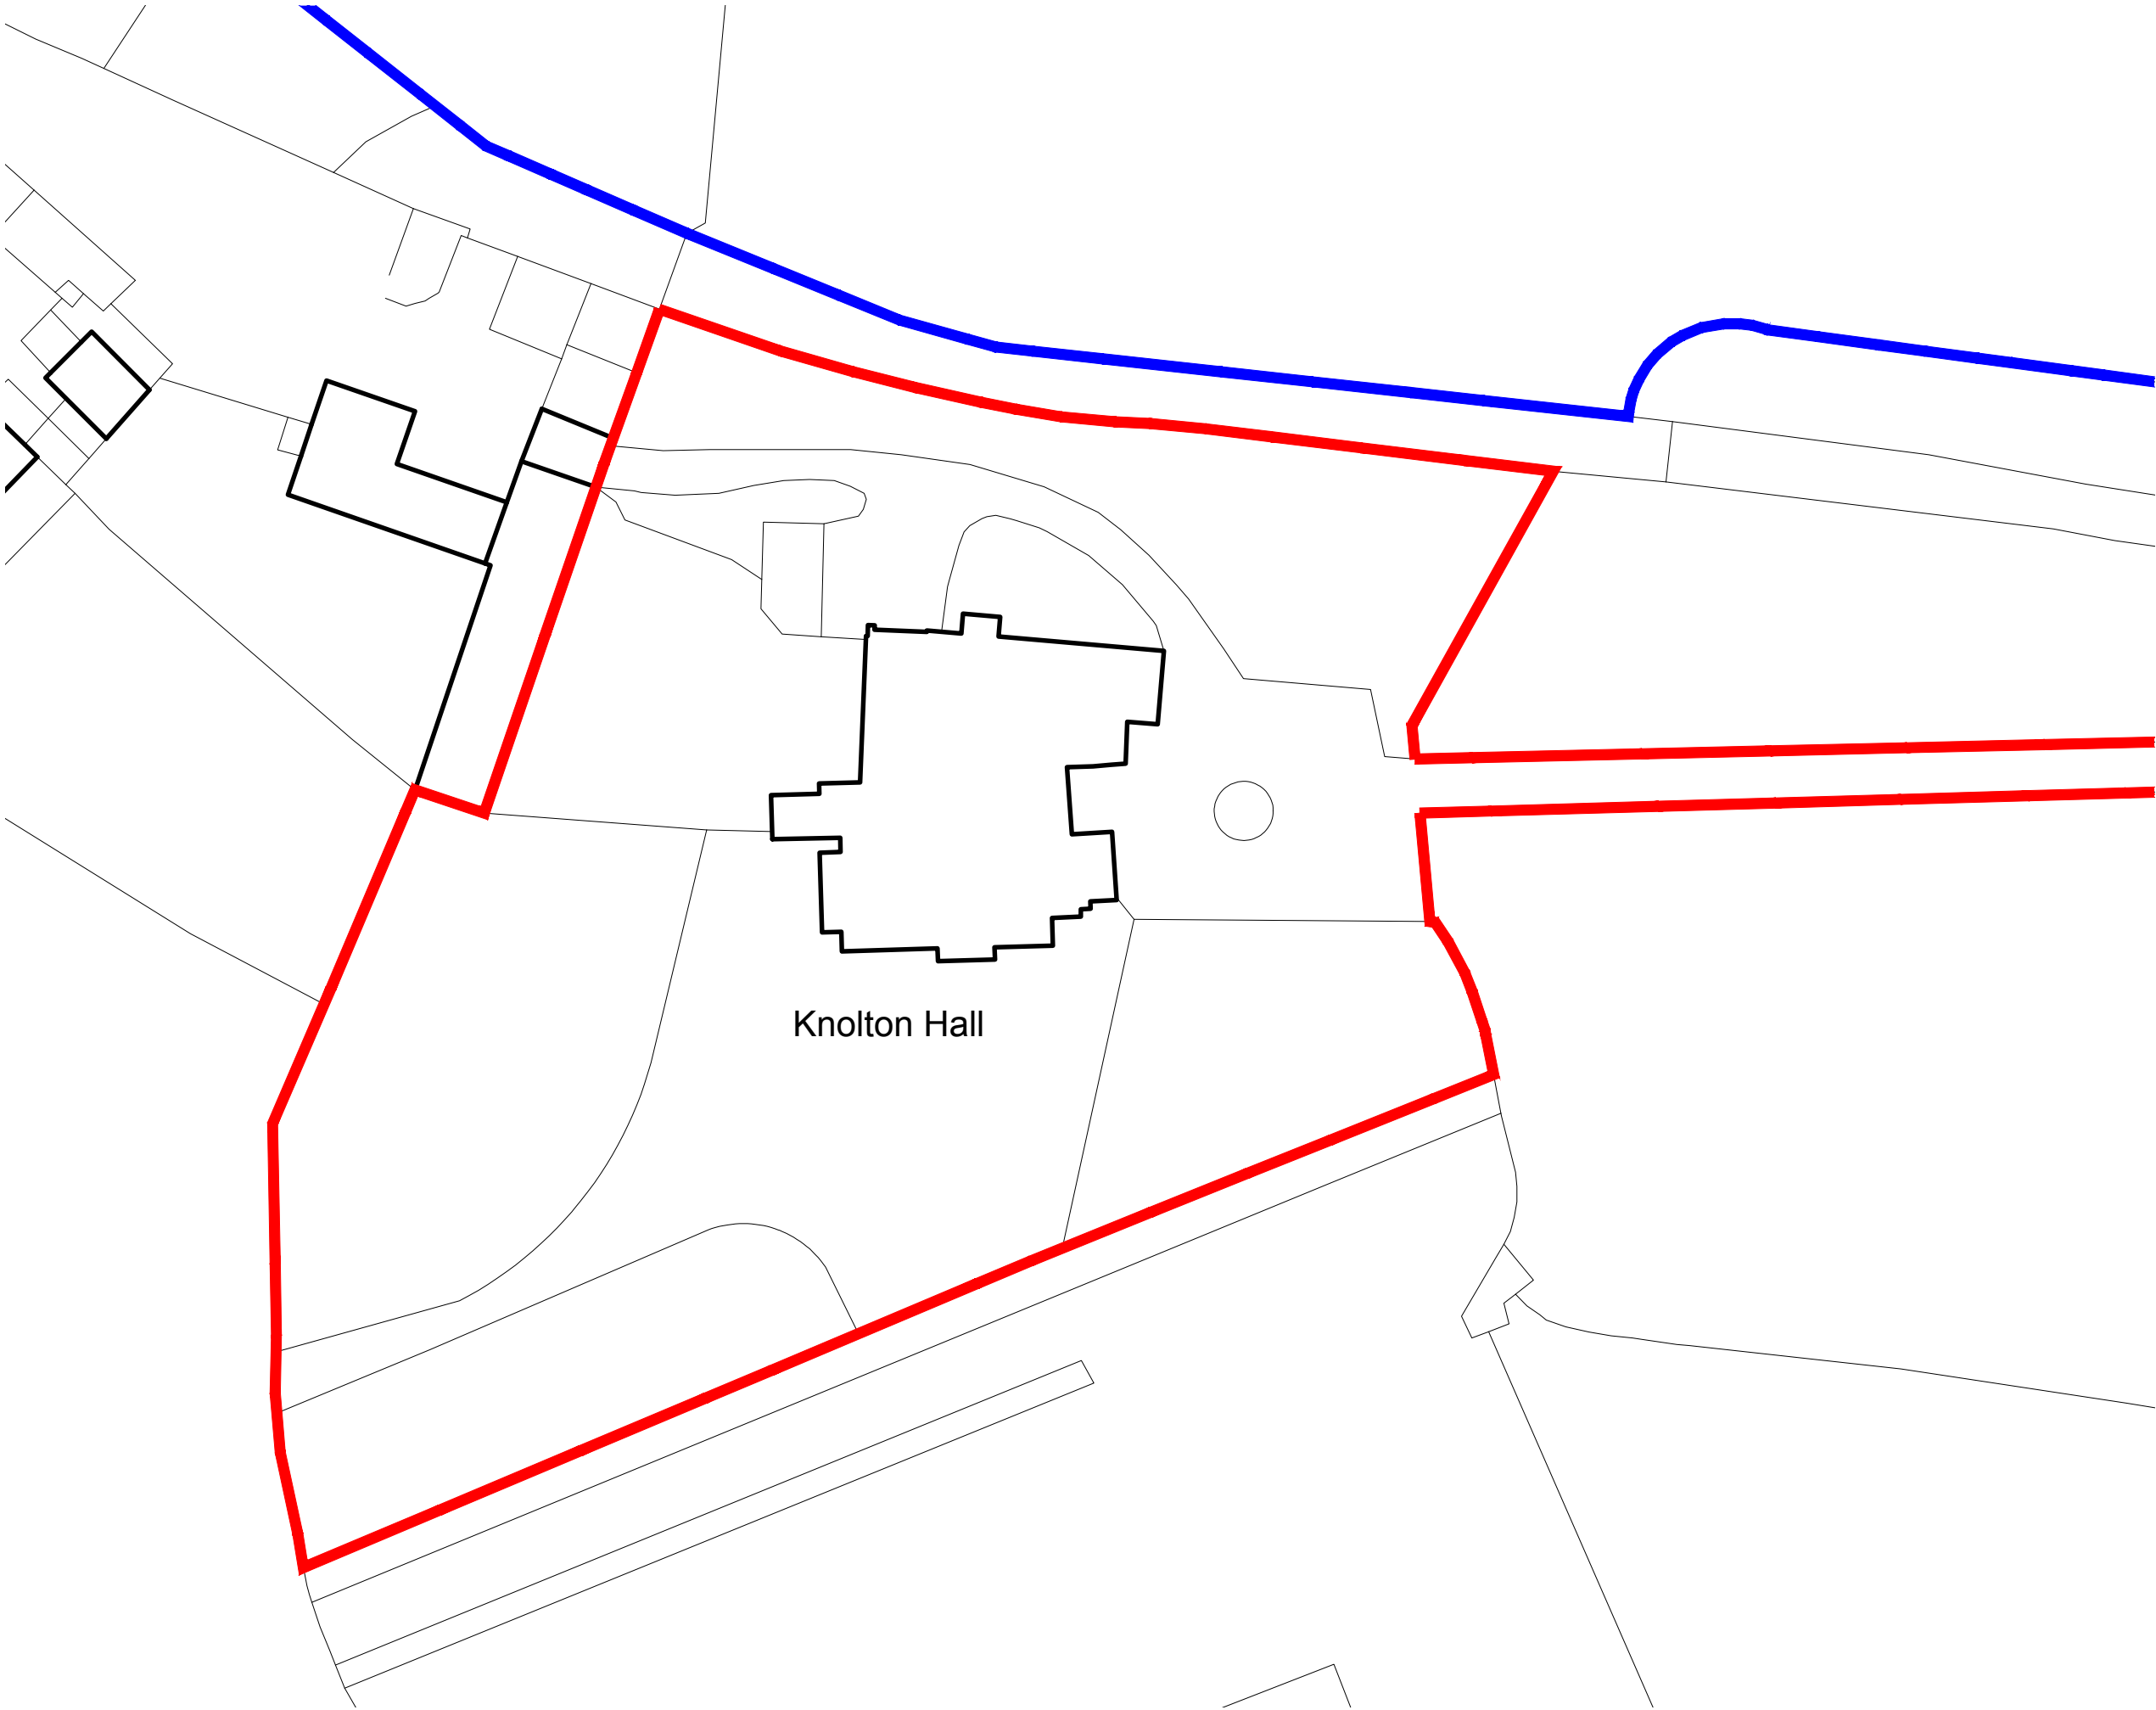

Red line denotes site outline
Blue line denotes additional land owned by Client

NOTES
Drawing for planning only
All measurements to be checked on site

Revision	Description	Date
----------	-------------	------

project
KNOLTON HALL

project no.
1046

client
MR AND MRS CHANTLER

drawing
SITE PLAN

drawing no.	revision
50	-

status
PLANNING

scale	date
1:500@A3	01.10.19

drawn by
AB

MOSS. CO.
LLP.

BROOKGATE HALL - PLEALEY - SHREWSBURY - SY5 0UY

Tel: 01743 588230

E-mail: info@mosscompany.co.uk