


Notes | Sketch schemes may be based on plan information of unknown origin and is subject to verification and survey. Contractors must verify all dimensions on site before commencing any work or shop drawings. This drawing is not to be scaled. Use figured dimensions only. Ensure digital versions are plotted at 'Actual Size'. Building areas are liable to adjustment over the course of the design process due to ongoing construction detailing developments. Subject to statutory approvals and survey. The bar above is to check that the drawing has been printed to scale.

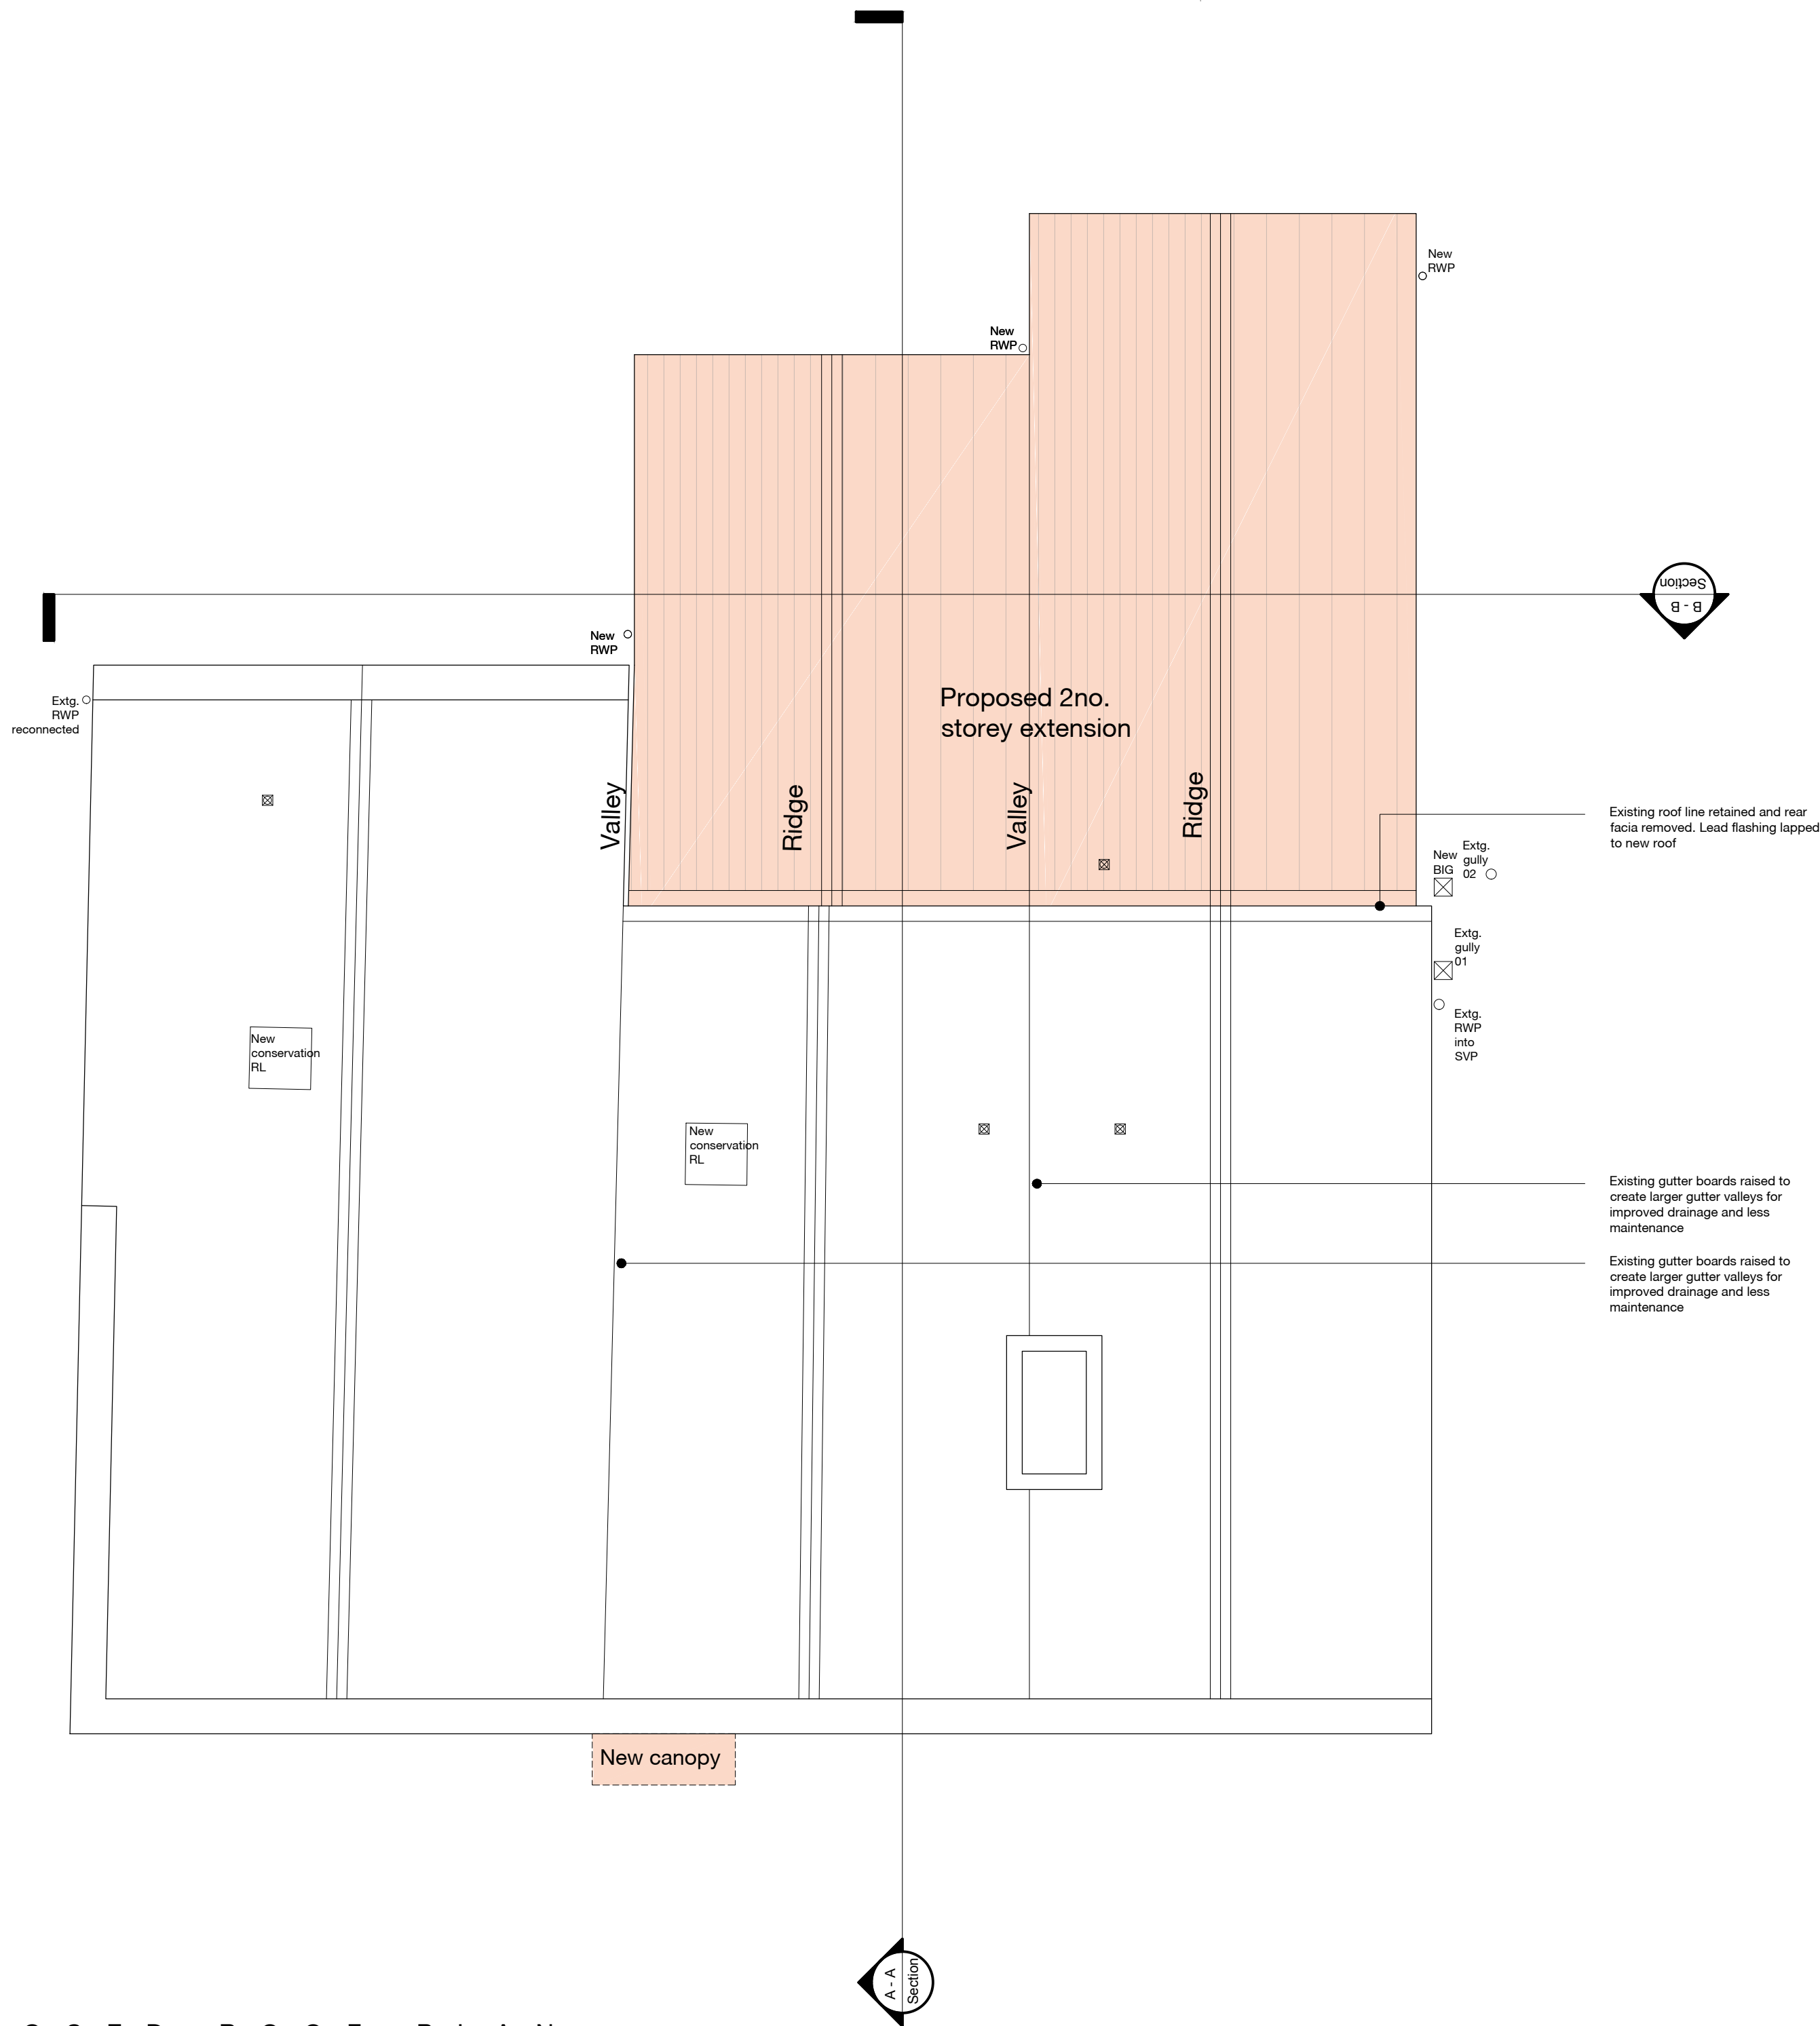

Extent of proposed Extension works

P R O P O S E D R O O F P L A N

G	2020.07.10	SVPs and vents relocated to suit new first floor layout following planner comments	wcc	-
-	-	Single storey omitted following planner comments	wcc	-
F	2020.04.16	20th century components 11 and 12 updated	wcc	-
E	2020.01.21	Annotation updated	wcc	-
D	2020.01.20	Further updates following client and HC comments	wcc	-
C	2020.01.16	Update following heritage consultant comments	wcc	-
B	2020.01.14	Design updated following planning refusal	wcc	-
A	2019.08.16	RWPs added	wcc	-
Rev	Date	Description	Drawn	Checked

Project	For & on behalf of Irwin Mitchell Holt Hill, Green Street, Holt, Wrexham		
Drawing	Proposed Roof Plan		
Client	CE		
BIM Suitability Description	SUITABLE FOR INFORMATION		BIM Suitability Code S2
Status	Planning	2 Riverside Way Whitehall Waterfront LEEDS	320 City Road Angel LONDON
Date	Aug '19	LS1 4EH	EC1V 2NZ
Drawn	wcc	0113 819 8041	0203 883 8602
Checked	rsg	w edwardarchitecture.co.uk	
Scale (A2)	1:50	e info@edwardarchitecture.co.uk	
Project No.	0759	Discipline	EA - A - PL08 - G
Drawn		Checked	

edward
architecture