



Soft landscaping to consist of indigenous low-level shrubs & plants set within allocated areas as highlighted. All plants to comply with British Standard BS3936-Specification for Nursery Stock to include pre-planting site preparation and post-planting maintenance in accordance with BS 4428 (1989) Code of Practice for General Landscape Operations.

- | | |
|---|---------------------|
|  | Rumble strip |
|  | Private Driveway |
|  | Porous hardstanding |
|  | Flagged areas |
|  | Private Gardens |
|  | Open Countryside |
|  | Resin bound gravel |
|  | Pond |

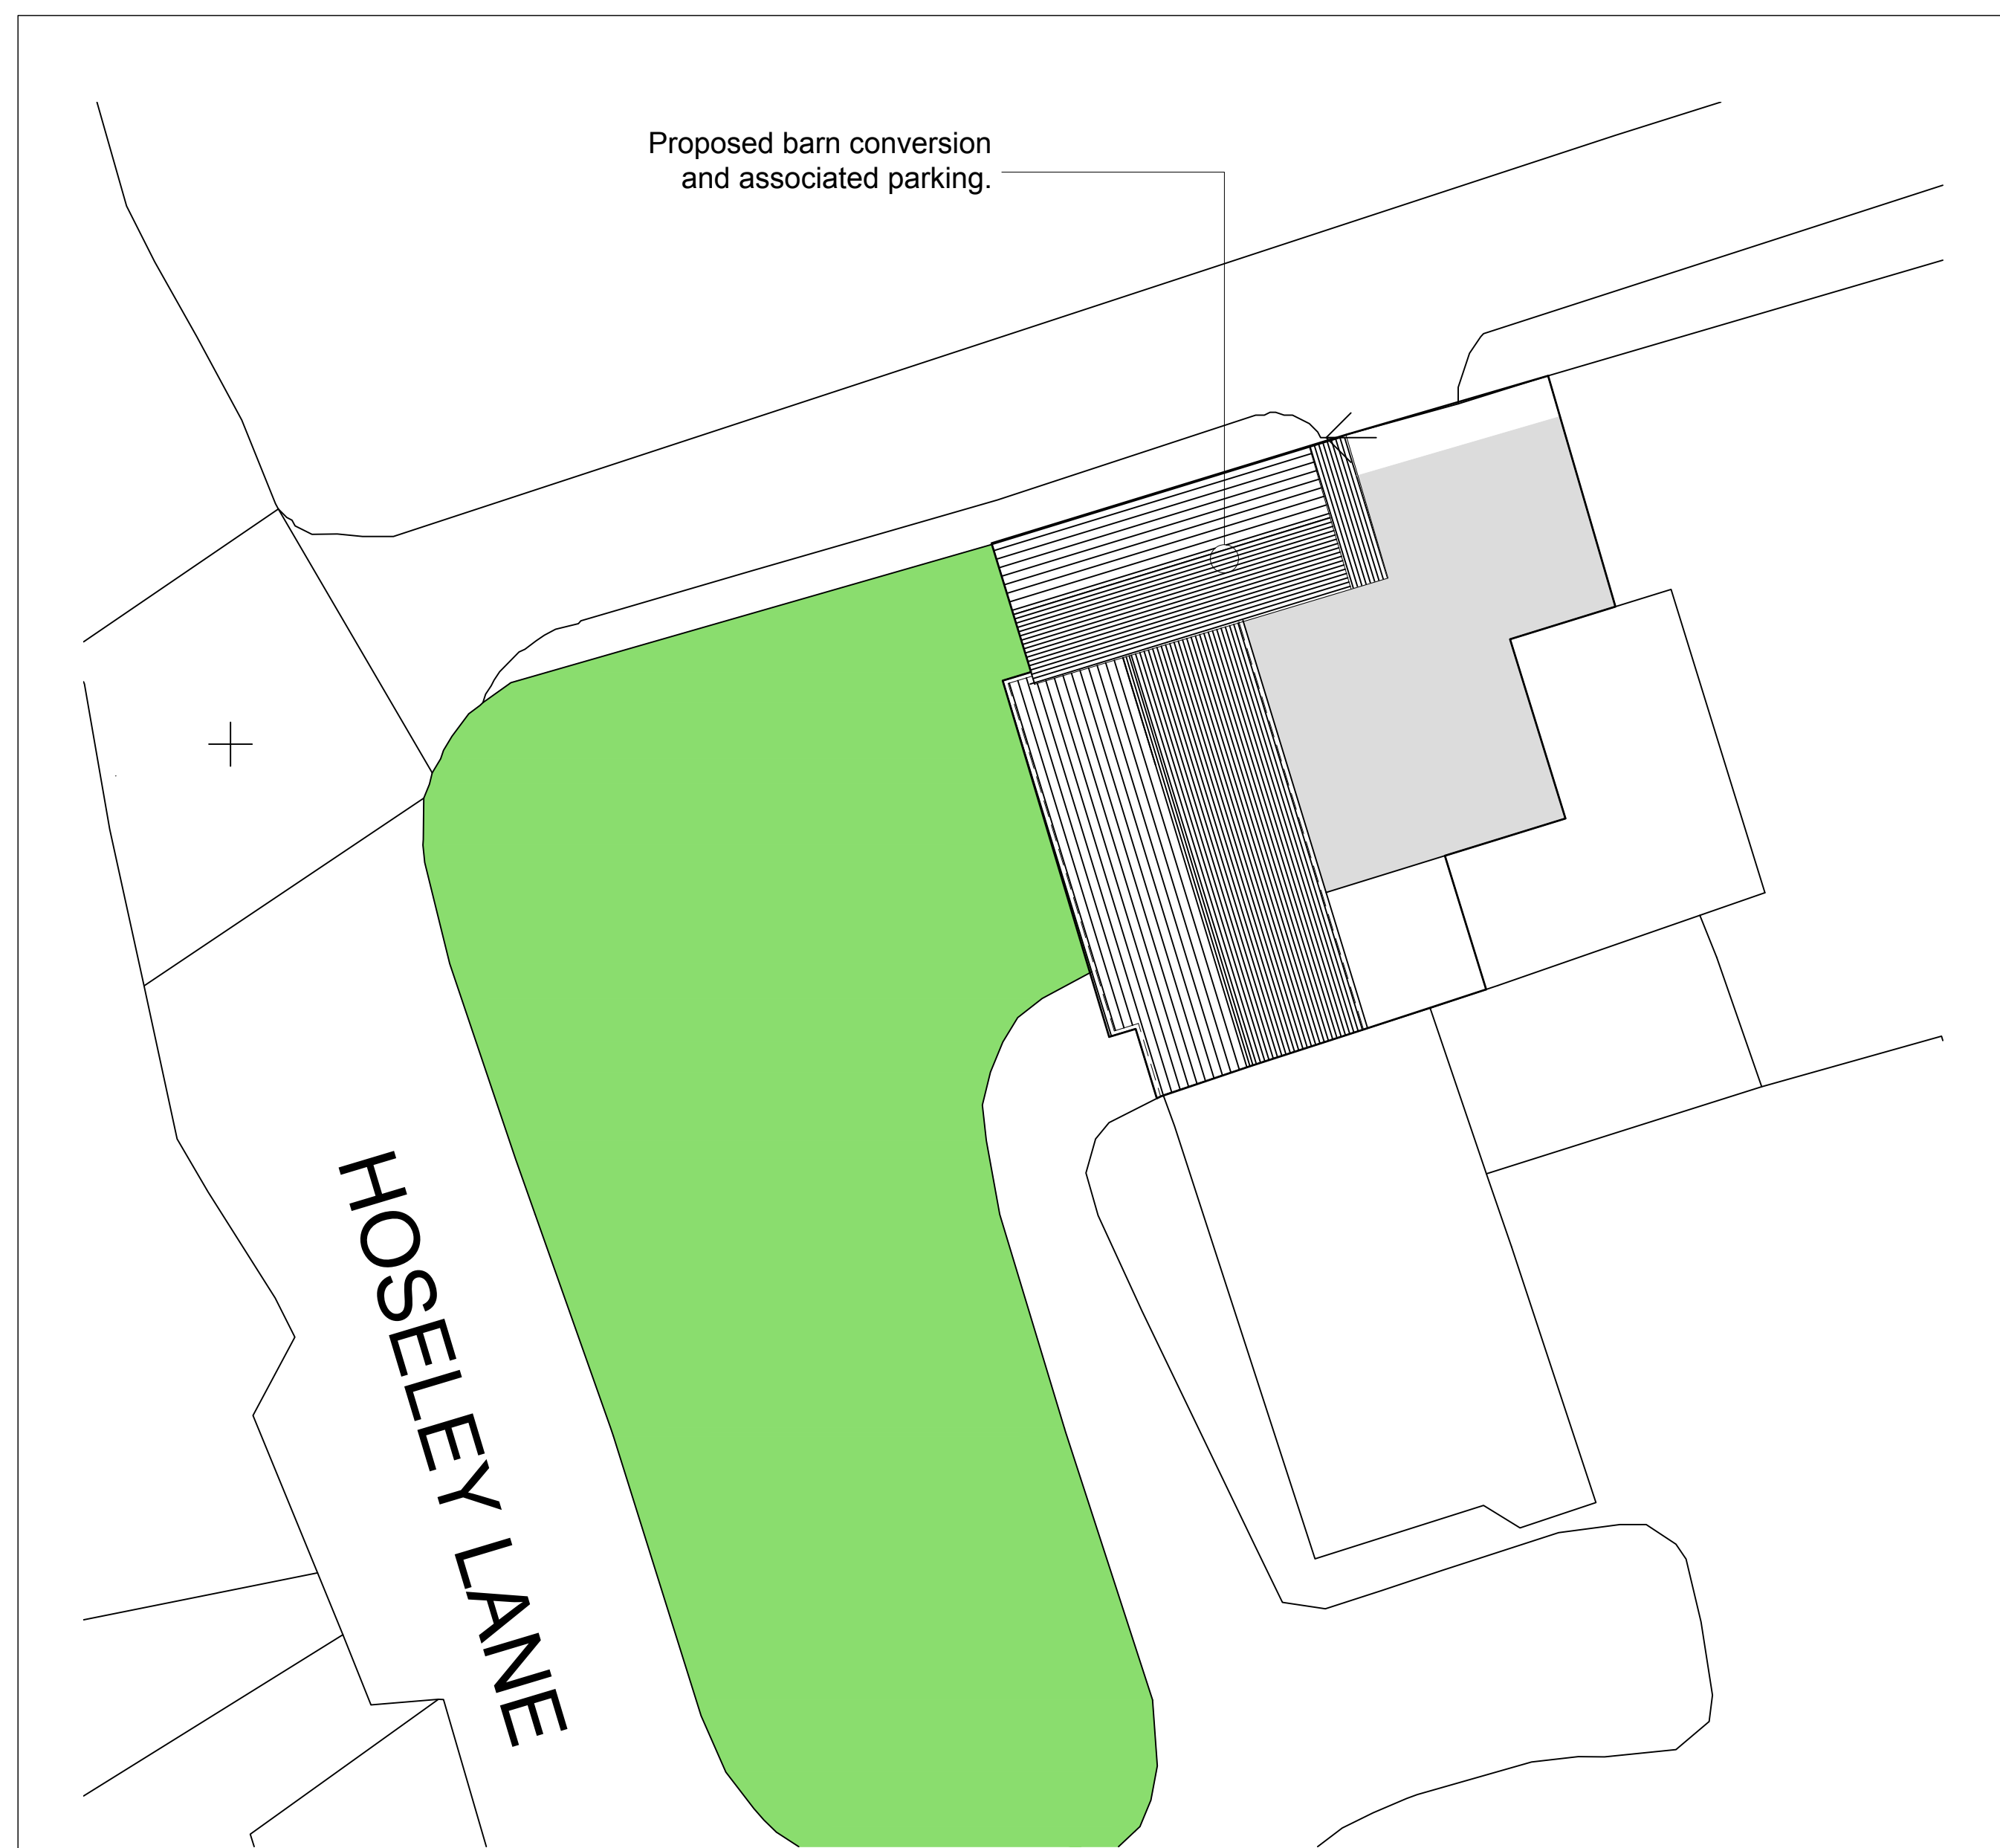

Site Plan

1:200

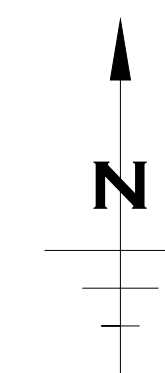

Location Plan

1:1250


A	22.6.20	Lantern light removed; junction of link & barn altered
Rev	Date	Comment

 **Portman Surveyors Ltd**
Chartered Building Surveyors


The Studio
Tarpорley Business Centre
Nantwich Road
Tarpорley
Cheshire CW6 9UT
Tel/Fax: +44 (0)1829 732696
Mobile: +44 (0)7812 021070
e: rob.lee@portmansurveyors.com

 **RICS**

Client: Mr & Mrs D Green	Date: April 2020
Project: Hoesley House, Hoseley Lane, Marford, Wrexham. LL12 8YD	
Drawing Title: LOCATION PLAN PROPOSED Site Plan	Scale: 1:200
	Status: Planning
Drawing No: A_266_01	Rev: A

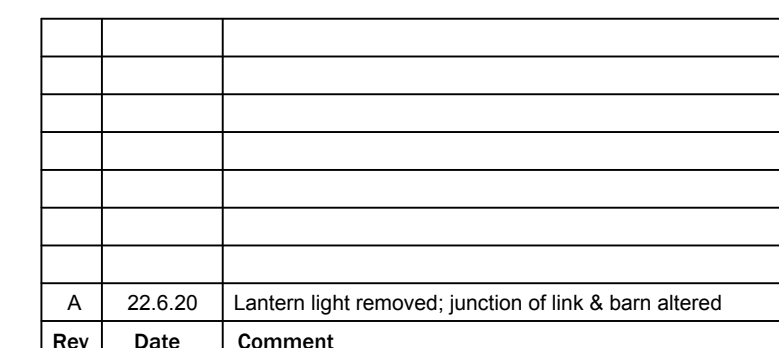

 Portman Surveyors Ltd Chartered Building Surveyors  RICS	The Studio Tarporely Business Centre Nantwich Road Tarporely Cheshire CW6 9UT Tel/Fax: +44 (0)1829 732696 Mobile: +44 (0)7812 021070 e: rob.lee@portmansurveyors.com
Client: Mr & Mrs D Green	Date: April 2020
Project: Hoesley House, Hoseley Lane, Marford, Wrexham. LL12 8YD	
Drawing Title: PROPOSED Ground Floor Plan	Scale: 1:50 Status: Planning
Drawing No: A_266_10	Rev: A

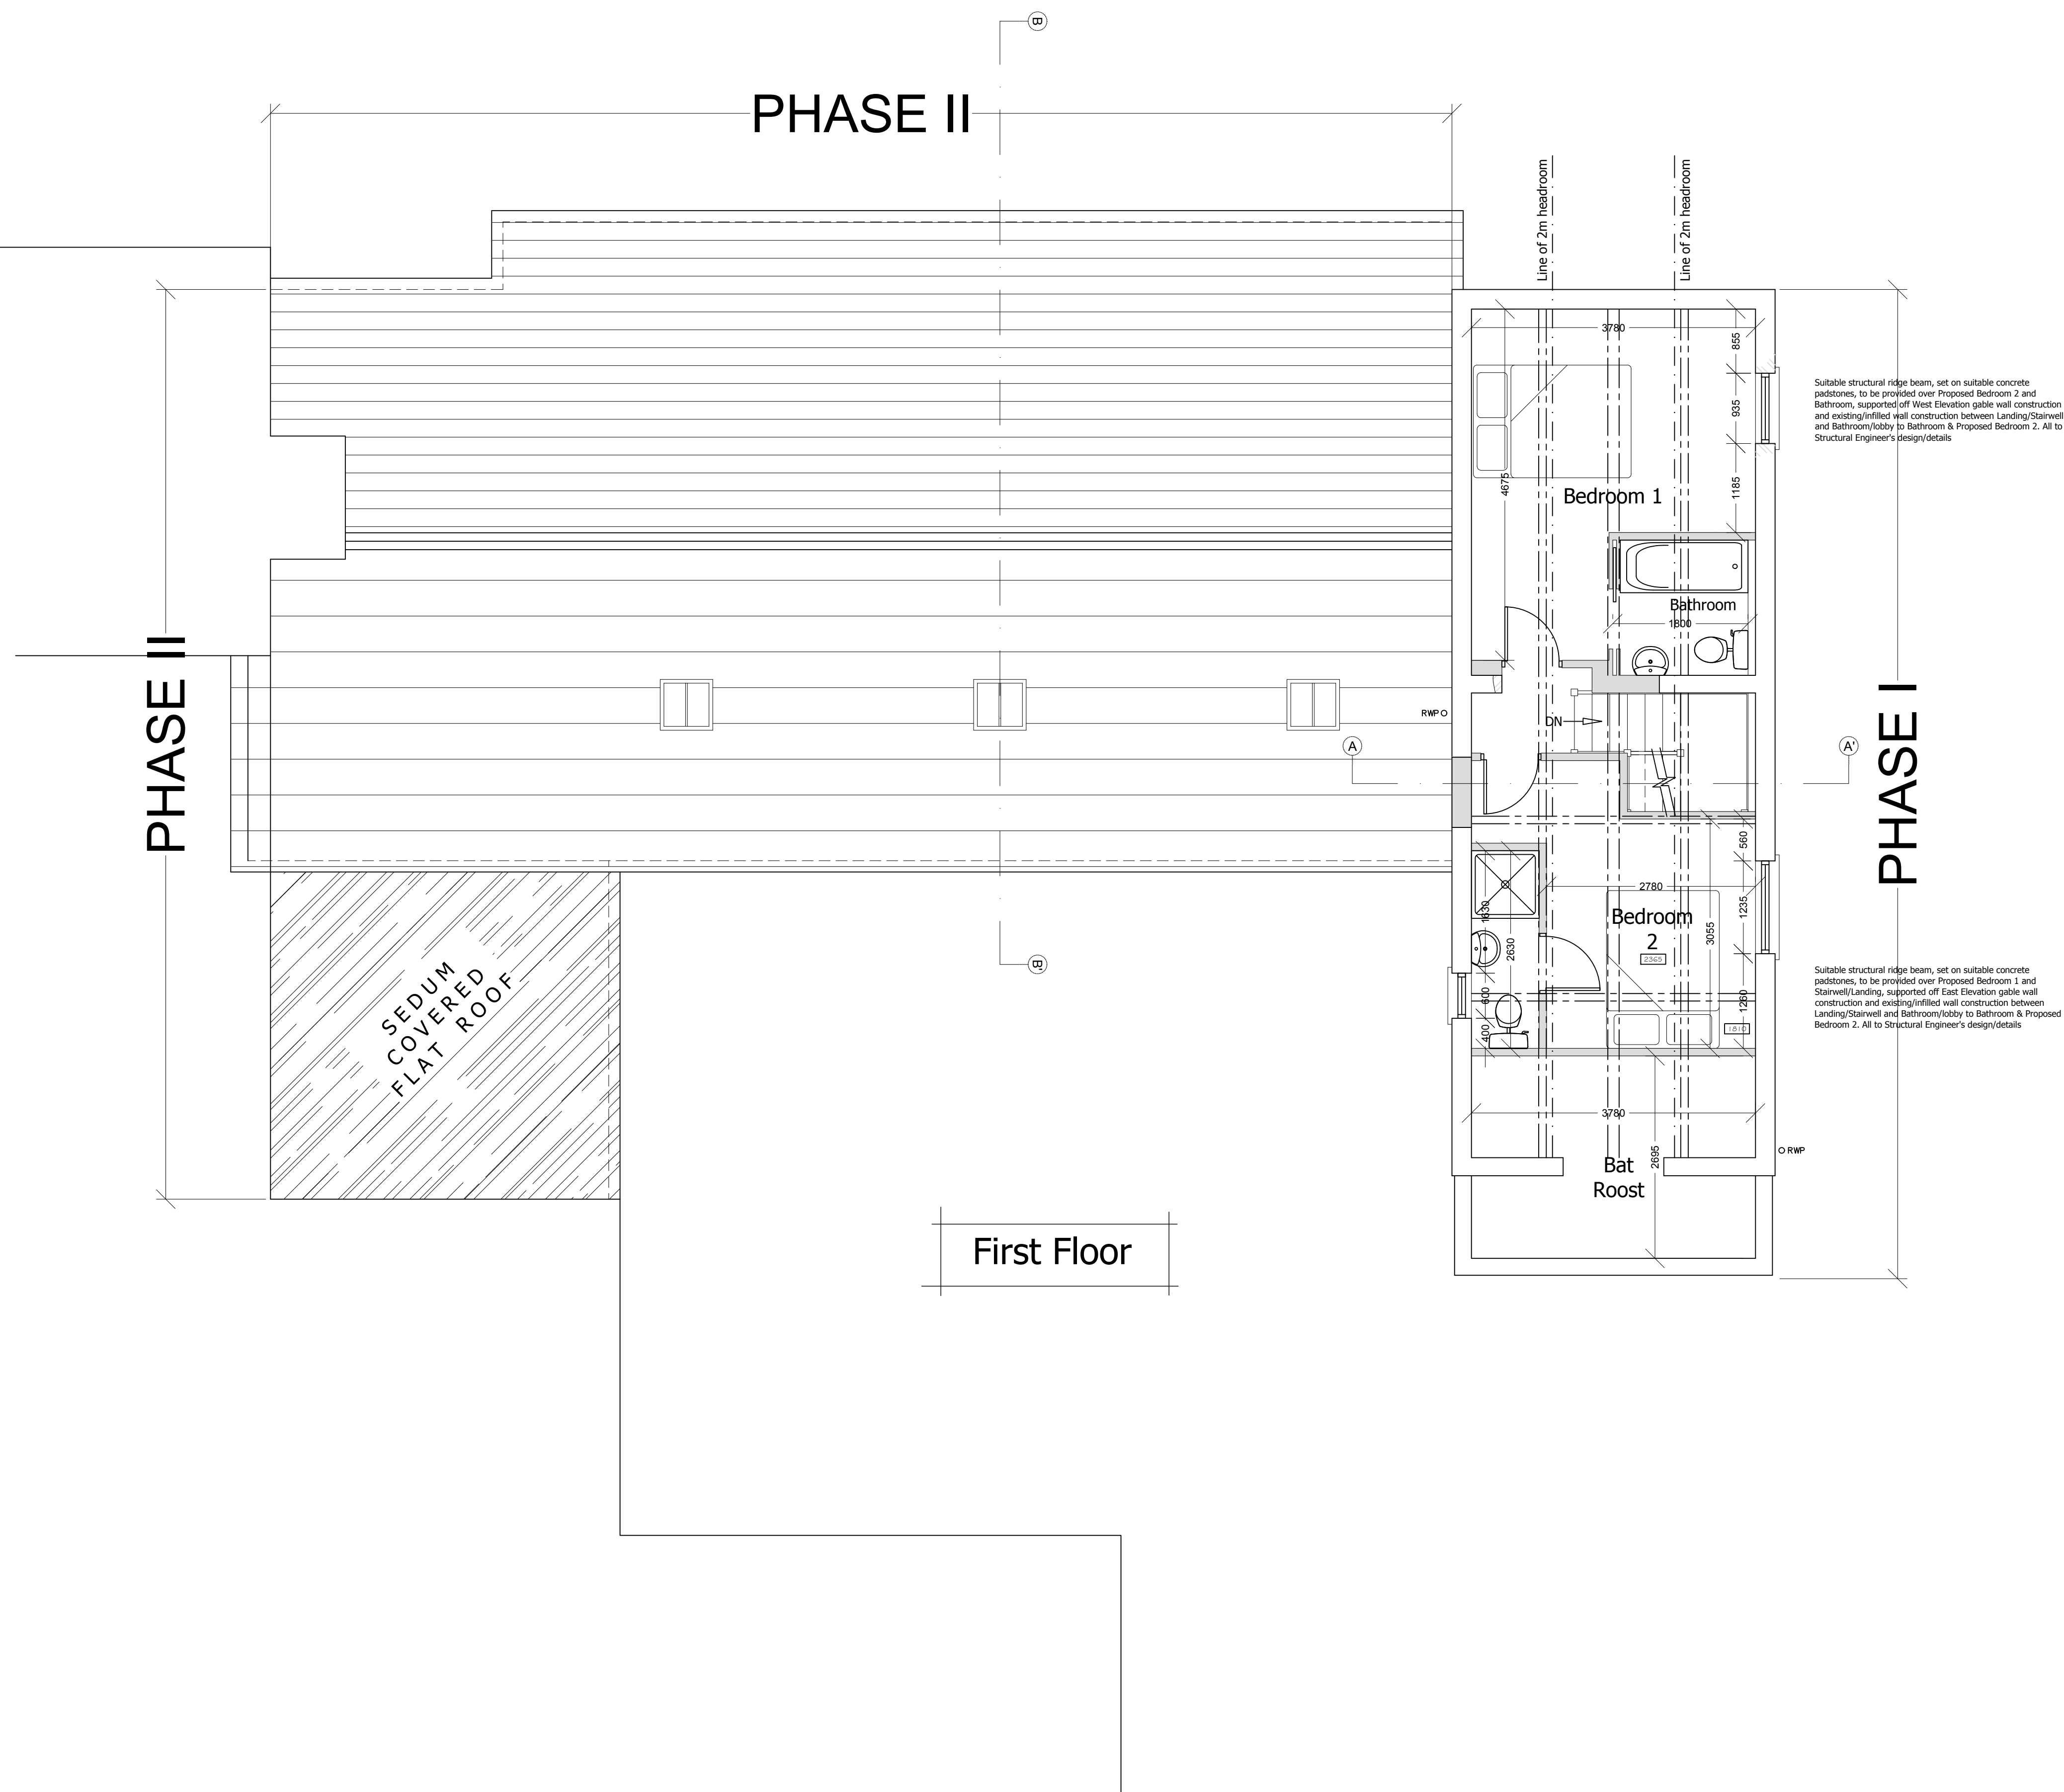

A	22.6.20	Lantern light removed, junction of link & barn altered
Rev	Date	Comment

 Portman Surveyors Ltd Chartered Building Surveyors	
The Studio Tarporley Business Centre Nantwich Road Tarporley Cheshire CW6 9UT Tel/Fax: +44 (0)1829 732696 Mobile: +44 (0)7812 021070 e: rob.lee@portmansurveyors.com	
	
Client: Mr & Mrs D Green	Date: April 2020
Project: Hoesley House, Hoseley Lane, Marford, Wrexham. LL12 8YD	
Drawing Title: PROPOSED First Floor Plan	Scale: 1:50
	Status: Planning
Drawing No: A_266_11	Rev: A

This drawing is copyright protected; do not scale off, all dimensions are to be checked on site by contractor. Contractor to report any discrepancies in dimensions, errors or omissions prior to commencing work. Portman Surveyors Ltd. take no responsibility for any unauthorised use of the information contained herein.




PHASE I



PHASE I

EL

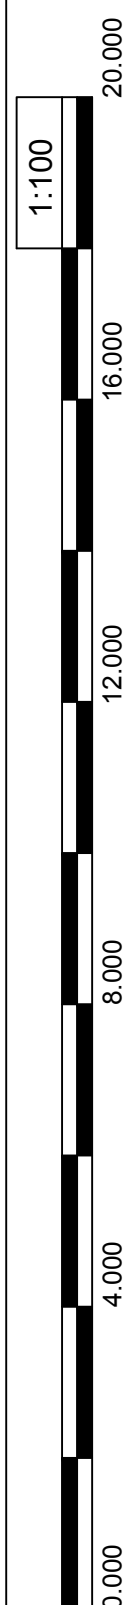


Rainwater goods to be cast-iron effect PVC.




Drawing No:	Rev:
A_266_12	A

Note:
This drawing is copyright protected; do not scale off, all dimensions are to be checked on site by contractor. Contractor to report any discrepancies in dimensions, errors or omissions prior to commencing work. Portman Surveyors Ltd. take no responsibility for any unauthorised use of the information contained herein.

 

West Elevation

 

Proposed Construction:

External wall rendered masonry to match existing.

Roof to be natural slate, reclaimed from existing construction & added to match as necessary. Socketed ridge tiles to match main house.

Timber Window & personnel doors with double glazing.

Powder coated aluminium bi-fold doors to terrace and courtyard openings within Kitchen area.

Rainwater goods to be cast-iron effect PVC.



North Elevation (Courtyard)

Existing window reduced in height with head to remain in same position. Window size to match other first floor units along same elevation.

B	22.6.20	Lantern light removed; junction of link & barn altered
A	15.5.20	Existing bedroom window to main house shown reduced.
Rev	Date	Comment

**Portman Surveyors Ltd**
Chartered Building Surveyors

**The Studio**
Tarporeley Business Centre
Nantwich Road
Tarporeley
Cheshire CW6 9UT
Tel/Fax: +44 (0)1829 732696
Mobile: +44 (0)7812 021070
e: rob.lee@portmansurveyors.com

Client:	Date:
Mr & Mrs D Green	April 2020
Project:	
Hoesley House, Hoseley Lane, Marford, Wrexham. LL12 8YD	
Drawing Title:	Scale:
PROPOSED	1:50
House Elevations	Status:
	Planning
Drawing No:	Rev:
A_266_13	B