

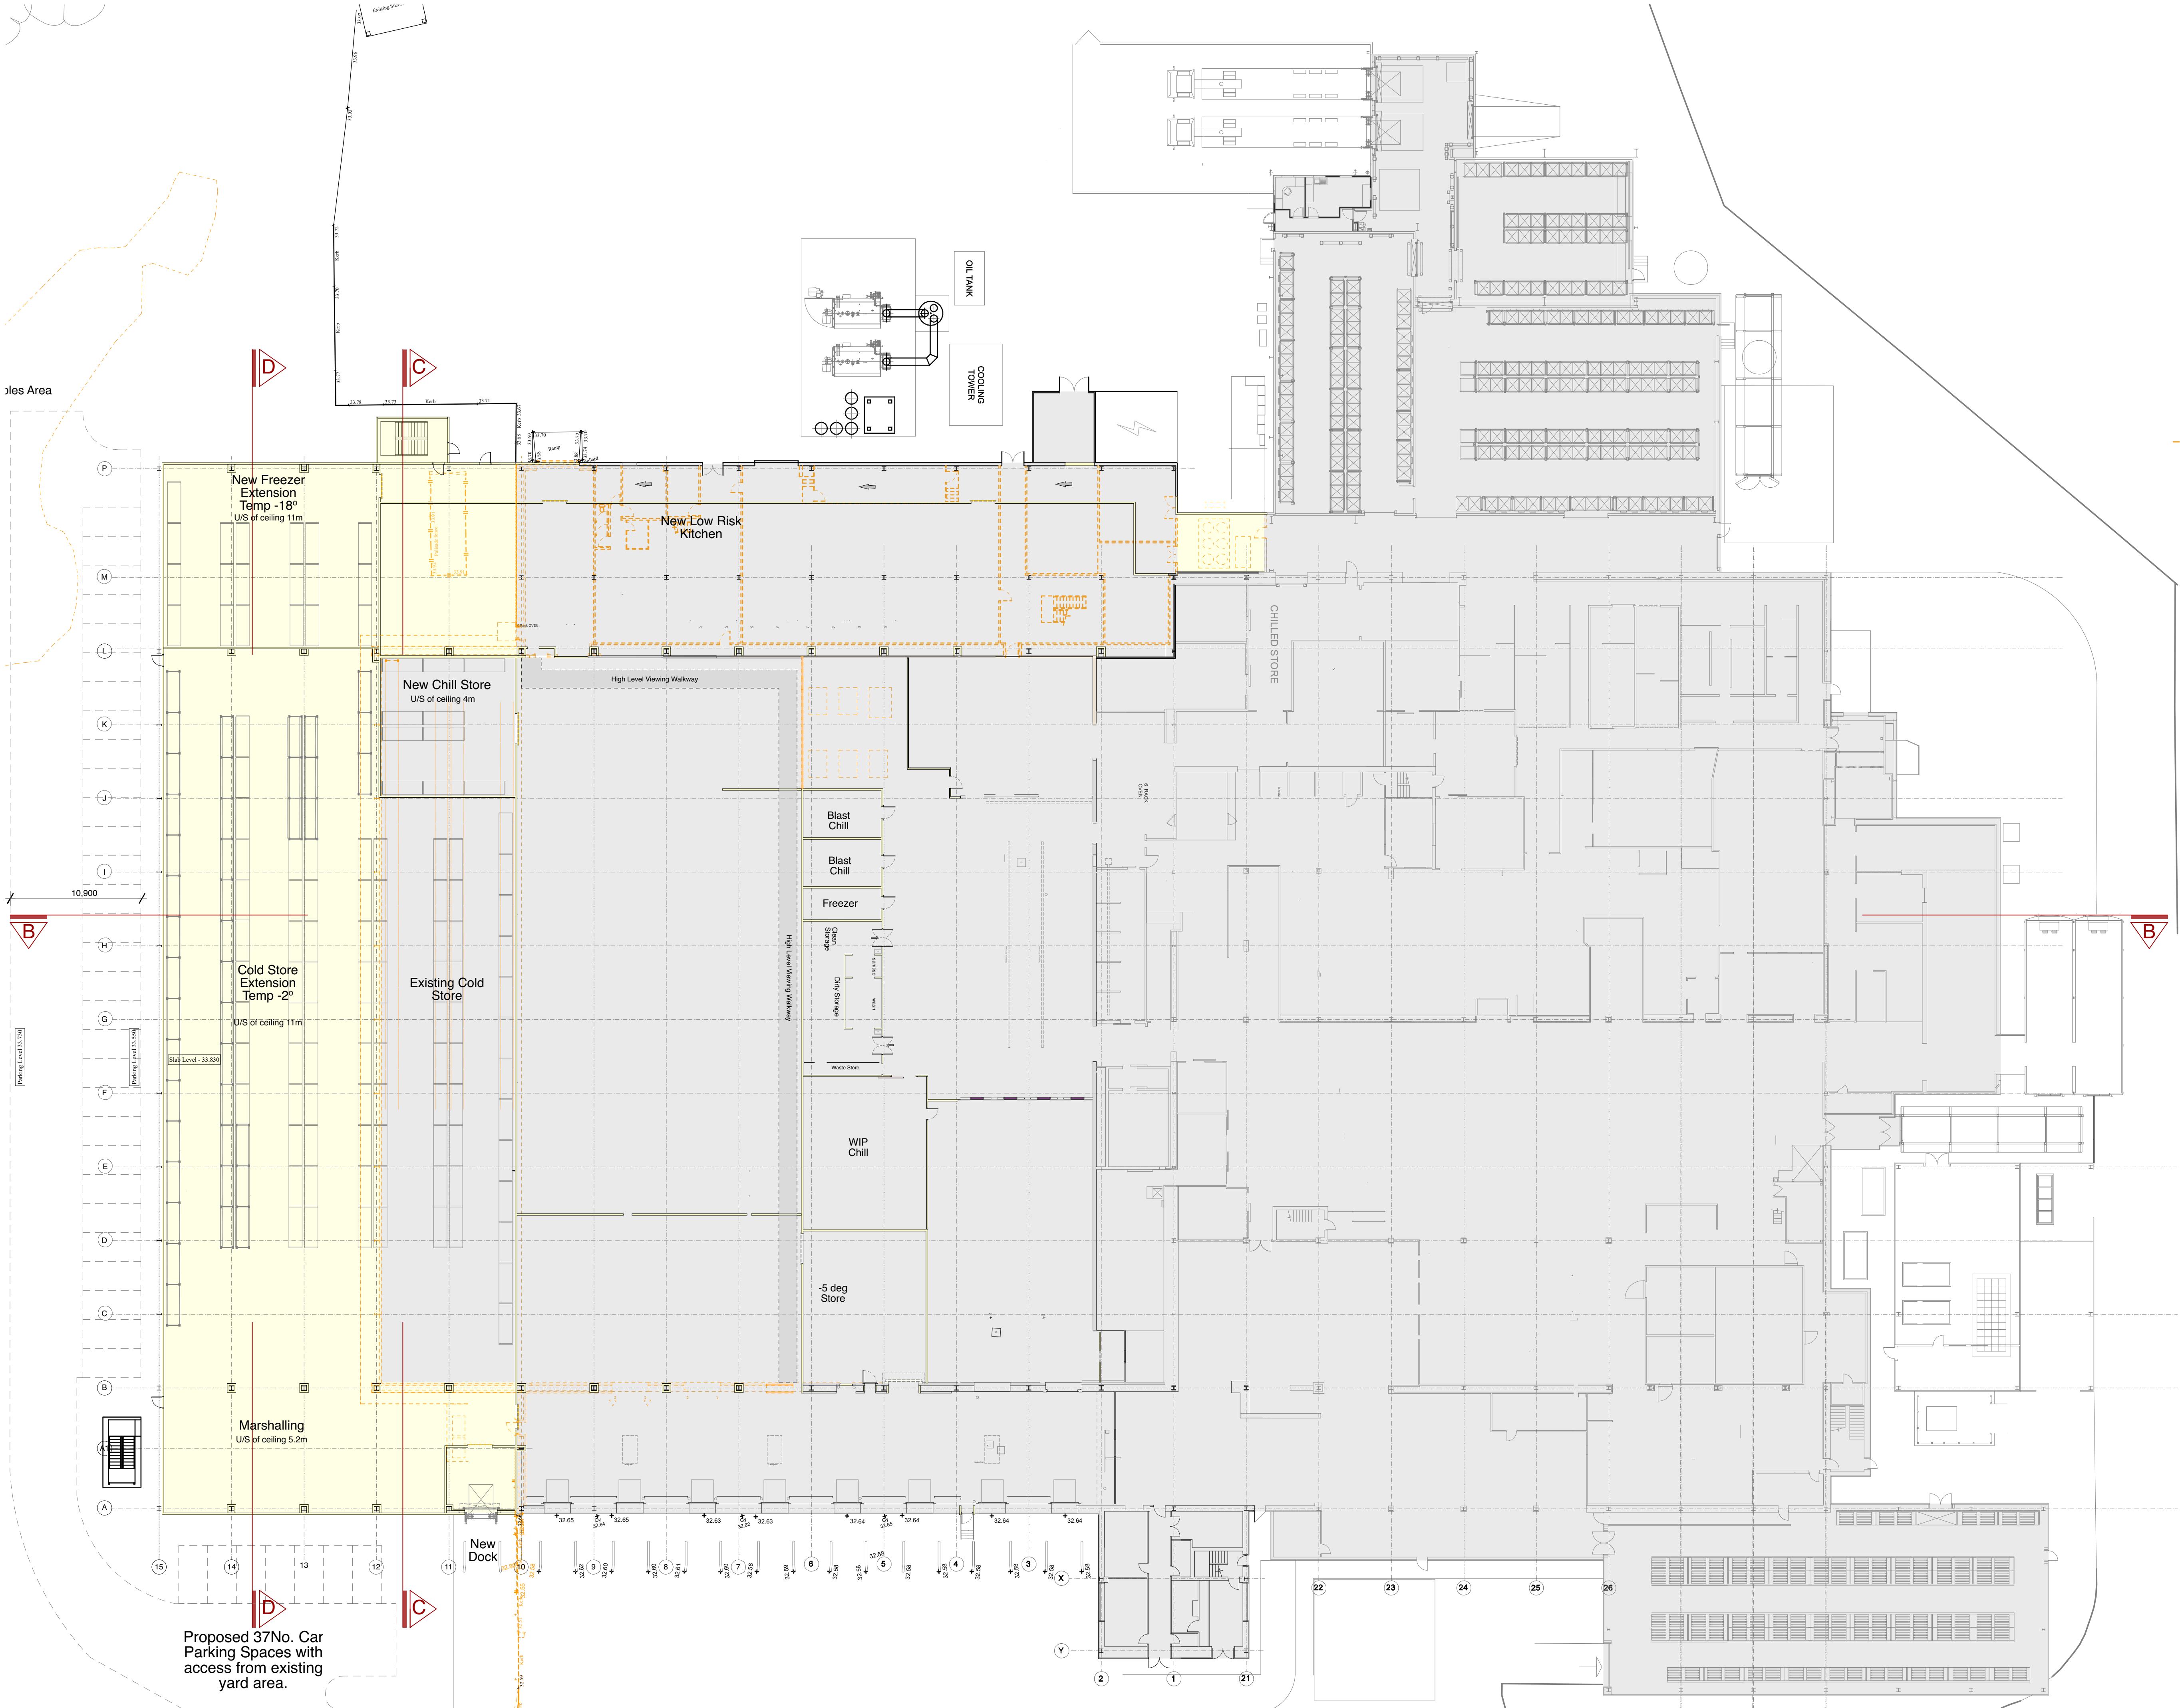


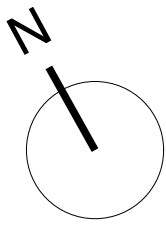

drawing title		revision	
Proposed Ground Floor Plan		P05	
identification / location		sheet number	
project	originator	volume	level
ROW01	CFL	00	00
AP	A	A	0601
Drawing Sign Off			
print name		sign	
on behalf of		date	

 

- Denotes Existing Building
- Denotes Proposed Building
- Denotes Building to be Demolished

P05	Ch.007	Submission to Local Authority as Part of Formal Planning Application	06/02/2020
P04	Ch.006	Preliminary Issue of Proposed Planning GA Plans, Sections & Elevations for Client Comment	03/02/2020
P04	Ch.005	External Windows Added to North Elevation and Viewing Walkway Added to 0501 as Client Request Date 30.01.20	29/01/2020
P03	Ch.004	Proposed Plans, Sections & Elevations Revised for Engineering Workshop to FF as Client Comments Dated 28.01.20	16/01/2020
P02	Ch.002	Proposed Plans, Sections & Elevations Revised as Client Comments	14/01/2020
P01	Ch.001	Preliminary Issue to Client for Comment	
rev	change	notes	date

This drawing and its contents, on paper and as the originating data file, remain the copyright of CoxFreeman © CoxFreeman, 2019.

4th Floor Penthouse
39 Stoney Street
The Lace Market
Nottingham NG1 1LX

10115 650 5075
0115 948 3128
info@coxfreeman.co.uk
www.coxfreeman.co.uk

client	Rowan Foods	project created	February 2018
project	Rowan Foods	CFL ref reference	2329
drawing title	Proposed Ground Floor Plan	scale	1:250 @ A1
suitability description	Suitable for Information	status code	S2
revision description	Planning	revision	P05
identification / location		sheet number	
project	originator	volume	level
ROW01	CFL	00	00
AP	A	A	0601