


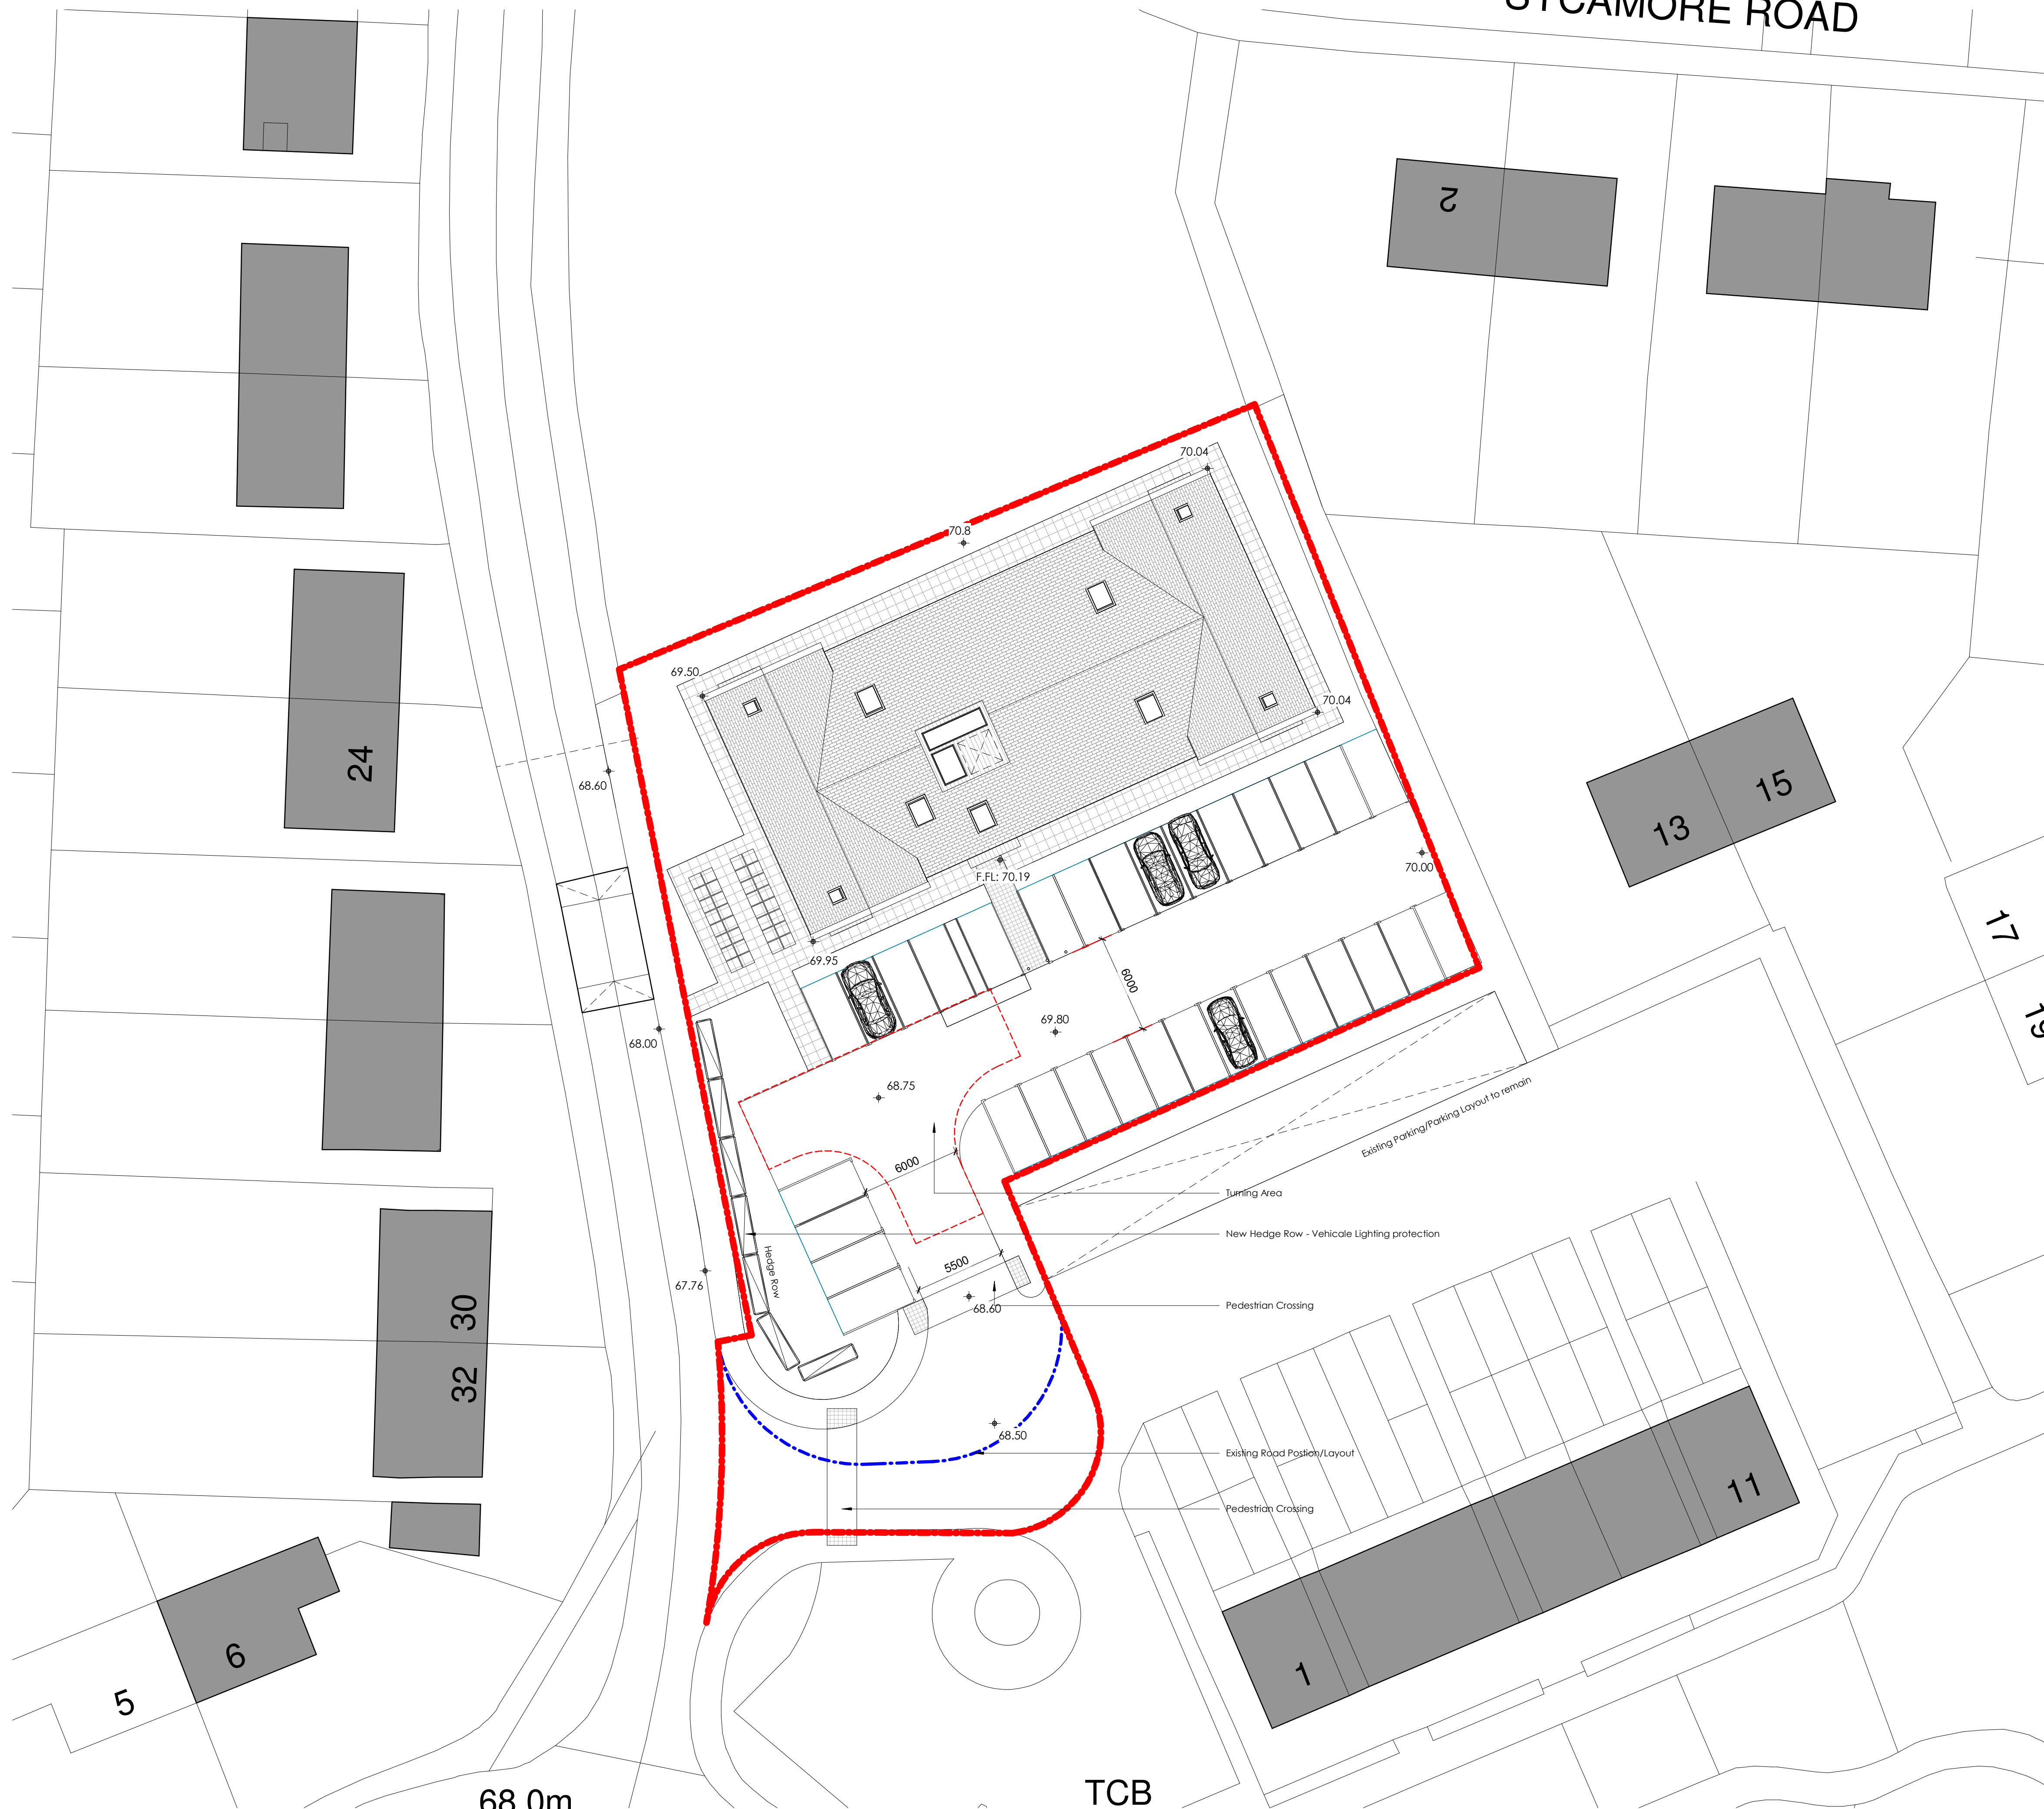

Proposed - Site Plan  
Scale: 1 : 200

**GENERAL NOTE:**

- UNDER NO CIRCUMSTANCES SHOULD DIMENSIONS BE SCALED FROM THIS DRAWING. IF IN DOUBT ASK.
- THE DRAWINGS ARE TO BE READ IN CONJUNCTION WITH ALL OTHER RELEVANT DRAWINGS/SPECIFICATION. ANY DISCREPANCIES, ERRORS OR OMISSIONS TO BE BROUGHT TO THE ATTENTION OF IZ2 ARCHITECTS.
- ALL DIMENSIONS ARE TO BE CHECKED PRIOR TO COMMENCEMENT.
- THIS DRAWING IS THE PROPERTY OF IZ2 ARCHITECTS AND MUST NOT BE COPIED OR REPRODUCED EITHER IN WHOLE OR IN PART WITHOUT WRITTEN PERMISSION.

| Rev: | Description:    | Date:    |
|------|-----------------|----------|
| X    | Public Cons.    | 25.05.19 |
| A    | Planning Amend  | 08.11.19 |
| B    | Planning Amend  | 25.11.19 |
| C    | Highway Amend   | 31.01.20 |
| D    | Highway Details | 04.02.20 |
| E    | Red Line        | 07.02.20 |

Scheme Title:  
**Eaton Road, Wrexham**

Drawing Reference:  
**Proposed Site Plan**

Scale @ A1: **1 : 200**  
Drawn by: **RAL**  
Checked by: **MOH**

|                 |                 |           |
|-----------------|-----------------|-----------|
| Project Number: | Drawing Number: | Revision: |
| <b>5646</b>     | <b>SK01</b>     | <b>E</b>  |

**d2** architects

**Soughton House**  
2 Nicholas Street Mews  
Chester  
Cheshire  
CH1 2NS

**Hirdir Studio**  
Penrith Celyn  
Ruthin  
Denbighshire  
LL15 2HF

T: 01244 326 347 / 01824 562012  
E: admin@d2architects.co.uk  
W: www.d2architects.co.uk