


Front Elevation

Side Elevation


Rear Elevation

Side Elevation

Proposed Elevation 1:100

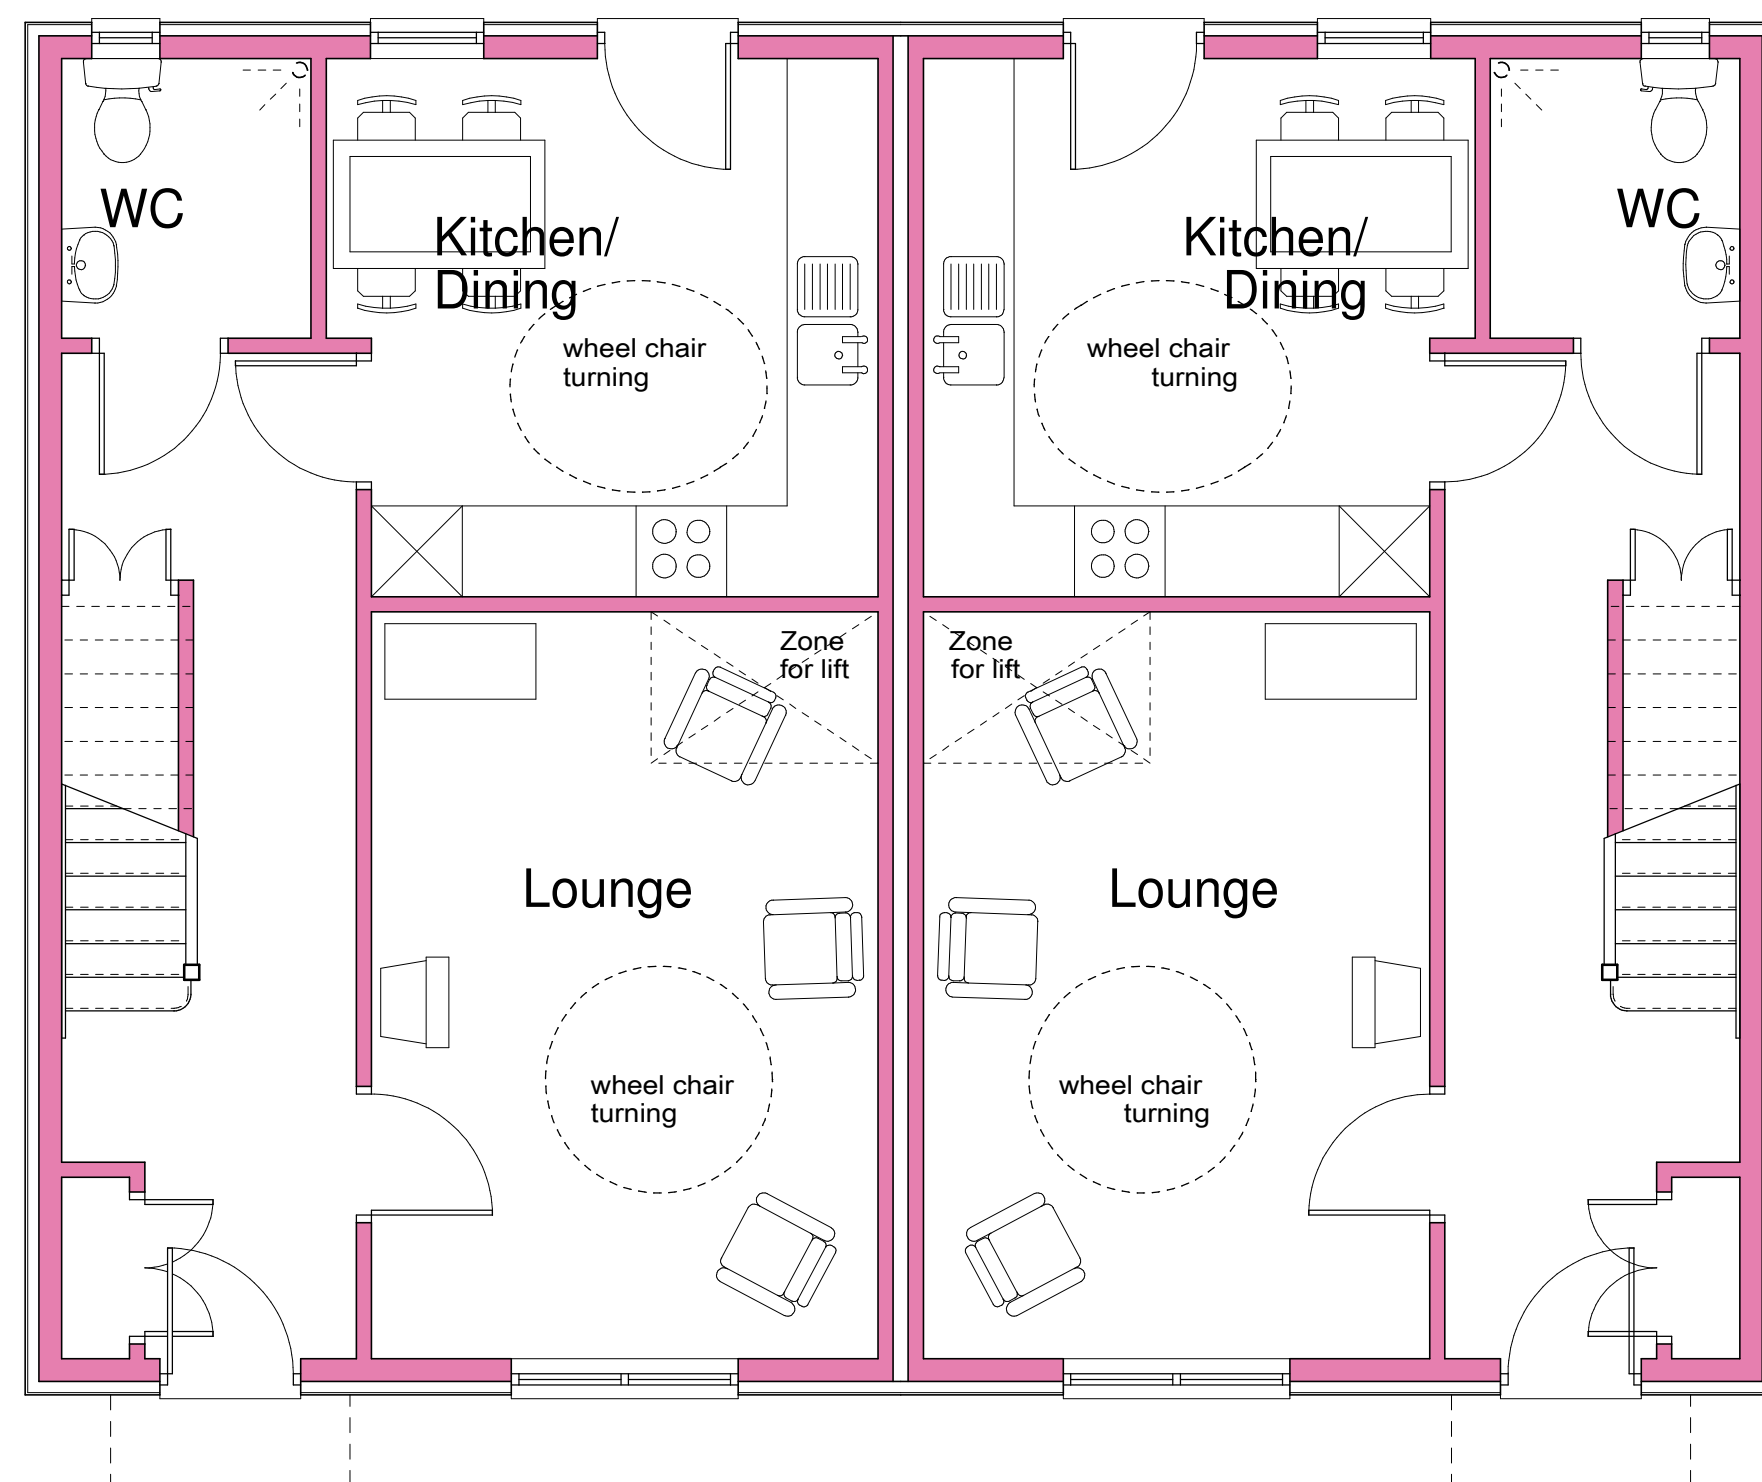

Ground Floor Plan

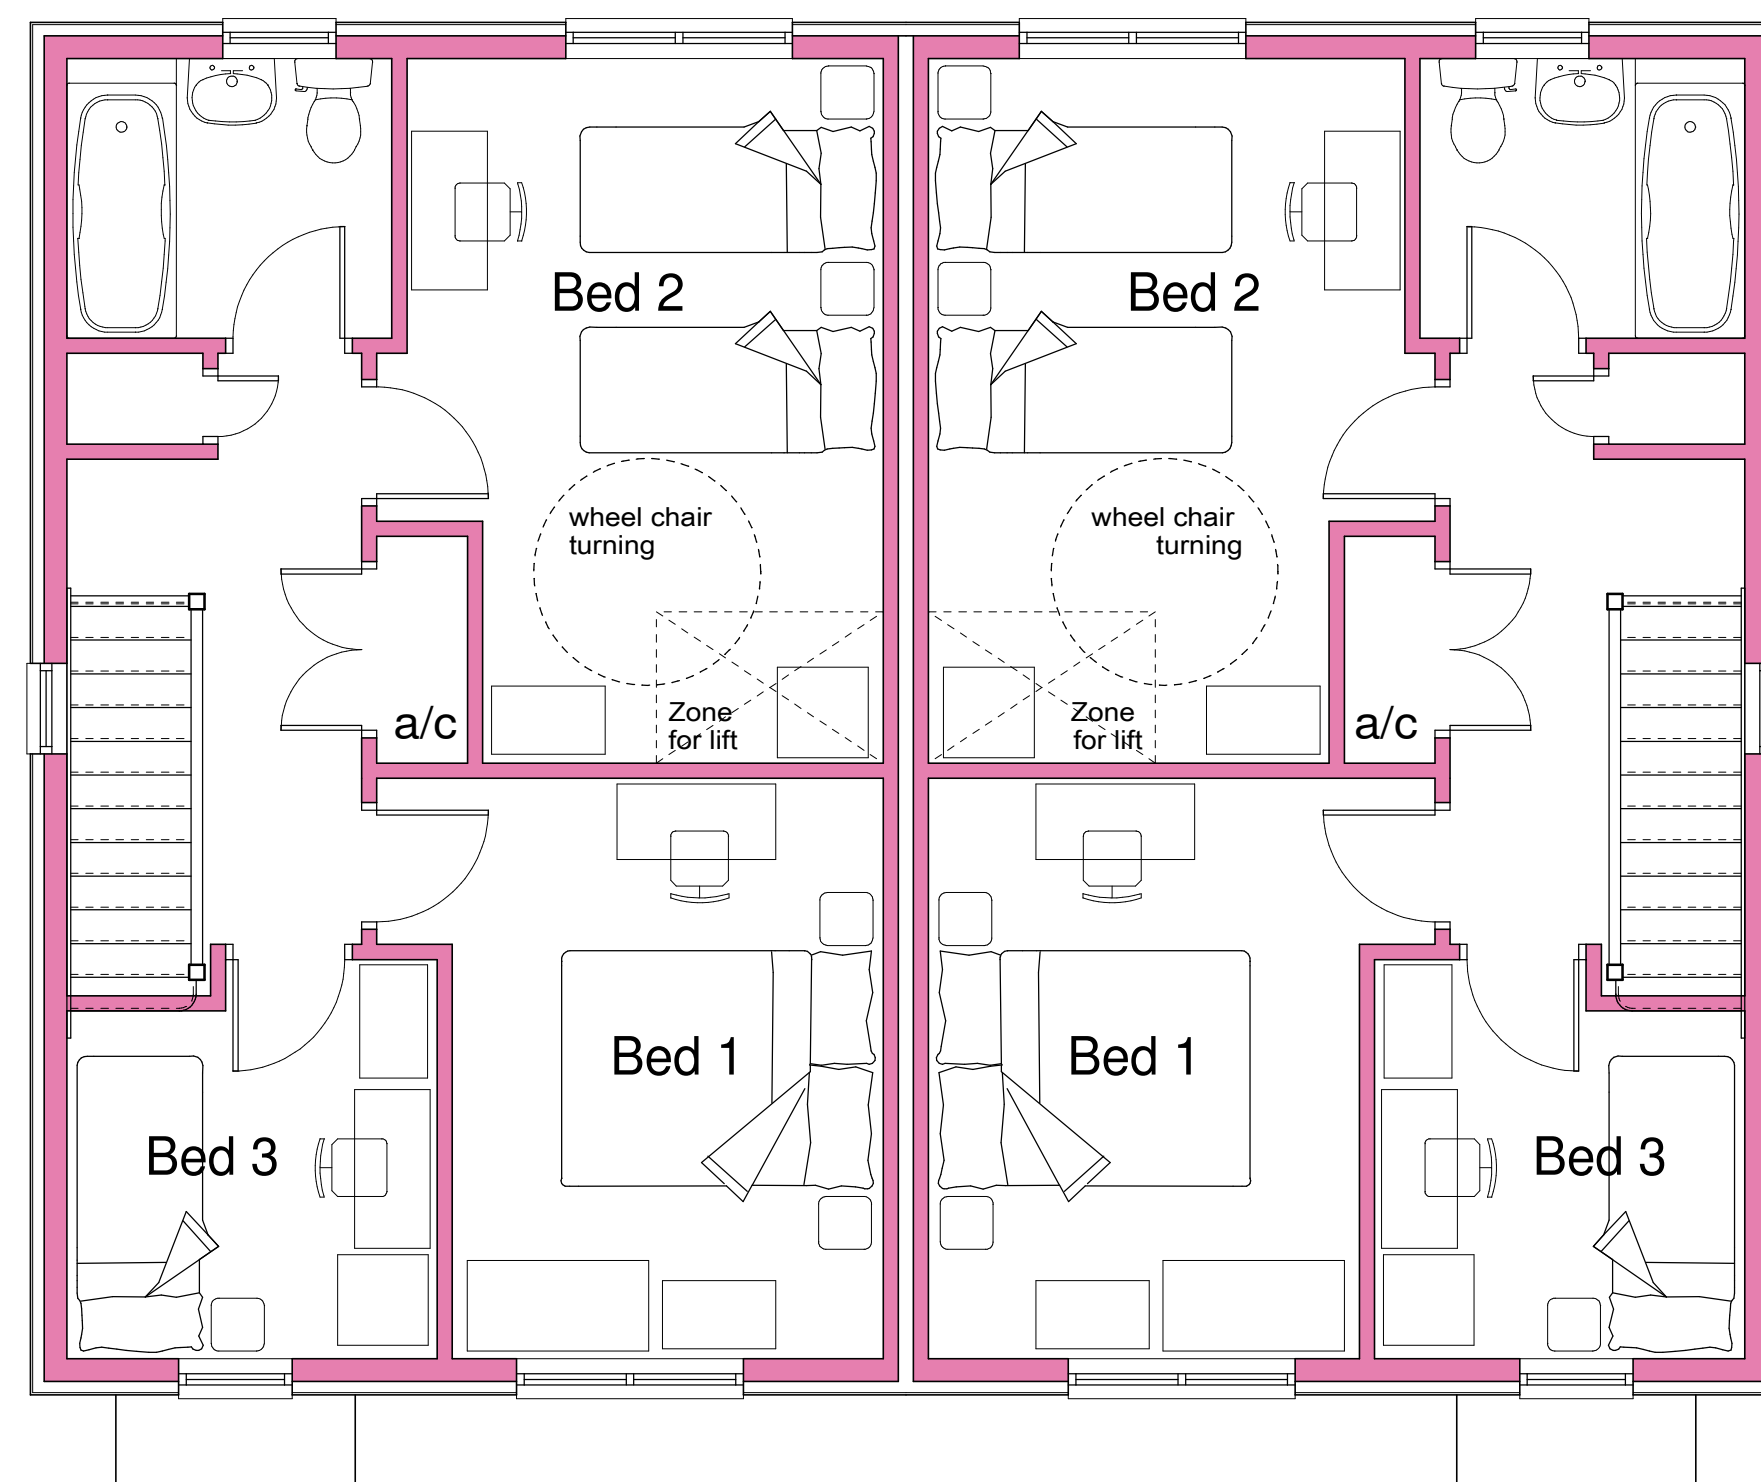

First Floor Plan

Revision:	07/03/20
A Elevations changed.	

Sean Caddick Architectural
13 Belvidere Walk
Shrewsbury
SY2 5LT
[email: seancaddick@live.co.uk](mailto:seancaddick@live.co.uk)
Tel: 07971 166529

Client:
Cartefi GO Ltd

Project:
Residential Development
Wynnstay Park
Wrexham

Drawing title:
3 Bed Dwelling Semi Detached
Floor Plans and Elevations

Scale:
1:50 @ A2

Date:
August 2019

Drawing number:
18/1786/07

Revision:
A