
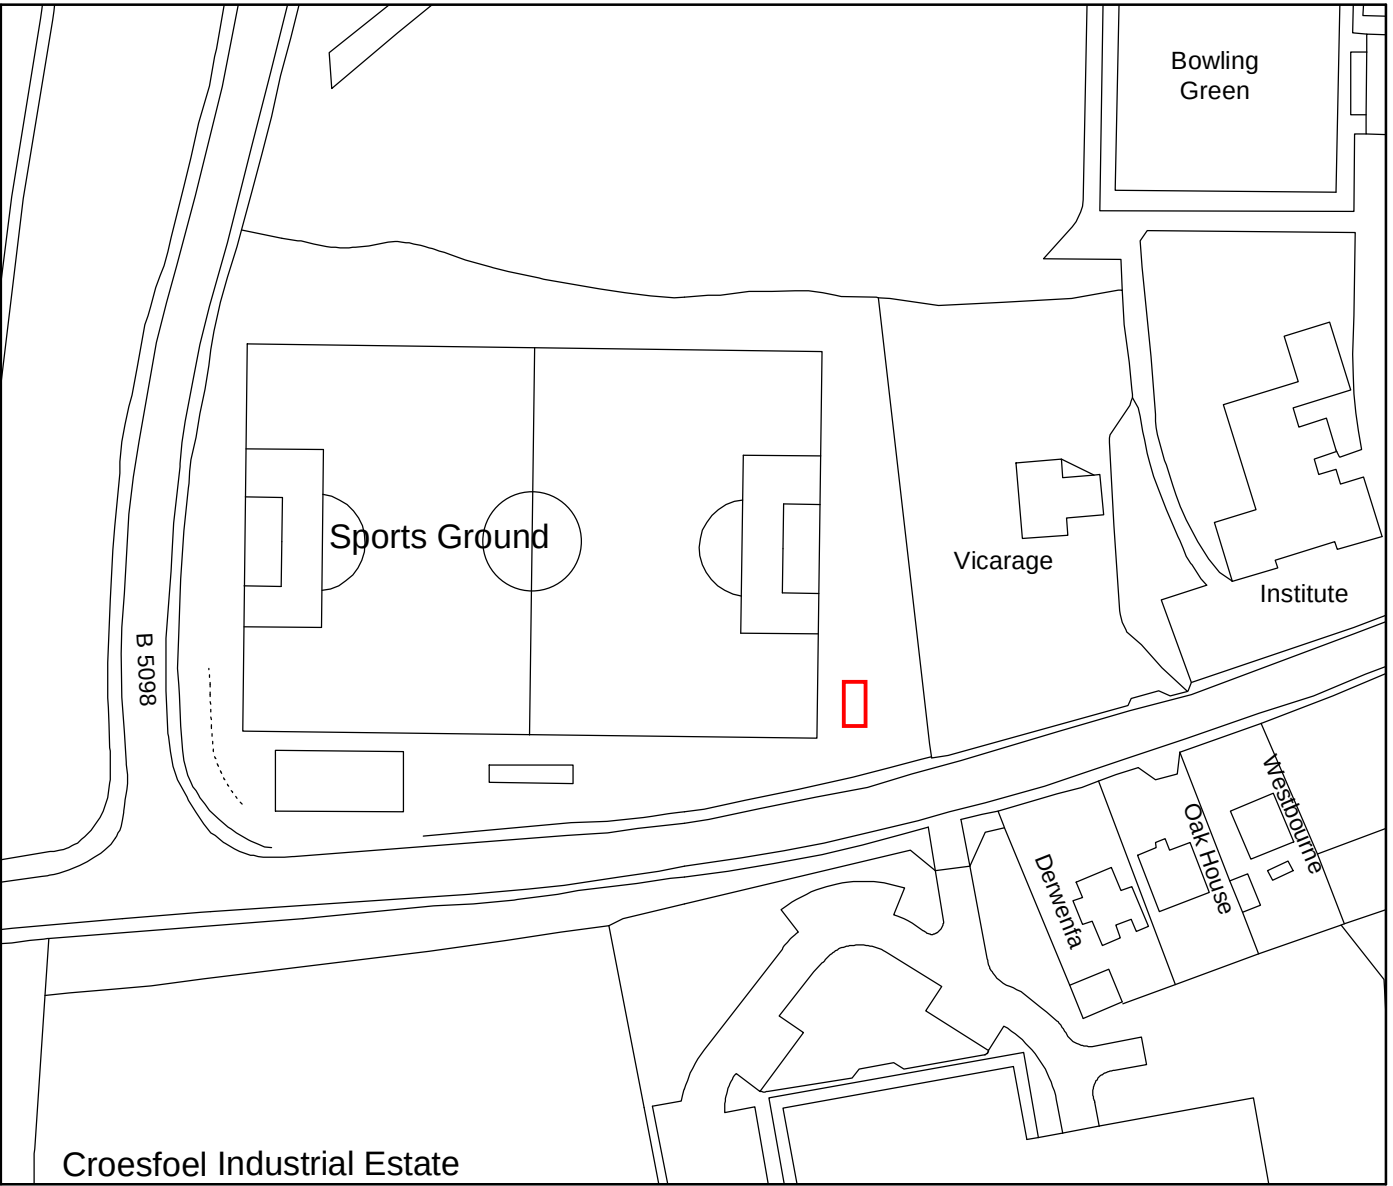


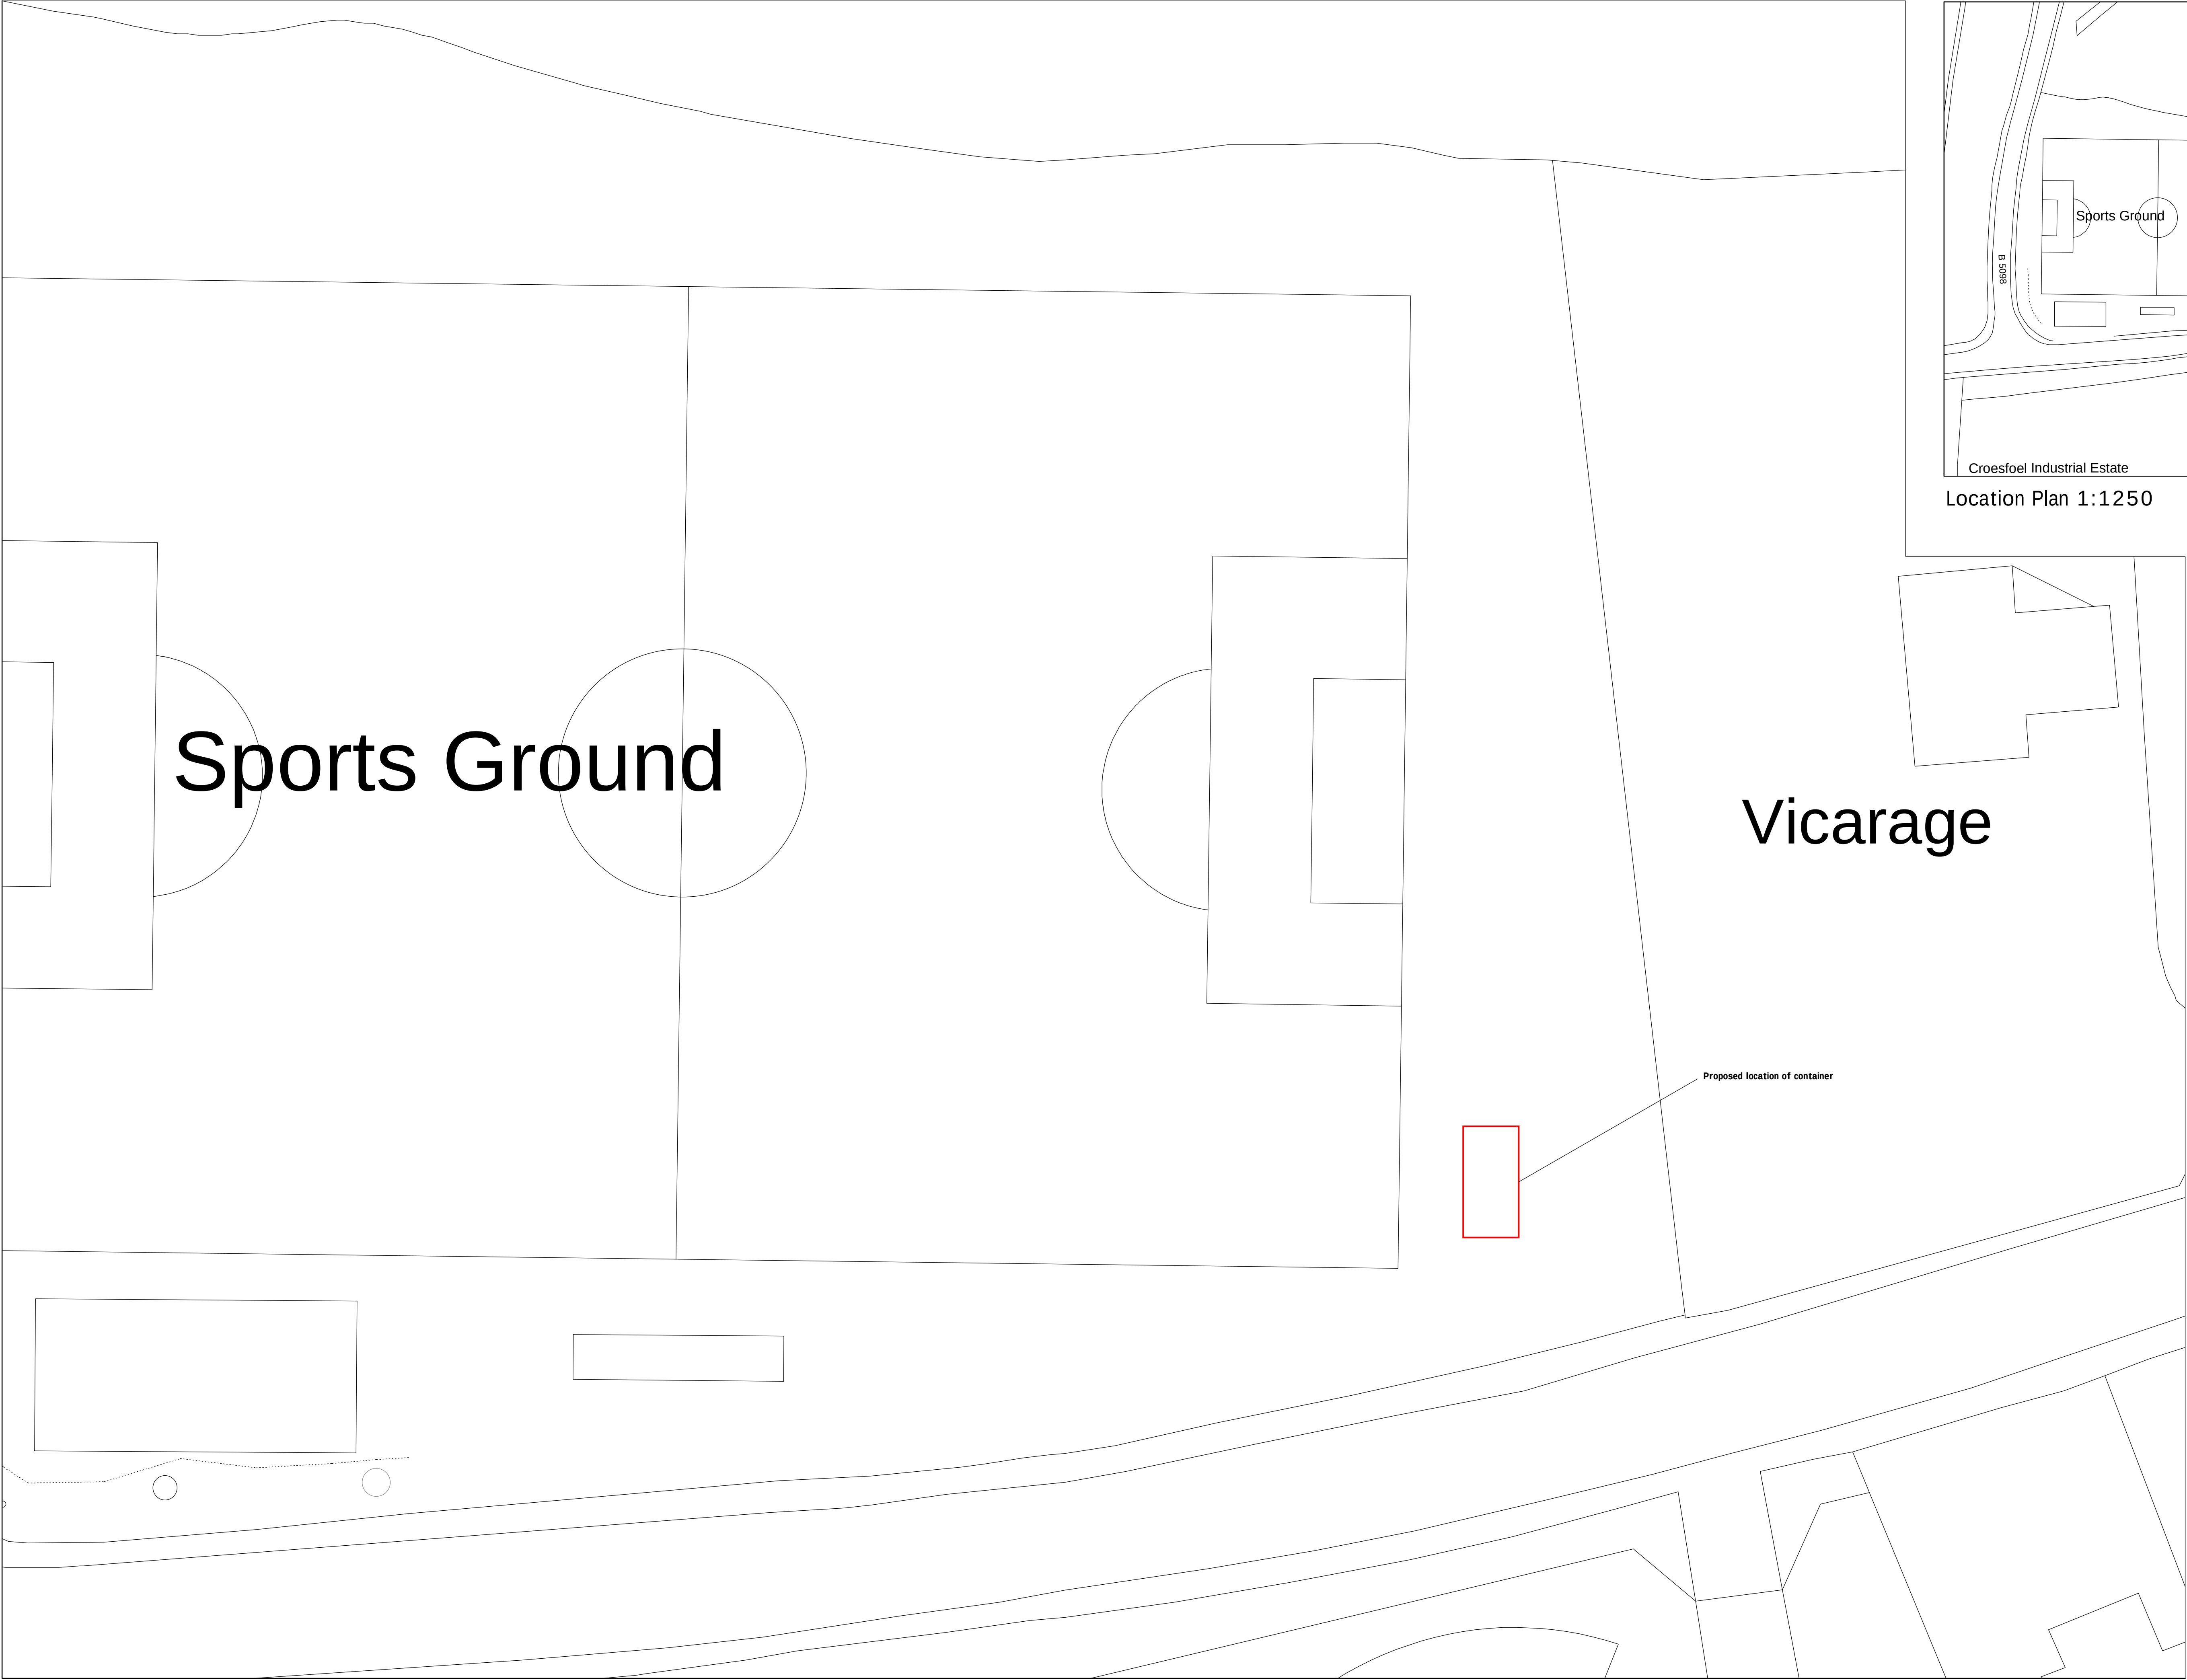

Location Plan 1:1250

Sports Ground

Vicarage

Proposed location of container

Key

Application Site

Rev	Date	Detail	Initial	

Project:
Proposed Changing Room
Facilities at;
Rhostyllen Football Club,
The Rec, Vicarage Hill,
Rhostyllen, Wrexham. LL14 4AR

Title:
Planning: Site &
Location Plan

Scale: (A1)
1:200
& 1:1250

Drawn By: J Felgate	Date: Mar 2020
Drawing No: R093/006	Sheet: 1 of 1

blueprint

architectural services

partner

LABC

Office 3K4,
Redwither Business Tower,
Wrexham. LL13 9XT
Tel: 01978 356500
www.blueprintarchitectural.com

Site Plan 1:200