


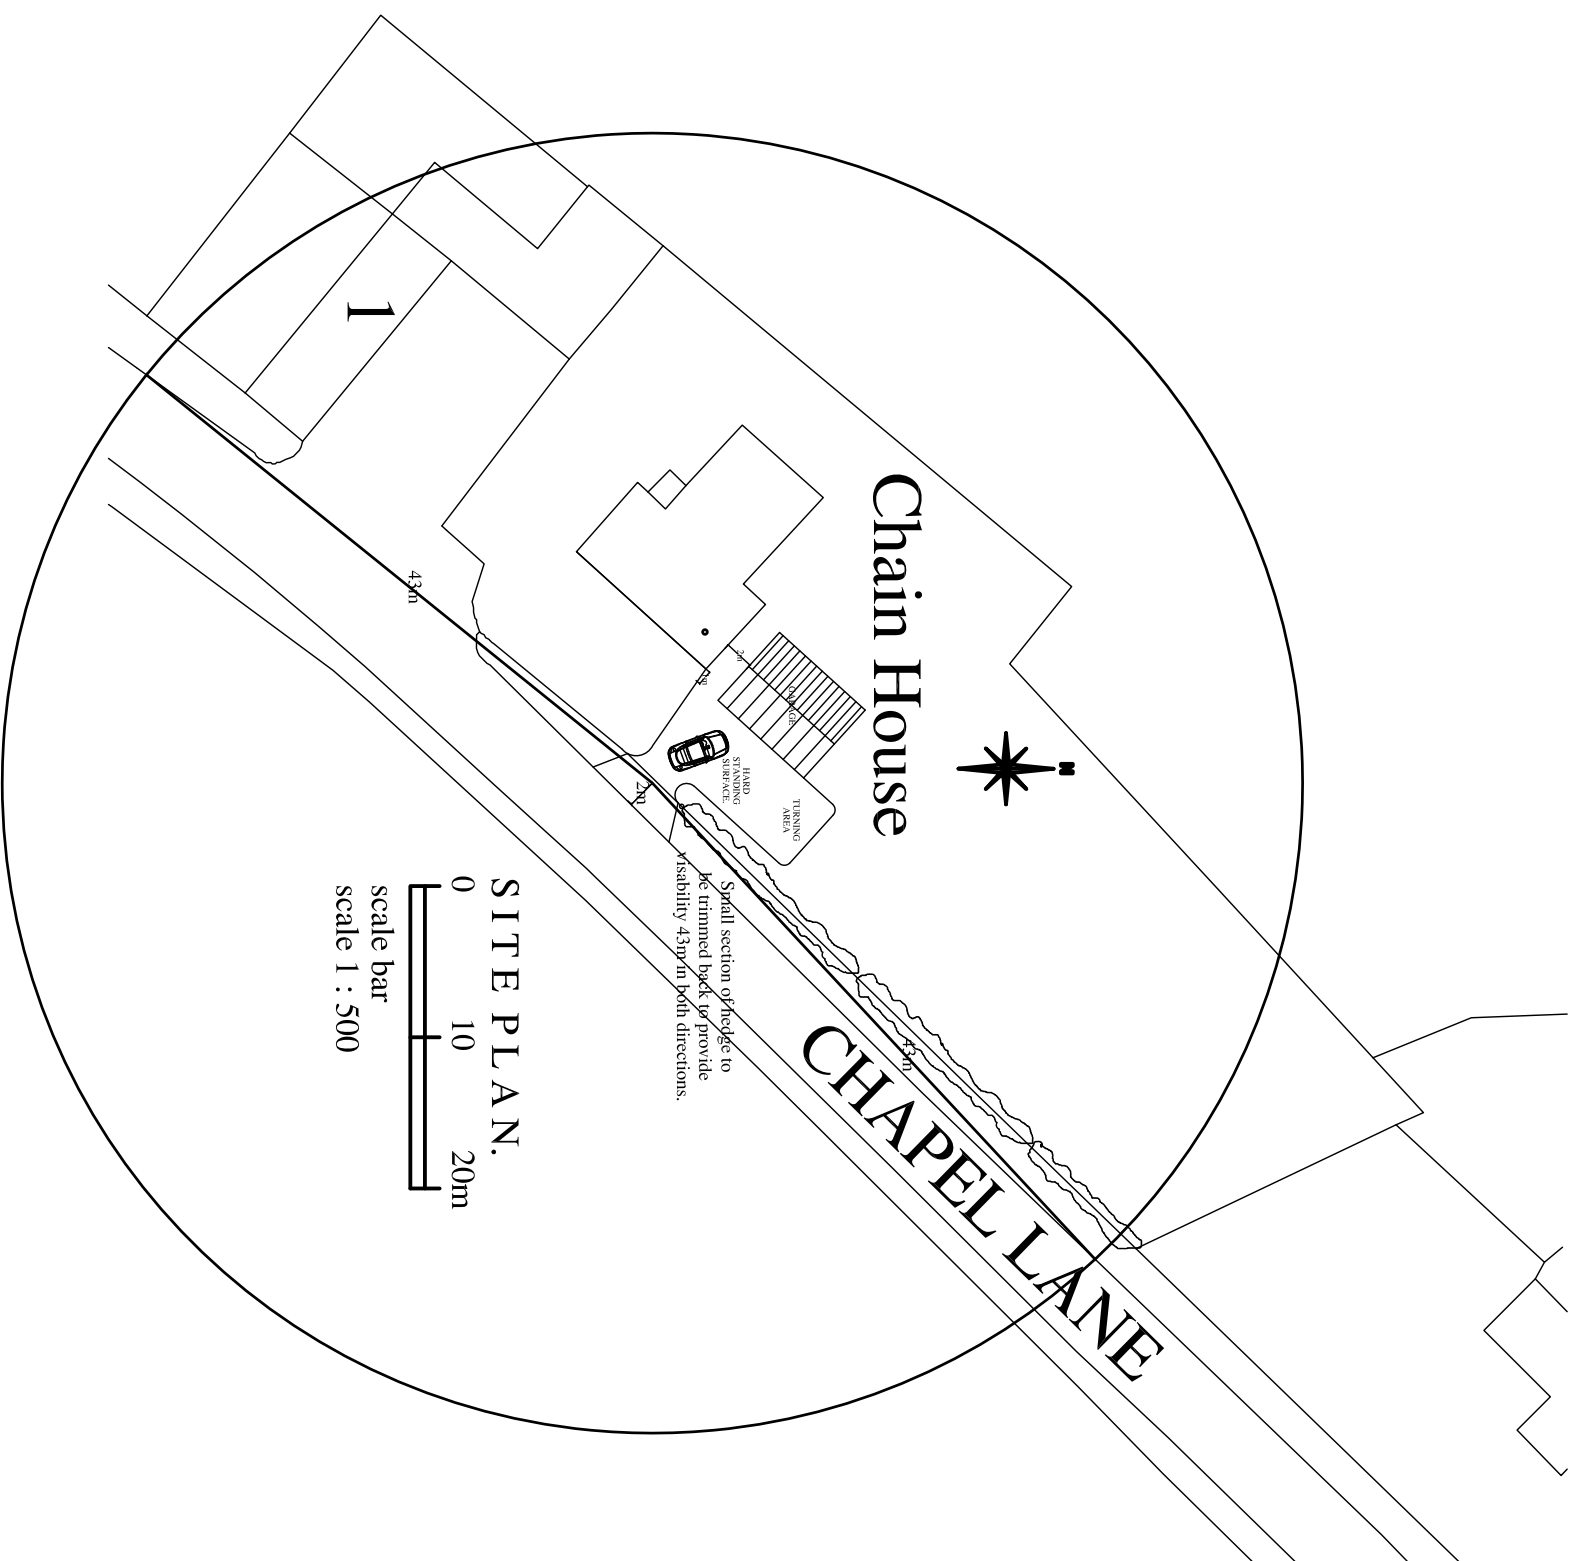

SITE PLAN.
0 10 20m
scale bar
scale 1 : 500

Ph/Rev.	Revision Details	Date

andrew hannett limited
civil | structural | architectural

Office 14, Redwither Business Centre, Wrexham. LL13 9XR.
Tel. 01978 664256 Mobile 07761 346542 e-mail ah.ltd@talktalk.net

Client:	Mr. P. Whiting.		
Project:	New Detached Garage & Access At Chain House, Chapel Lane, Llay, Wrexham		
	Highways Visibility Splays		
	-		
Scales:	As shown @ A3	Date:	January 2020
Drawing No:	2020/03/03	Phase/Rev:	-

