




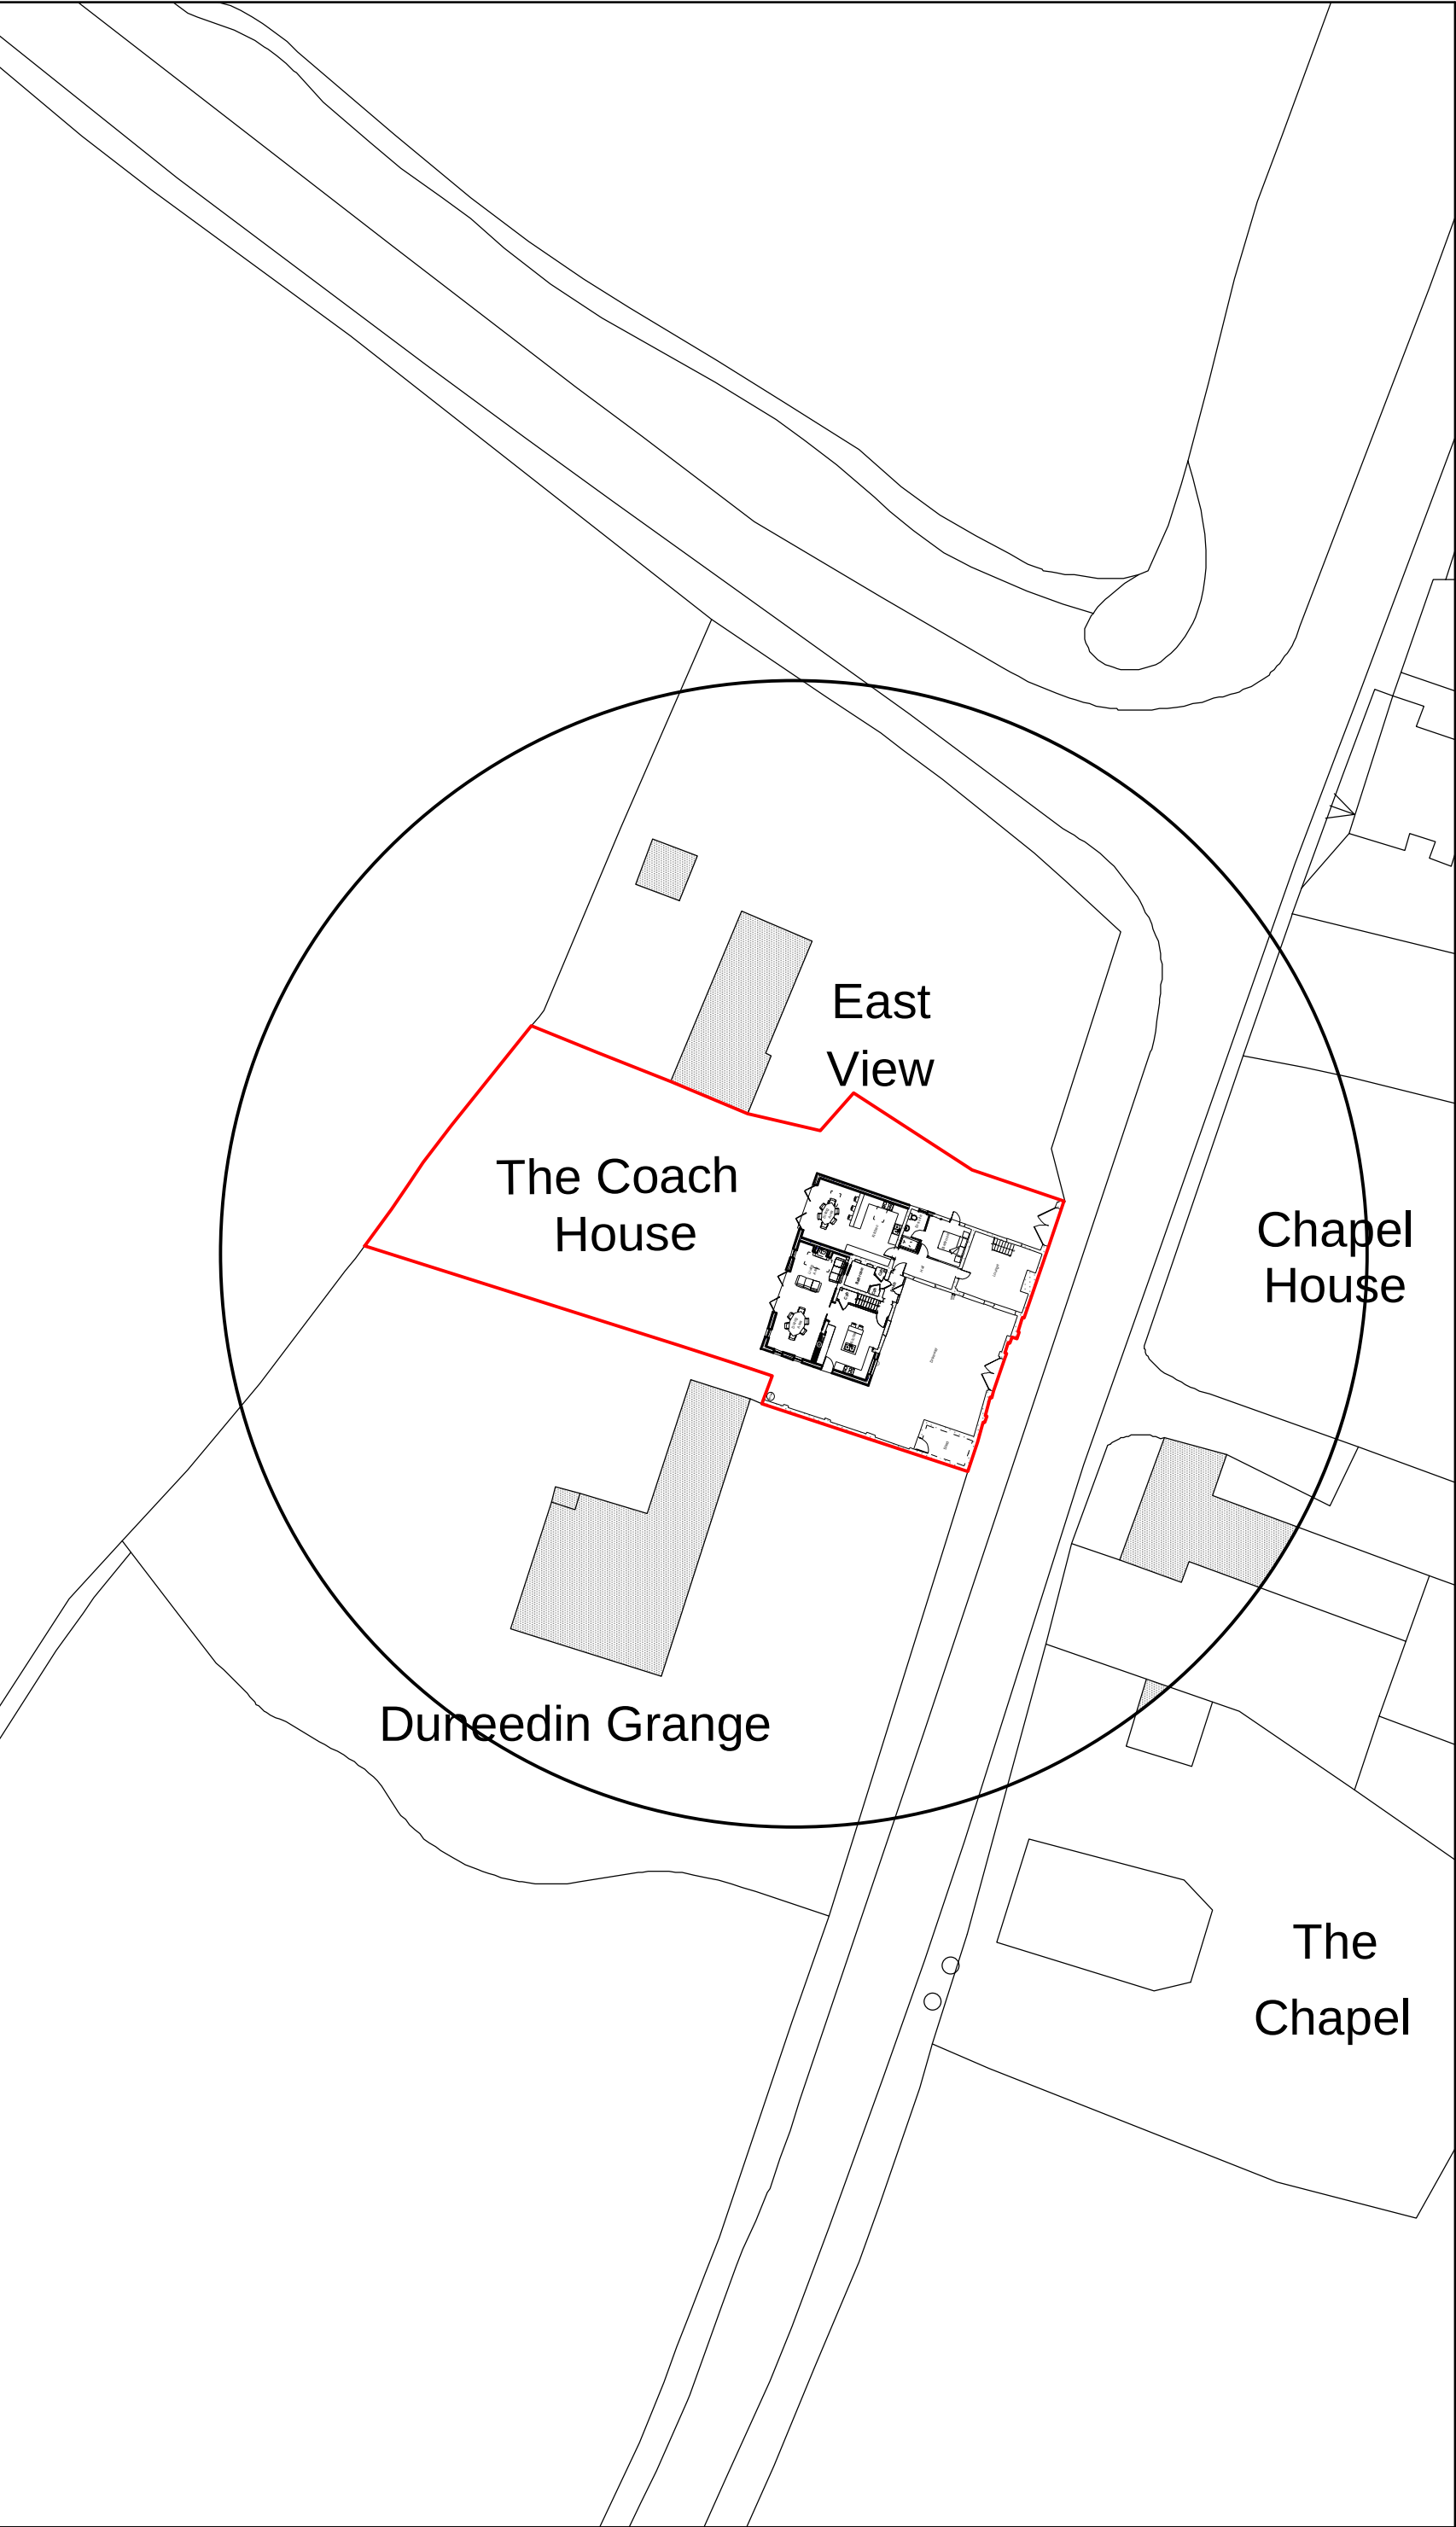

Site Plan 1:500

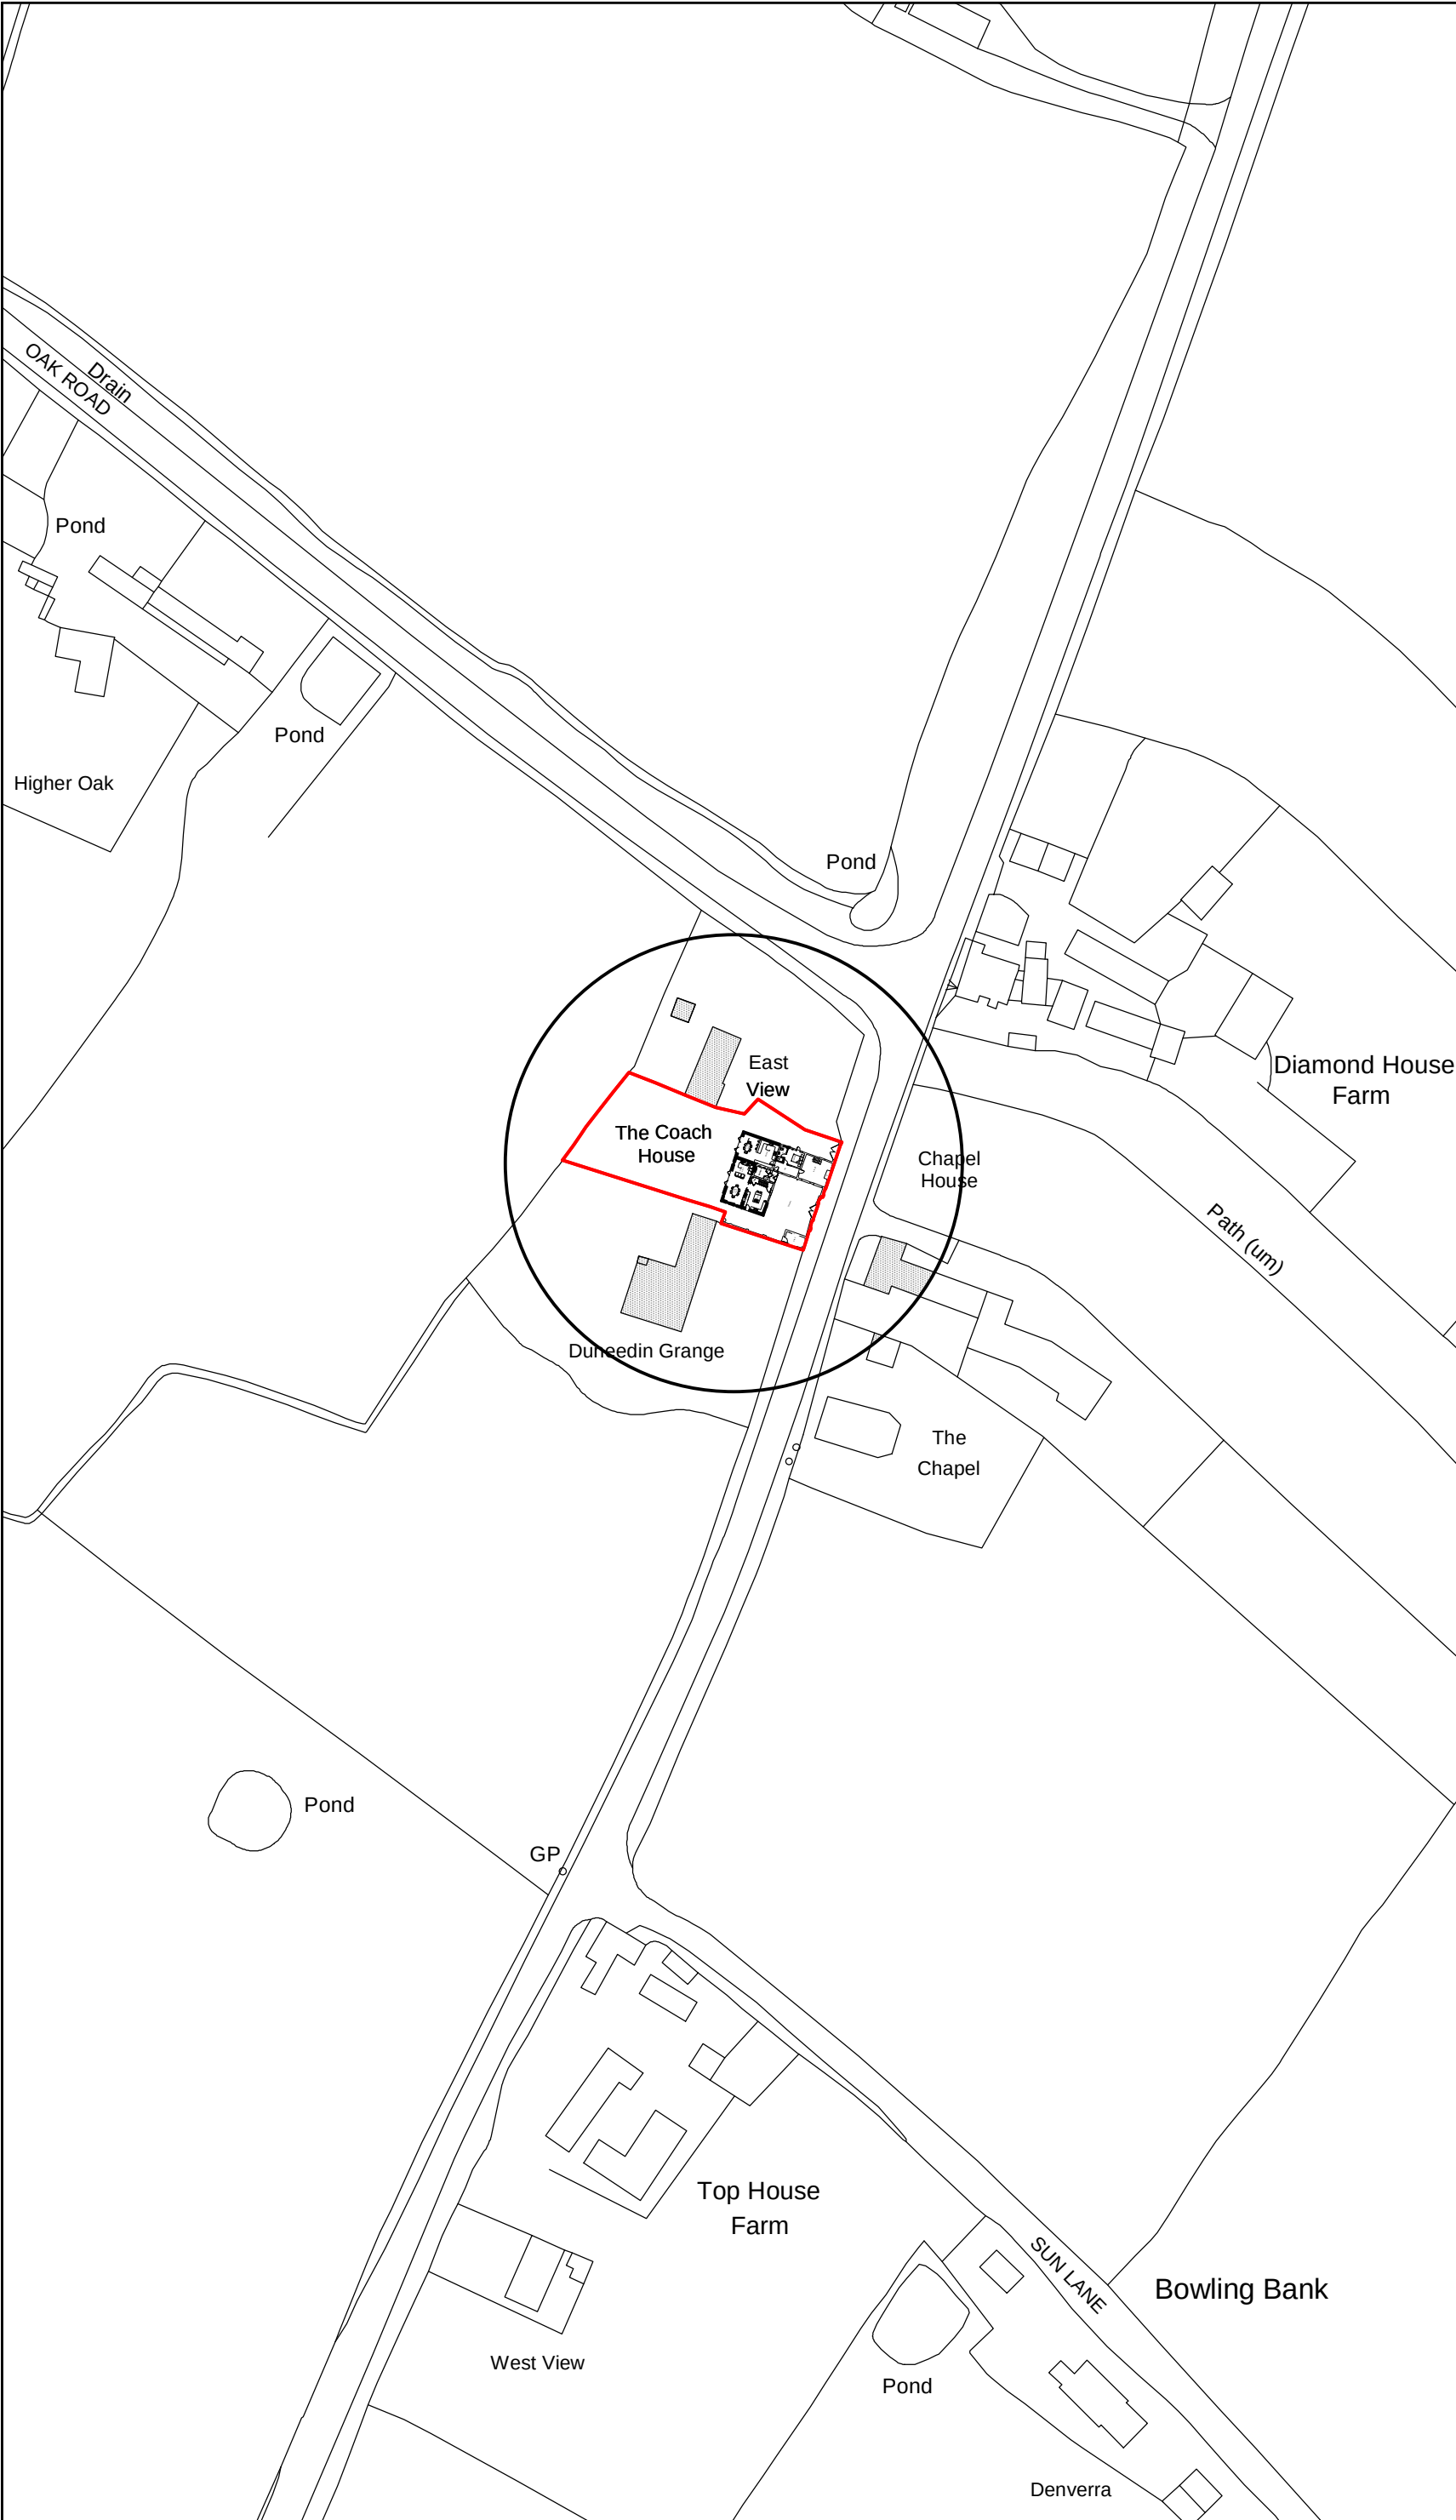

Location Plan 1:1250

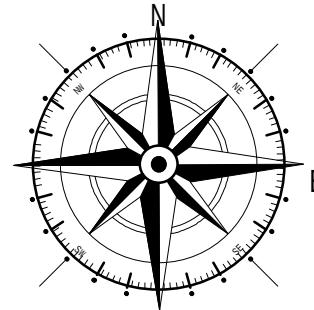

N
S
E
W

Key

Surrounding Buildings

Application Site

A	4/20	Size reduced	SIH
Rev	Date	Detail	Initial

Project:
**Proposed Alterations to,
 The Coach House,
 Dunedin Grange, Bowling Bank,
 Wrexham, LL13 9RH**

Title: Planning:Site & Location Plan	Scale: (A2) 1:500 & 1:1250
---	---

Drawn By: E.M.Jackson	Date: Jan 2020
Drawing No: L082/004	Sheet: 1 of 1





Office 3K4,
 Redwither Business Tower,
 Wrexham. LL13 9XT
 Tel: 01978 356500
www.blueprintarchitectural.com
© copyright all rights reserved